OPHIR CREEK.

Application Number 1412

of

W. G. DOUGLASS.

CORRECTED MAP

Showing definite point of diversion, pipe line and power station.

APPLICATION FILED
AUG 24 1909

PERMIT GRANTED
MAR. 2 1910

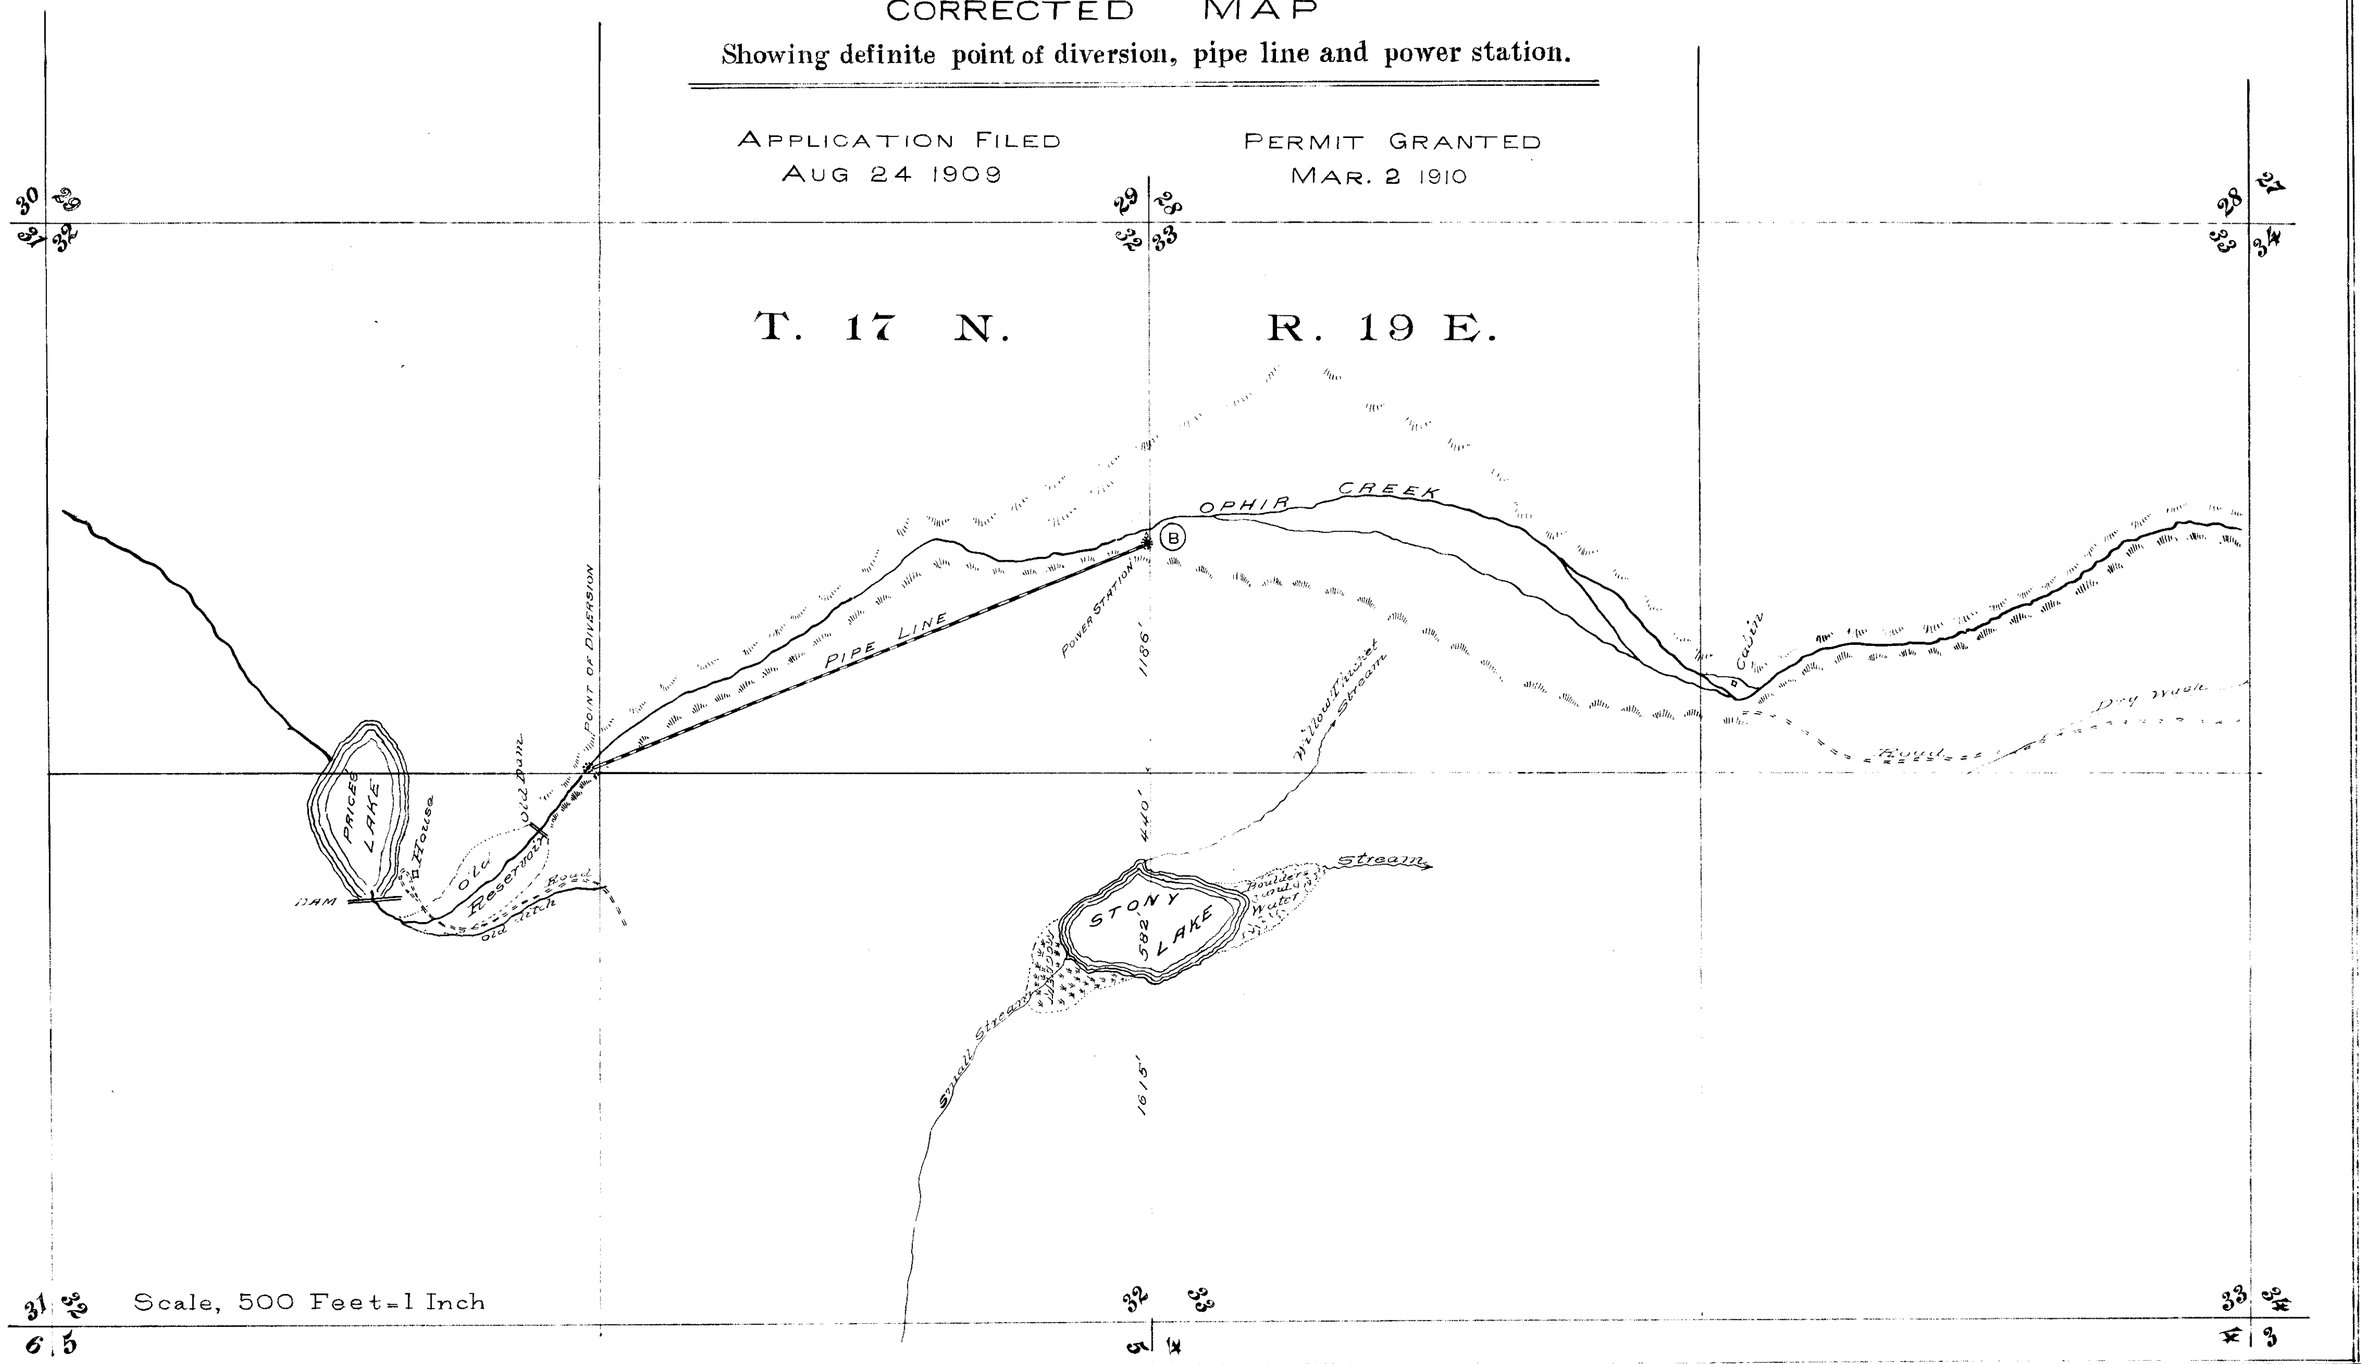

JUNE 8, 1910

1412