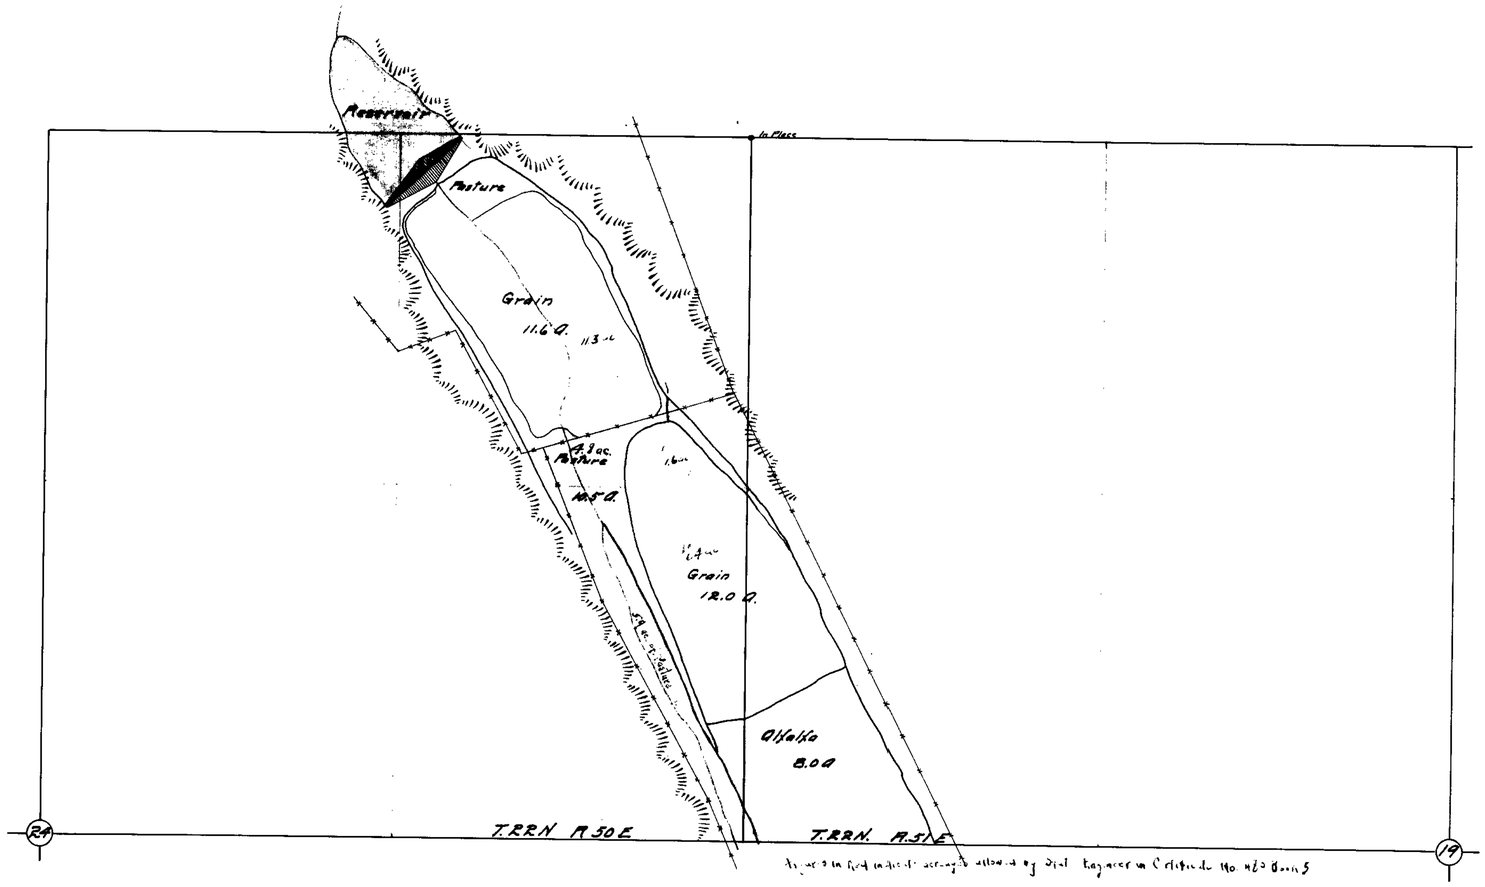

C.F. De Armond
Roberts Creek
26th
February 1916
Mary A. Sara
Mary A. Sara, irrigated under Application No 2732.
C.F. De Armond
10th Nov. 6
E.P. Carville

480 BK3 12-11-14

Application No. 2732
Mary A. Sara
Eureka County Nevada.
Scale 1" = 300'
C.F. De Armond Engineer.

2732