STATE OF NEVADA }
COUNTY OF ORMSBY } SS.

I, Harvey M. Payne, being first duly sworn, depose and say that this map has been correctly drawn to the designated scale from the field notes of a survey made by me on Aug. 30-31, 1928; and that it truly and correctly represents the proposed location and extent of the works to be used to divert water from Cottonwood Creek (surface and underground) under Application No. 8612, and those already constructed for diversion under Permit No. 6270, Mineral County, Nevada, by Florence M. and J. M. Benedict for irrigation and domestic purposes; and that the works constructed and proposed to be constructed, as well as the land to be irrigated, are correctly shown hereon.

Harvey M. Payne
Water Right Engineer.

Subscribed and sworn to before me this 11th day of February, 1929.

L. A. Peters
Notary Public in and for Ormsby County, Nevada.

My commission expires Dec. 20, 1930.

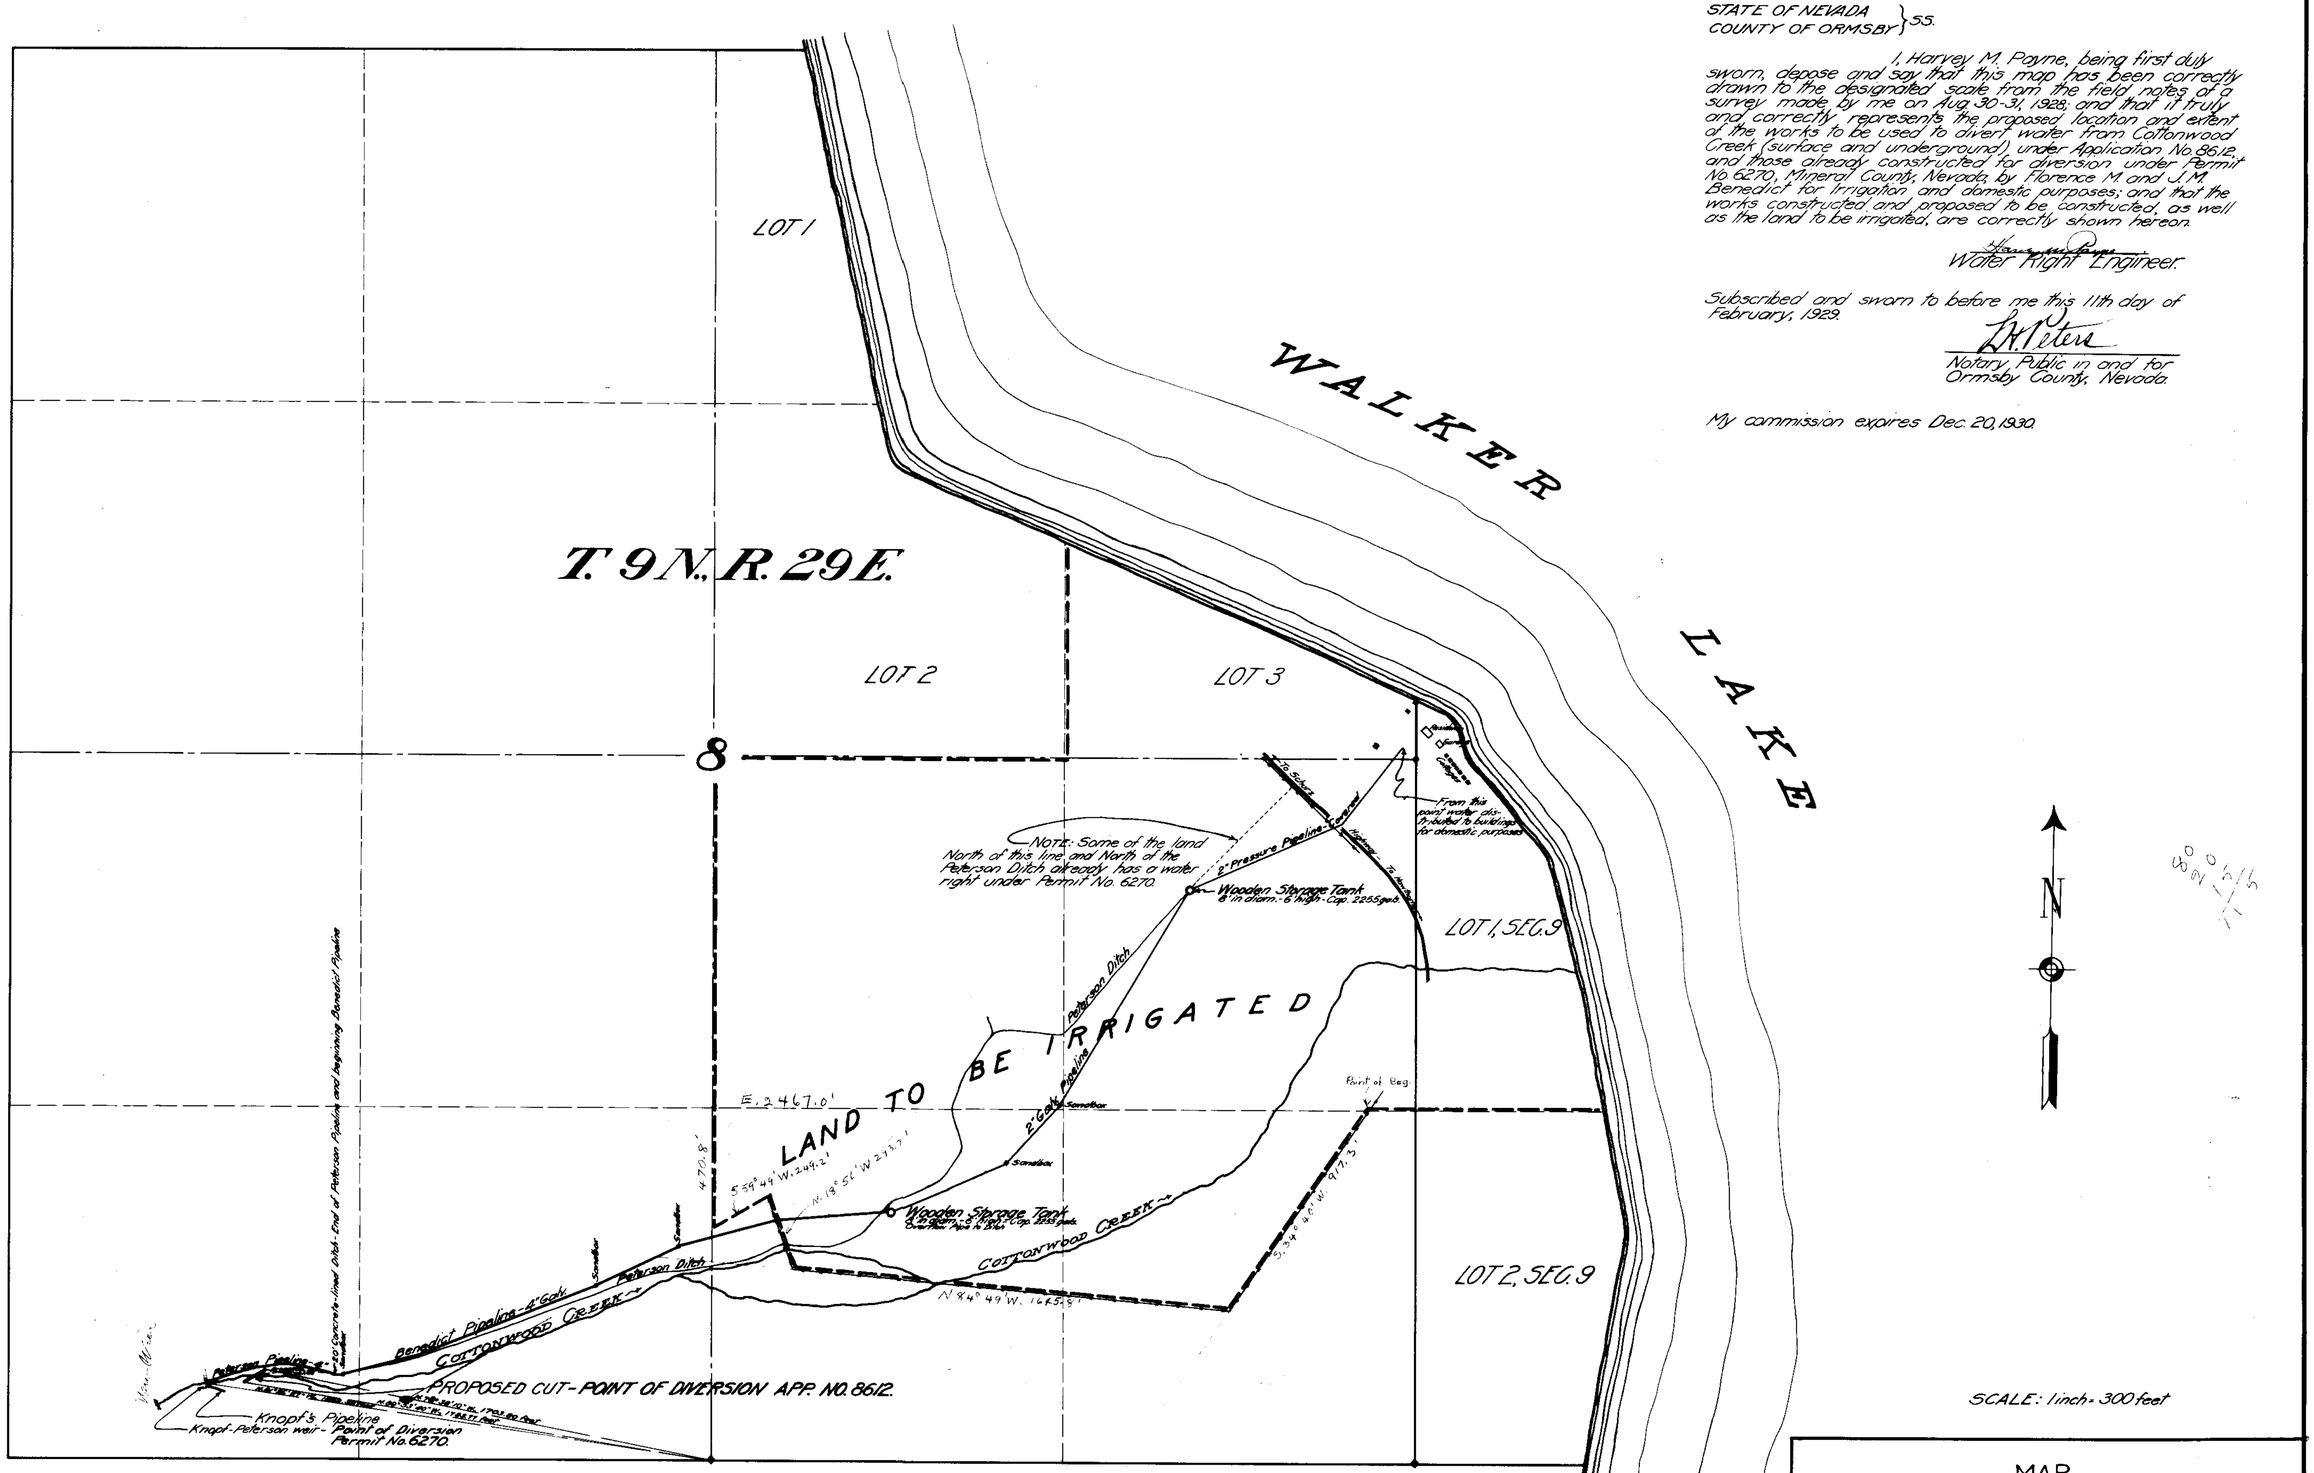

Note: The Benedict Pipeline, which consists of 4" galv. pipe to the first tank, thence 2" Galv. and 2" Pressure Pipe, was installed to secure water which failed to reach the land in the Peterson Ditch. Water developed under application No. 8612 will be conveyed to land either by this pipeline or a larger one paralleling it, or by the Peterson Ditch.

SCALE: 1 inch = 300 feet

MAP
TO ACCOMPANY
APPLICATION NO. 8612
AND PERMIT NO. 6270
IRRIGATION
FROM
COTTONWOOD CREEK
BY
FLORENCE AND J. M. BENEDICT

SURVEYED AND MAPPED BY HARVEY M. PAYNE, WATER RIGHT ENGINEER

FILED
Feb. 15, 1929
STATE ENGINEER'S OFFICE

1265 Feb. 20, 1928
1265 Nov. 1, 1926

6270 Filed → 8612