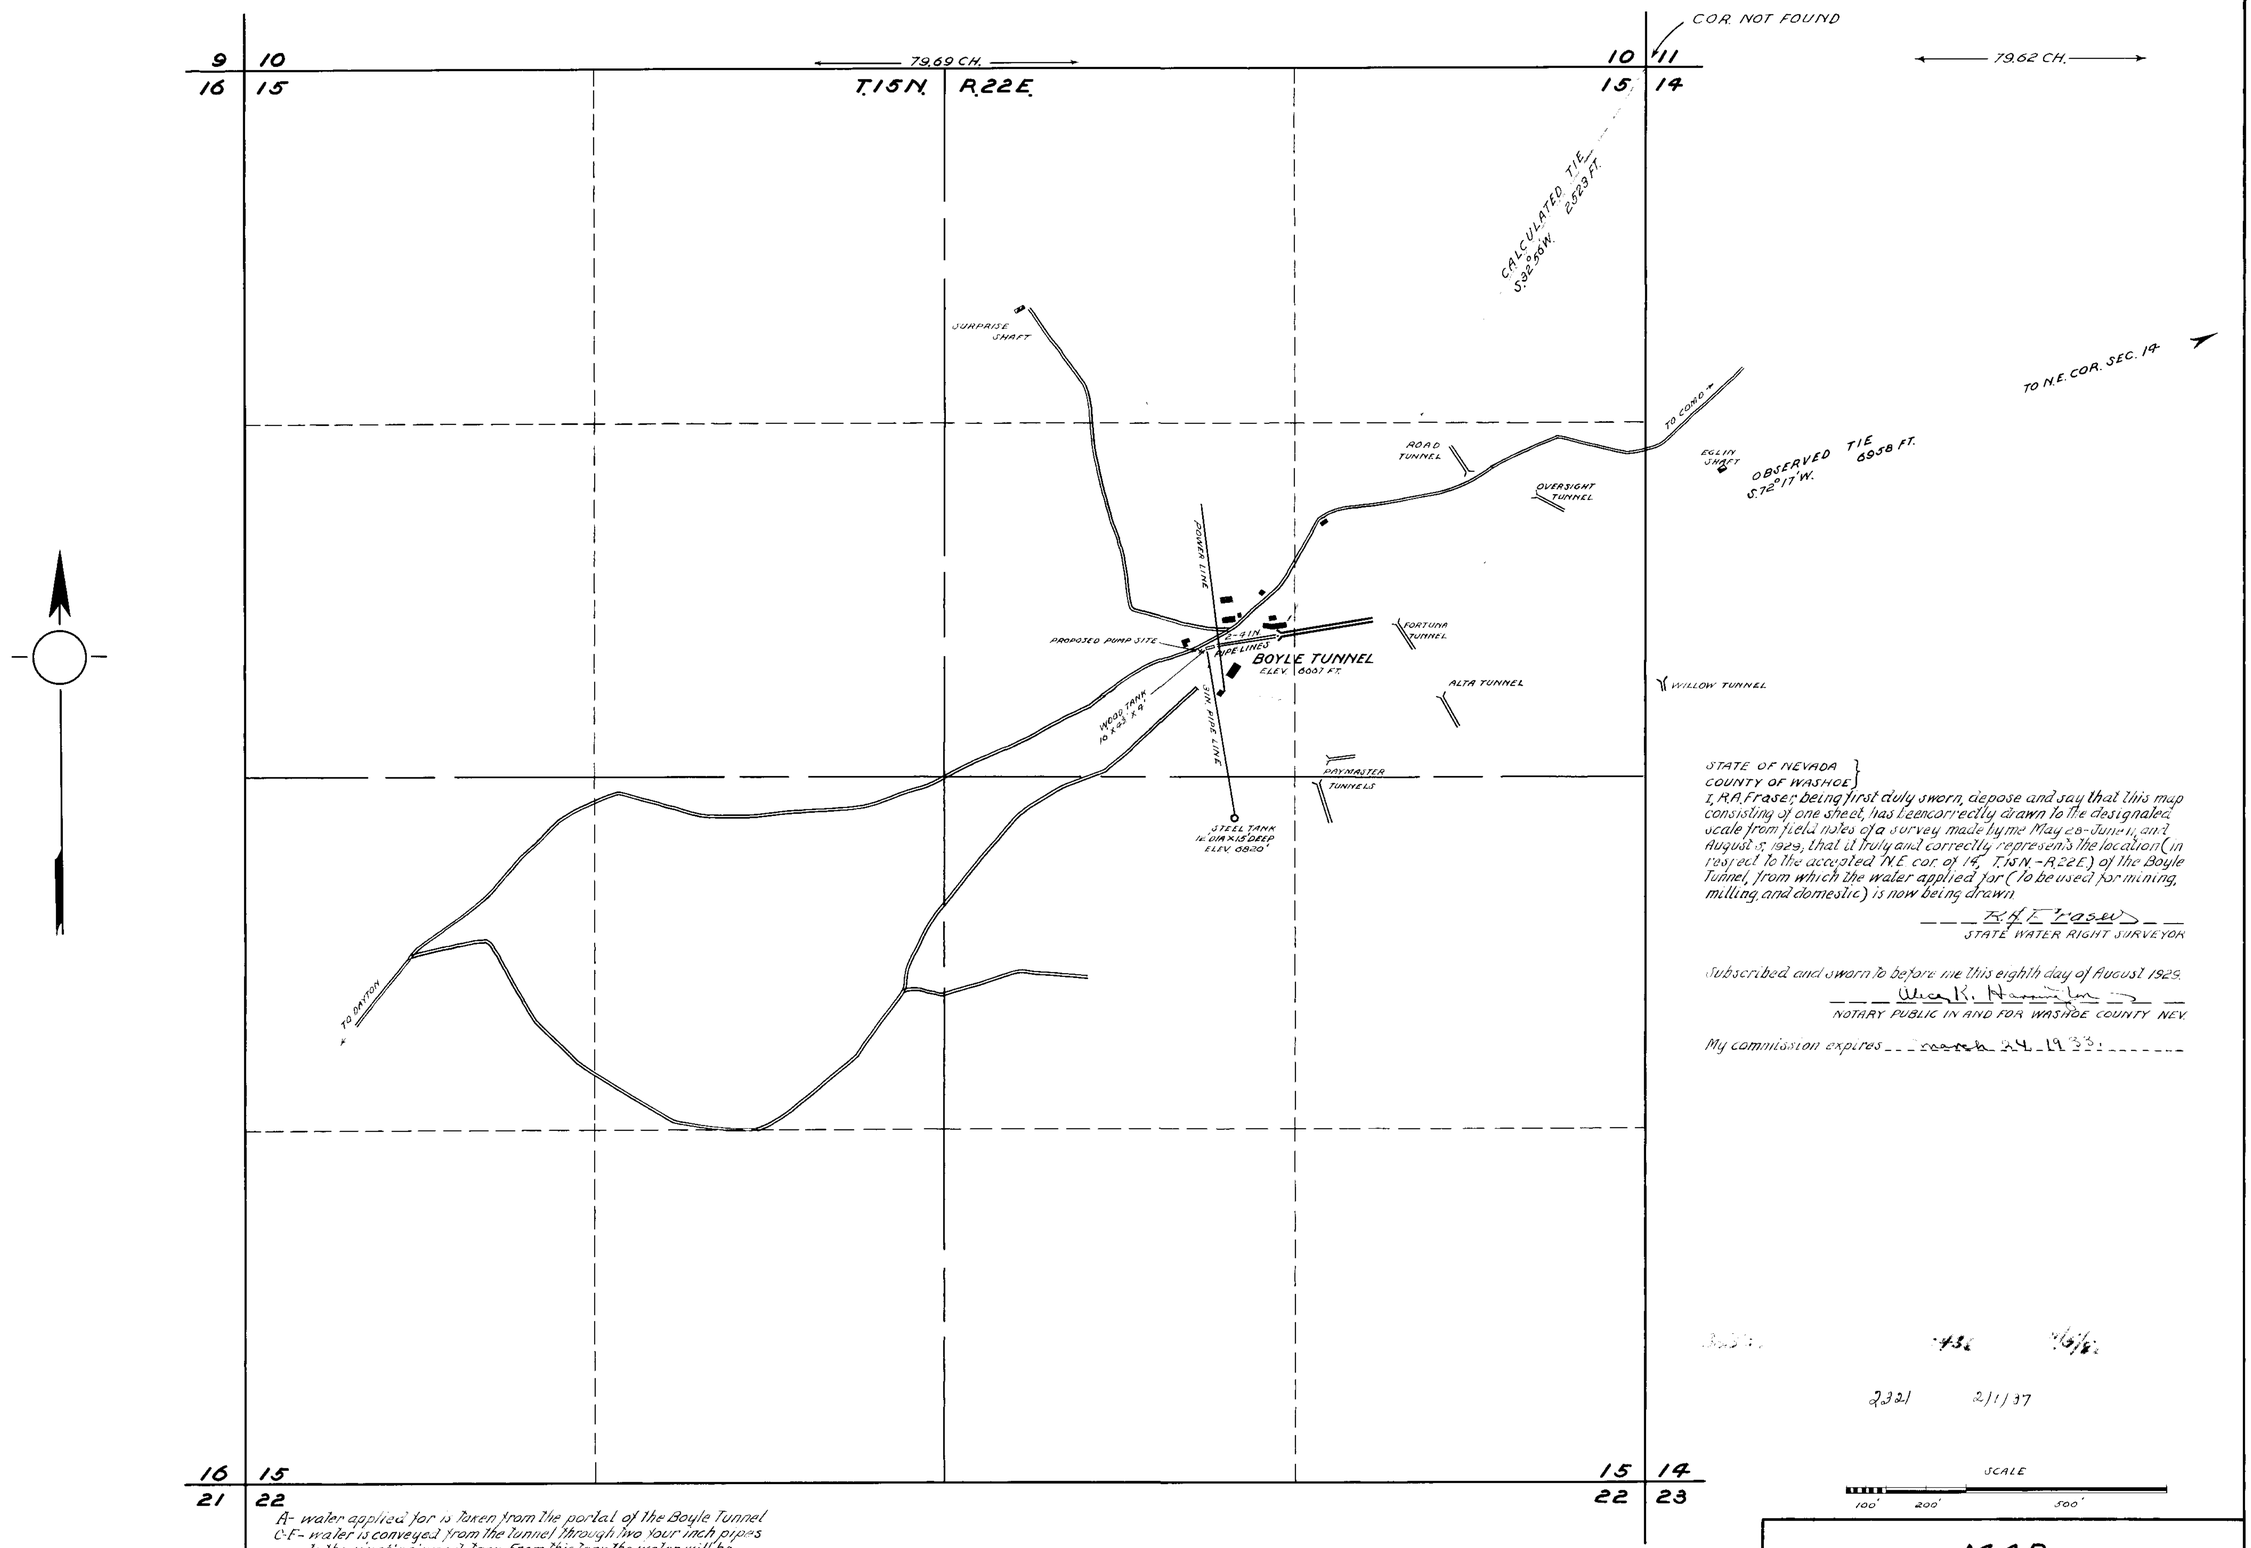

STATE OF NEVADA }
COUNTY OF WASHOE }

I, R.A. Fraser, being first duly sworn, depose and say that this map consisting of one sheet, has been correctly drawn to the designated scale from field notes of a survey made by me May 28-June 11, and August 5, 1929, that it truly and correctly represents the location (in respect to the accepted N.E. cor. of 14, T.15N.-R.22E.) of the Boyle Tunnel, from which the water applied for (To be used for mining, milling, and domestic) is now being drawn.

R.A. Fraser
STATE WATER RIGHT SURVEYOR

Subscribed and sworn to before me this eighth day of August 1929.

Alice K. Hamilton
NOTARY PUBLIC IN AND FOR WASHOE COUNTY NEV.

My commission expires March 24, 1933.

2321 2/1/37

SCALE
100' 200' 500'

A- water applied for is taken from the portal of the Boyle Tunnel
C-F- water is conveyed from the tunnel through two four inch pipes to the 16x9½'x4 wood tank. From this tank the water will be pumped through the 3 in pipeline to the 12'x15' steel tank 153 FT. higher in elevation than the tunnel portal. Water will be pumped by a geared duplex or triplex pump driven by a 5 h.p. motor. Pump and motor will be installed adjoining the wood tank
D- The power plant, mine and camp where water is to be used is shown on map. Proposed mill will probably be located within 500 ft. westerly to southwesterly of tunnel portal.

August 14, 1929

MAP
TO
ACCOMPANY APPLICATION No 8909
BY
E.S. McCURDY
OF
SAN FRANCISCO CAL.
FOR
BOYLE TUNNEL WATER

3 8909