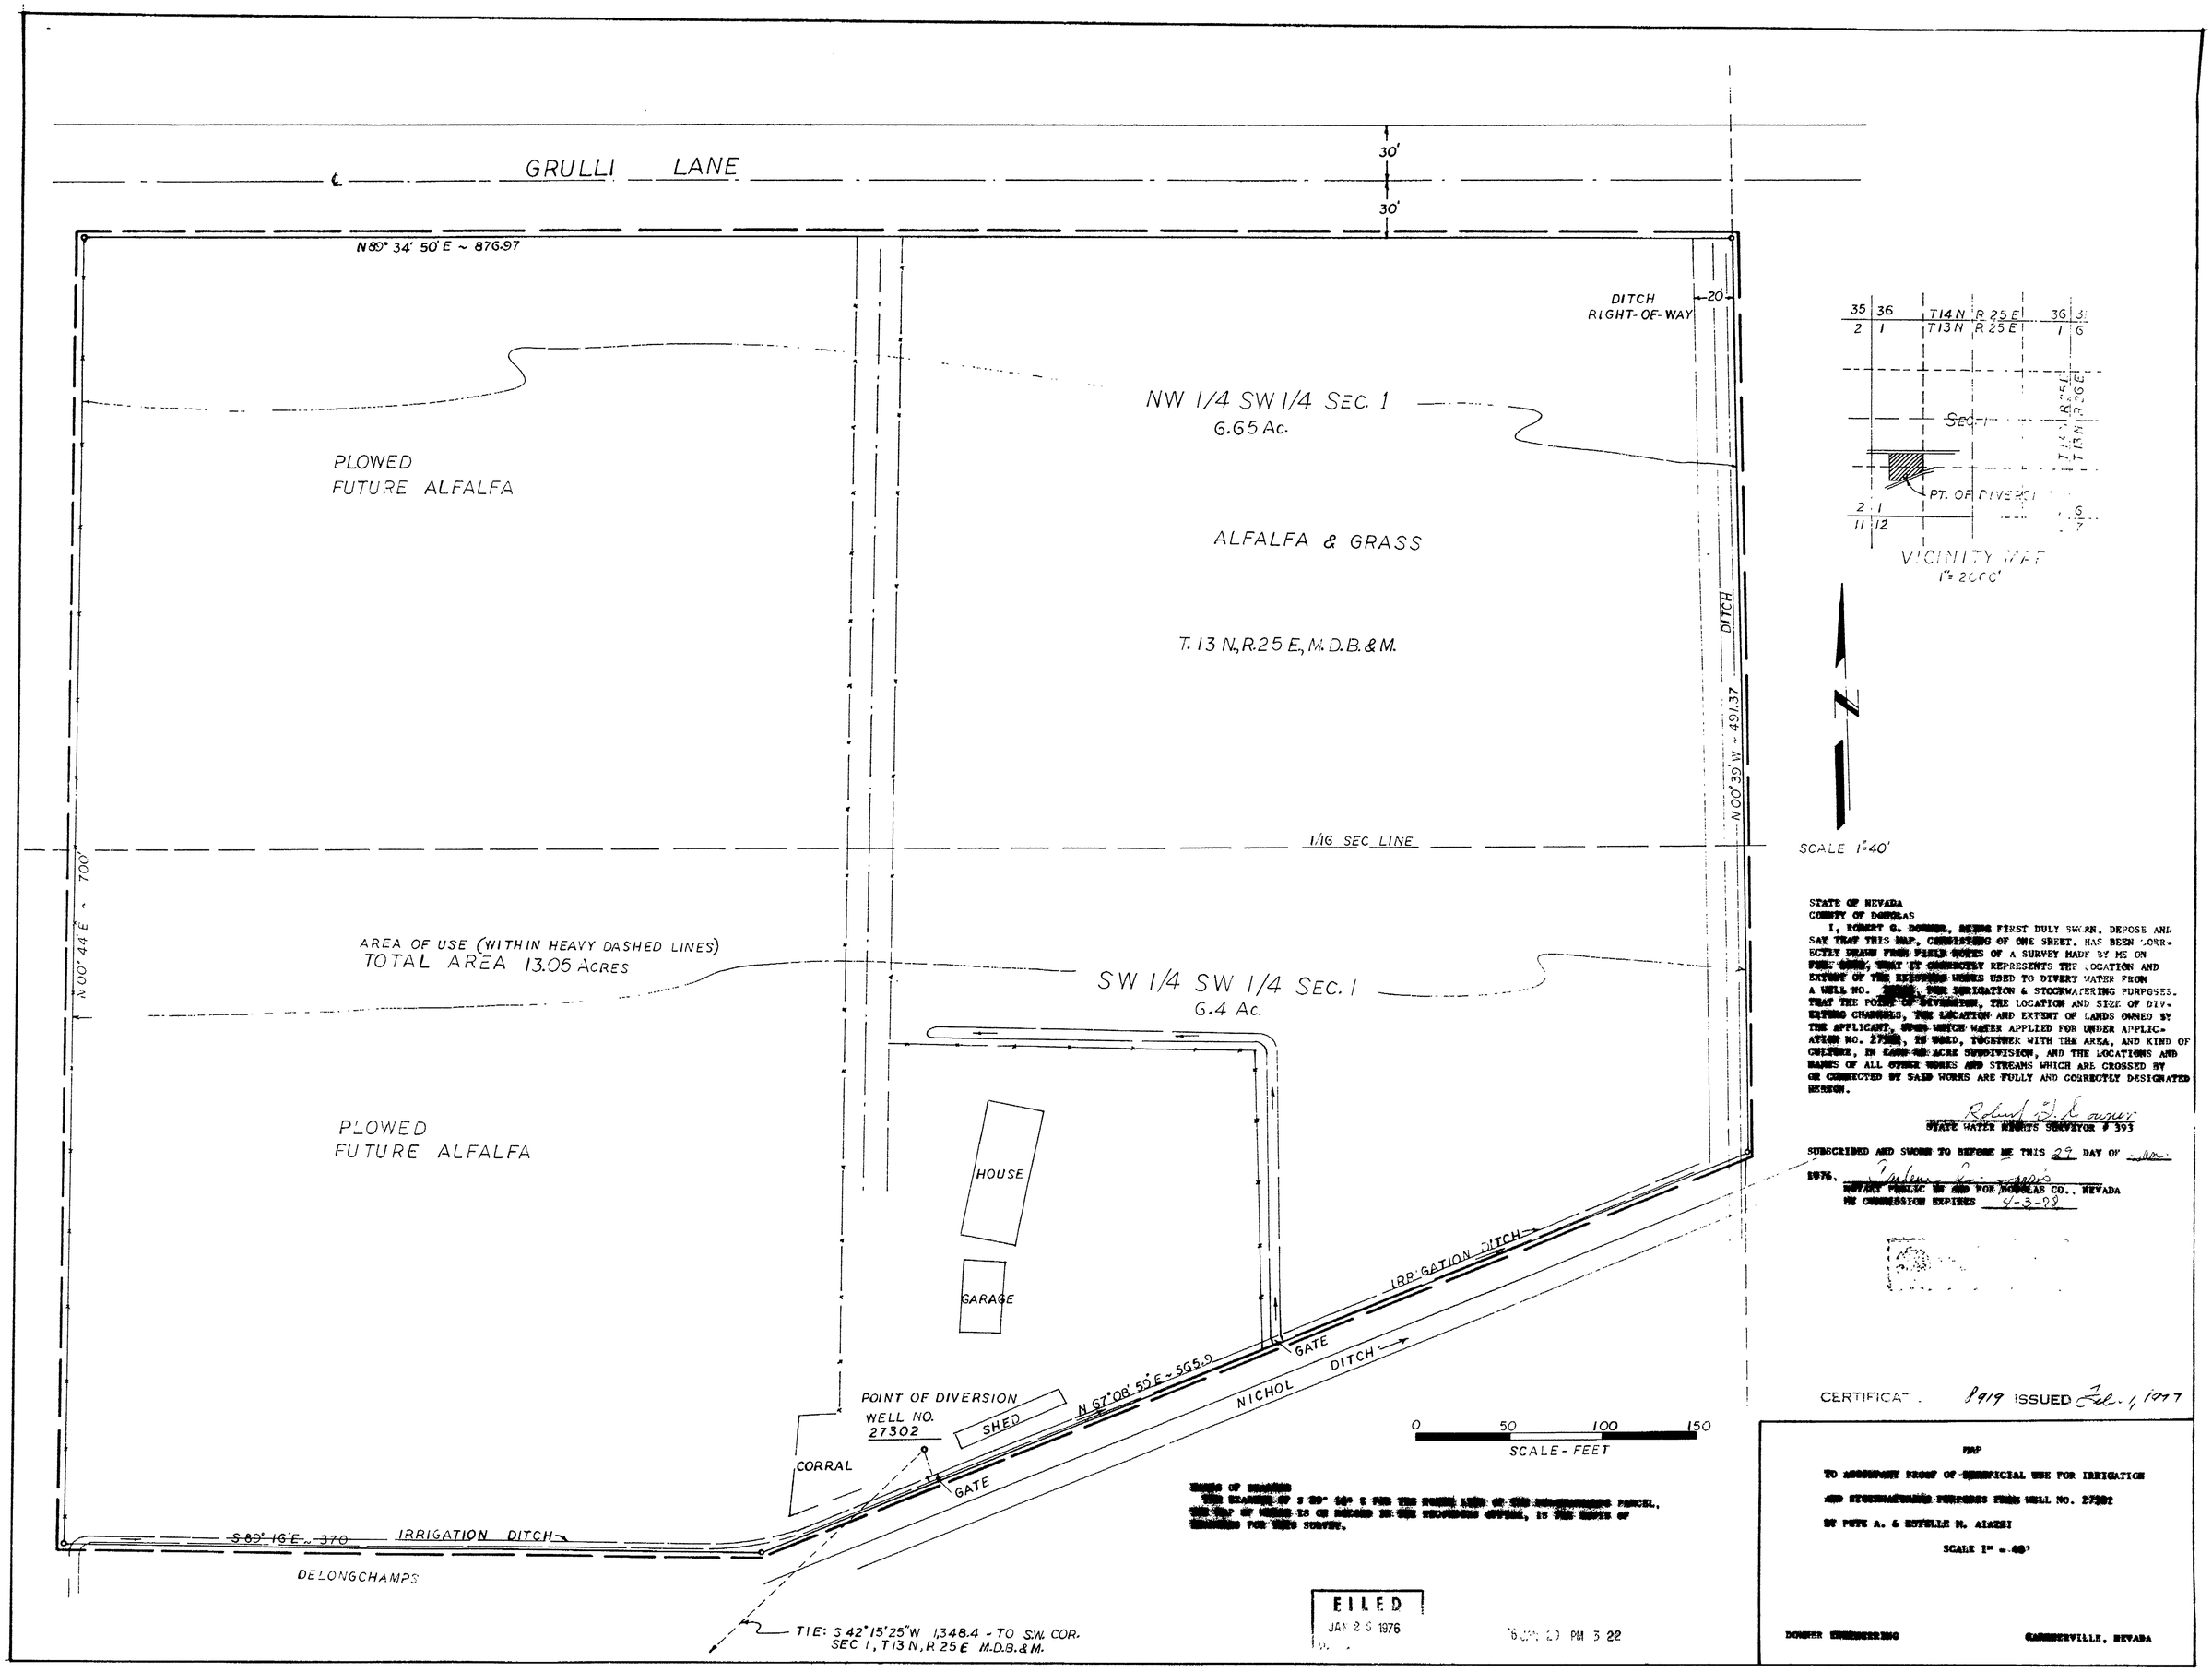
GRULLI LANE
30'
30'
N89° 34' 50" E ~ 876.97
DITCH RIGHT-OF-WAY
20'
NW 1/4 SW 1/4 SEC. 1
6.65 Ac.
PLOWED FUTURE ALFALFA
ALFALFA & GRASS
T. 13 N., R. 25 E., M.D.B.&M.
DITCH
N00°39'W ~ 491.37
1/16 SEC LINE
N00°44'E ~ 700'
AREA OF USE (WITHIN HEAVY DASHED LINES)
TOTAL AREA 13.05 ACRES
SW 1/4 SW 1/4 SEC. 1
6.4 Ac.
PLOWED FUTURE ALFALFA
HOUSE
GARAGE
IRRIGATION DITCH
GATE
NICHOL DITCH
N 67°08'50"E ~ 565.9
POINT OF DIVERSION
WELL NO. 27302
SHED
CORRAL
GATE
S 89°16'E ~ 370
IRRIGATION DITCH
DELONGCHAMPS
TIE: S 42°15'25"W 1,348.4 - TO S.W. COR. SEC 1, T13N, R25E M.D.B.&M.
0 50 100 150
SCALE - FEET
35 36 T14N R25E 36 31
2 1 T13N R25E 1 6
SEC. 1
PT. OF DIVERSION
2 1
11 12
VICINITY MAP
1" = 2000'
SCALE 1" = 40'
STATE OF NEVADA
COUNTY OF DOUGLAS
I, ROBERT G. DOWNER, BEING FIRST DULY SWORN, DEPOSE AND SAY THAT THIS MAP, CONSISTING OF ONE SHEET, HAS BEEN CORRECTLY DRAWN FROM FIELD NOTES OF A SURVEY MADE BY ME ON FEB. [illegible], THAT IT CORRECTLY REPRESENTS THE LOCATION AND EXTENT OF THE EXISTING WORKS USED TO DIVERT WATER FROM A WELL NO. [illegible], FOR IRRIGATION & STOCKWATERING PURPOSES. THAT THE POINT OF DIVERSION, THE LOCATION AND SIZE OF DIVERTING CHANNELS, THE LOCATION AND EXTENT OF LANDS OWNED BY THE APPLICANT, UPON WHICH WATER APPLIED FOR UNDER APPLICATION NO. 27302, IS USED, TOGETHER WITH THE AREA, AND KIND OF CULTURE, IN LAND OR ACRE SUBDIVISION, AND THE LOCATIONS AND NAMES OF ALL OTHER WORKS AND STREAMS WHICH ARE CROSSED BY OR CONNECTED BY SAID WORKS ARE FULLY AND CORRECTLY DESIGNATED HEREON.
Robert G. Downer
STATE WATER RIGHTS SURVEYOR # 393
SUBSCRIBED AND SWORN TO BEFORE ME THIS 29 DAY OF Jan.
1976,
NOTARY PUBLIC IN AND FOR DOUGLAS CO., NEVADA
MY COMMISSION EXPIRES 4-3-78
CERTIFICATE 8919 ISSUED Feb. 1, 1977
MAP
TO ACCOMPANY PROOF OF BENEFICIAL USE FOR IRRIGATION
AND STOCKWATERING PURPOSES FROM WELL NO. 27302
BY PETE A. & ESTELLE M. AIAZZI
SCALE 1" = 40'
DOWNER ENGINEERING
GARDNERVILLE, NEVADA
FILED
JAN 2 6 1976
PM 3 22

27302