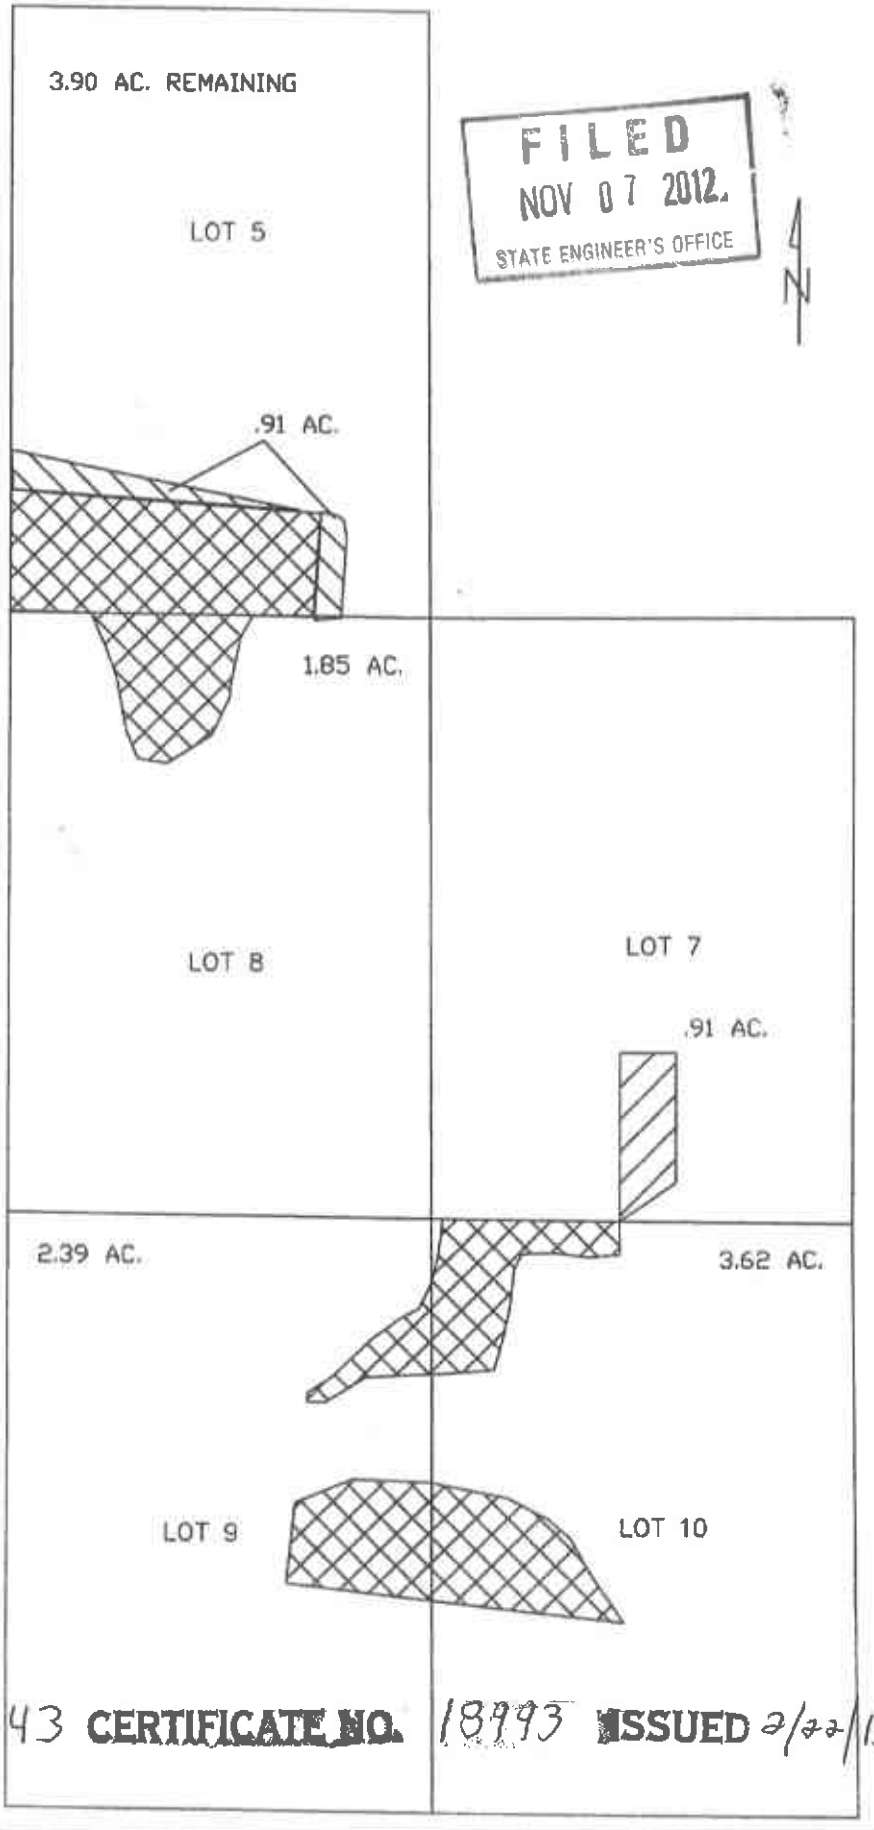

FILED
NOV 07 2012.
STATE ENGINEER'S OFFICE

Map to accompany withdrawal from permit 51043
.91 acres
(11.76 acres remaining)

Water right to remain in permit 51043

Scale : 1" =400'

11/5/12

Water right to revert back to this area

Water right to be withdrawn

51043 CERTIFICATE NO. 18993 ISSUED 2/22/13

51043

Section 24, T.20N., R25E., MDB&M.

Section 24, T20N., R25E., MDB&M

Section 24, T20N., R25E., MDB&M.

LOT 5
LOT 6
LOT 8
LOT 7
LOT 9
LOT 10
S 88°41' 29" E 1845.87 PER FILE NO. 72487
U.S. GLO BRASS CAP
PER FILE NO. 7248
PROPOSED POINT
OF DIVERSION
N 00°52' 00" E (BASIS OF BEARING PER PARCEL
ON FILE AT THE LYON
AS FILE NO. 72487)
COUNTY RECORDER'S OFFICE
2596.65'
T. 20 N., R. 25 E.
T. 20 N., R. 26 E.
DISTRICT ROAD
CANAL
828
24
19

91