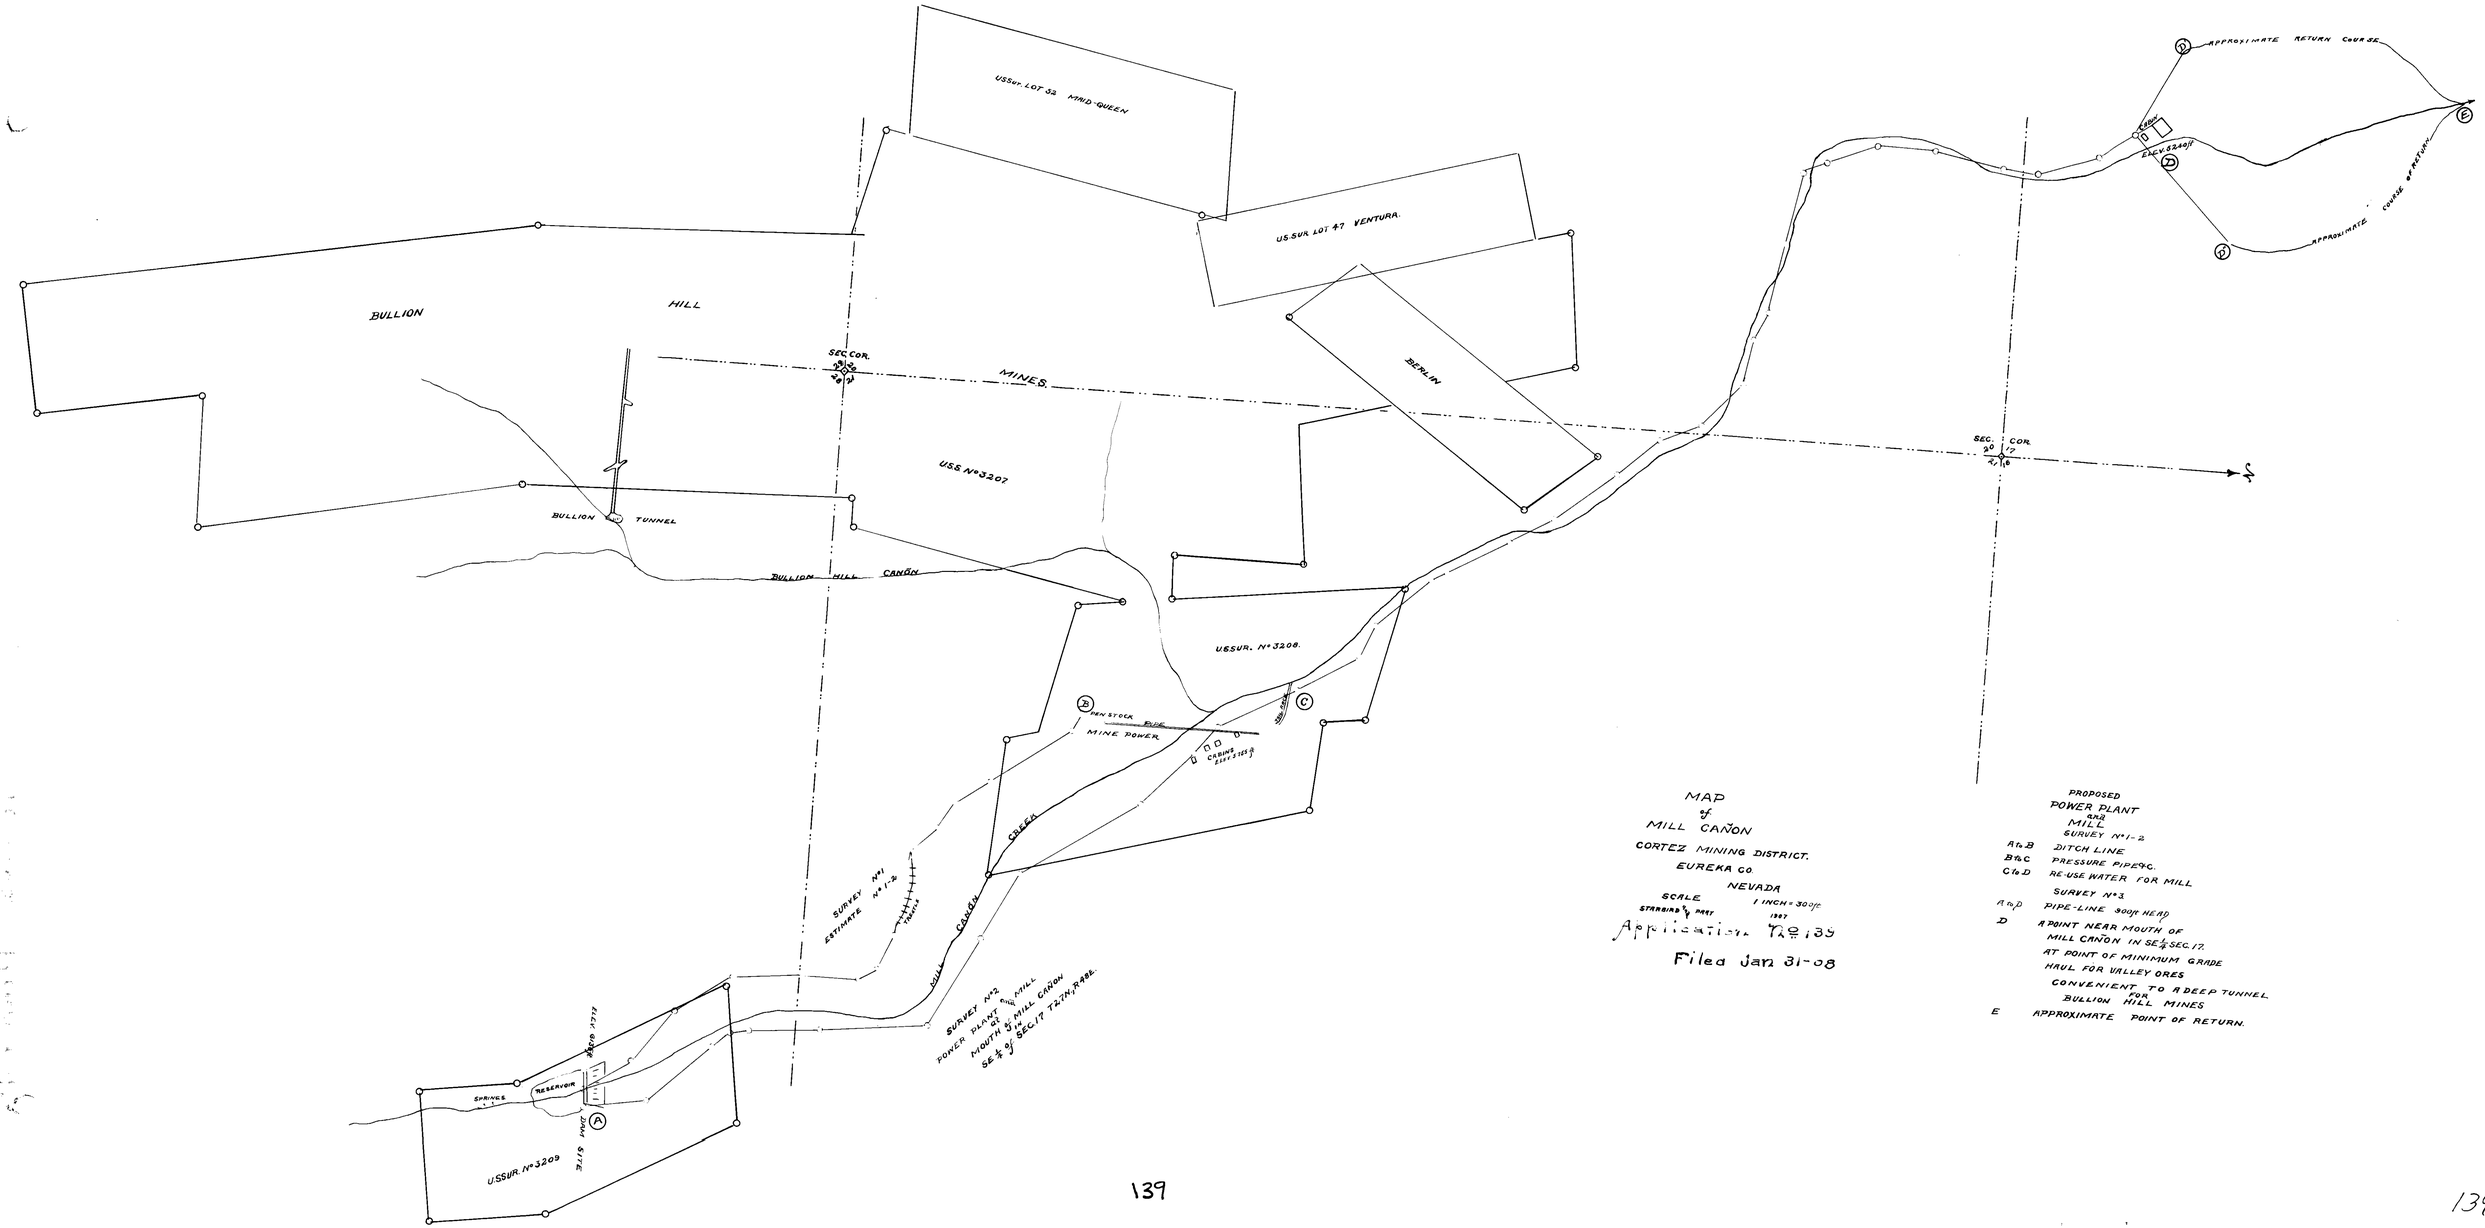

USSur. LOT 52 MAID-QUEEN
US.SUR LOT 47 VENTURA.
BERLIN
BULLION
HILL
SEC. COR.
MINES.
USS. No 3207
BULLION TUNNEL
BULLION HILL CAÑON
USSUR. No 3208.
PEN STOCK PIPE
MINE POWER
CABINS
SURVEY No 1
ESTIMATE No 1-2
MILL CAÑON CREEK
SURVEY No 2
POWER PLANT at MILL
MOUTH of MILL CAÑON
SE ¼ of SEC 17 T27N, R48E.
SPRINGS
RESERVOIR
DAM SITE
USSUR. No 3209
APPROXIMATE RETURN COURSE
APPROXIMATE COURSE OF RETURN
SEC. COR.
MAP
of
MILL CAÑON
CORTEZ MINING DISTRICT.
EUREKA CO.
NEVADA
SCALE
1 INCH = 300 ft
STARBIRD & PART
1907
Application No 139
Filed Jan 31-08
PROPOSED
POWER PLANT
AND
MILL
SURVEY No 1-2
A to B DITCH LINE
B to C PRESSURE PIPE &c.
C to D RE-USE WATER FOR MILL
SURVEY No 3
A to D PIPE-LINE 300 ft HEAD
D A POINT NEAR MOUTH OF
MILL CAÑON IN SE ¼ SEC. 17.
AT POINT OF MINIMUM GRADE
HAUL FOR VALLEY ORES
CONVENIENT TO A DEEP TUNNEL
FOR
BULLION HILL MINES
E APPROXIMATE POINT OF RETURN.

139