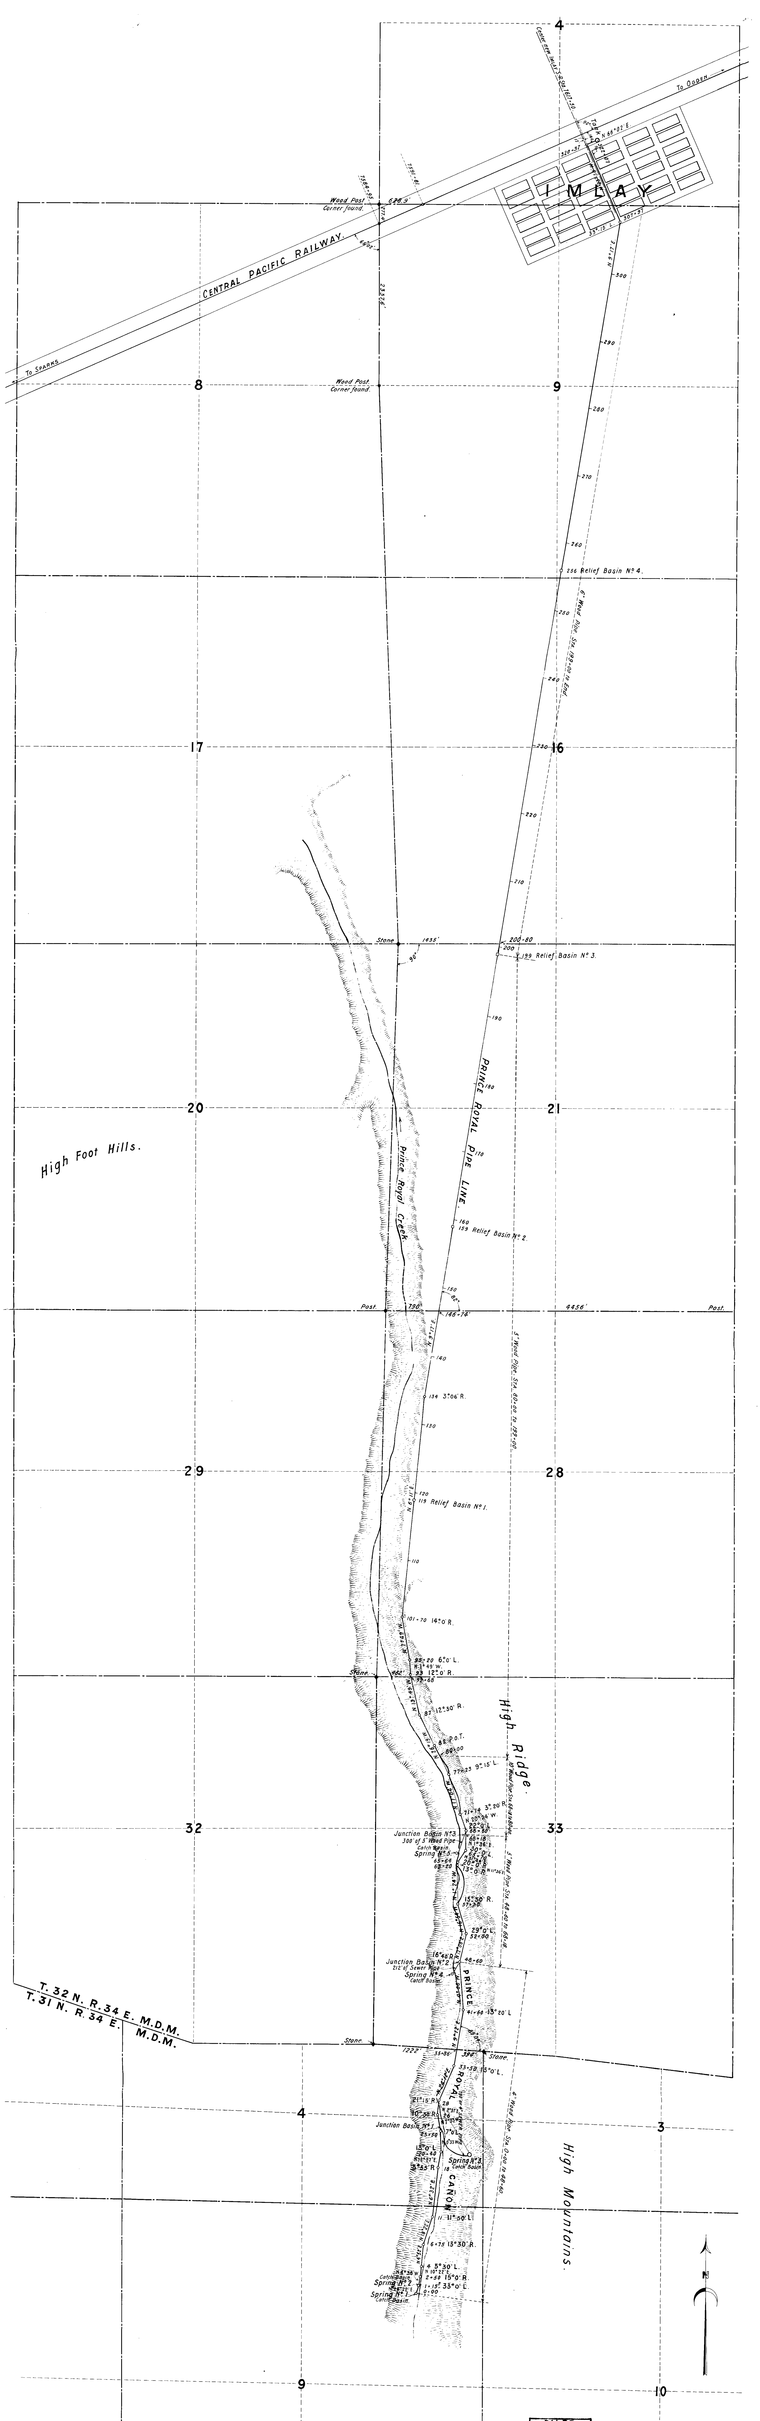

FILED
Feb. 05 1906
STATE ENGINEER'S OFFICE

MAP
OF
PRINCE ROYAL CANON PIPE LINE
IMLAY, CHURCHILL COUNTY, NEVADA
SCALE: 400' TO 1"

To accompany Application for Permit No. 145, Made by Wm. Ashton to State Engineer of Nevada, July 5, 1906

64063 145