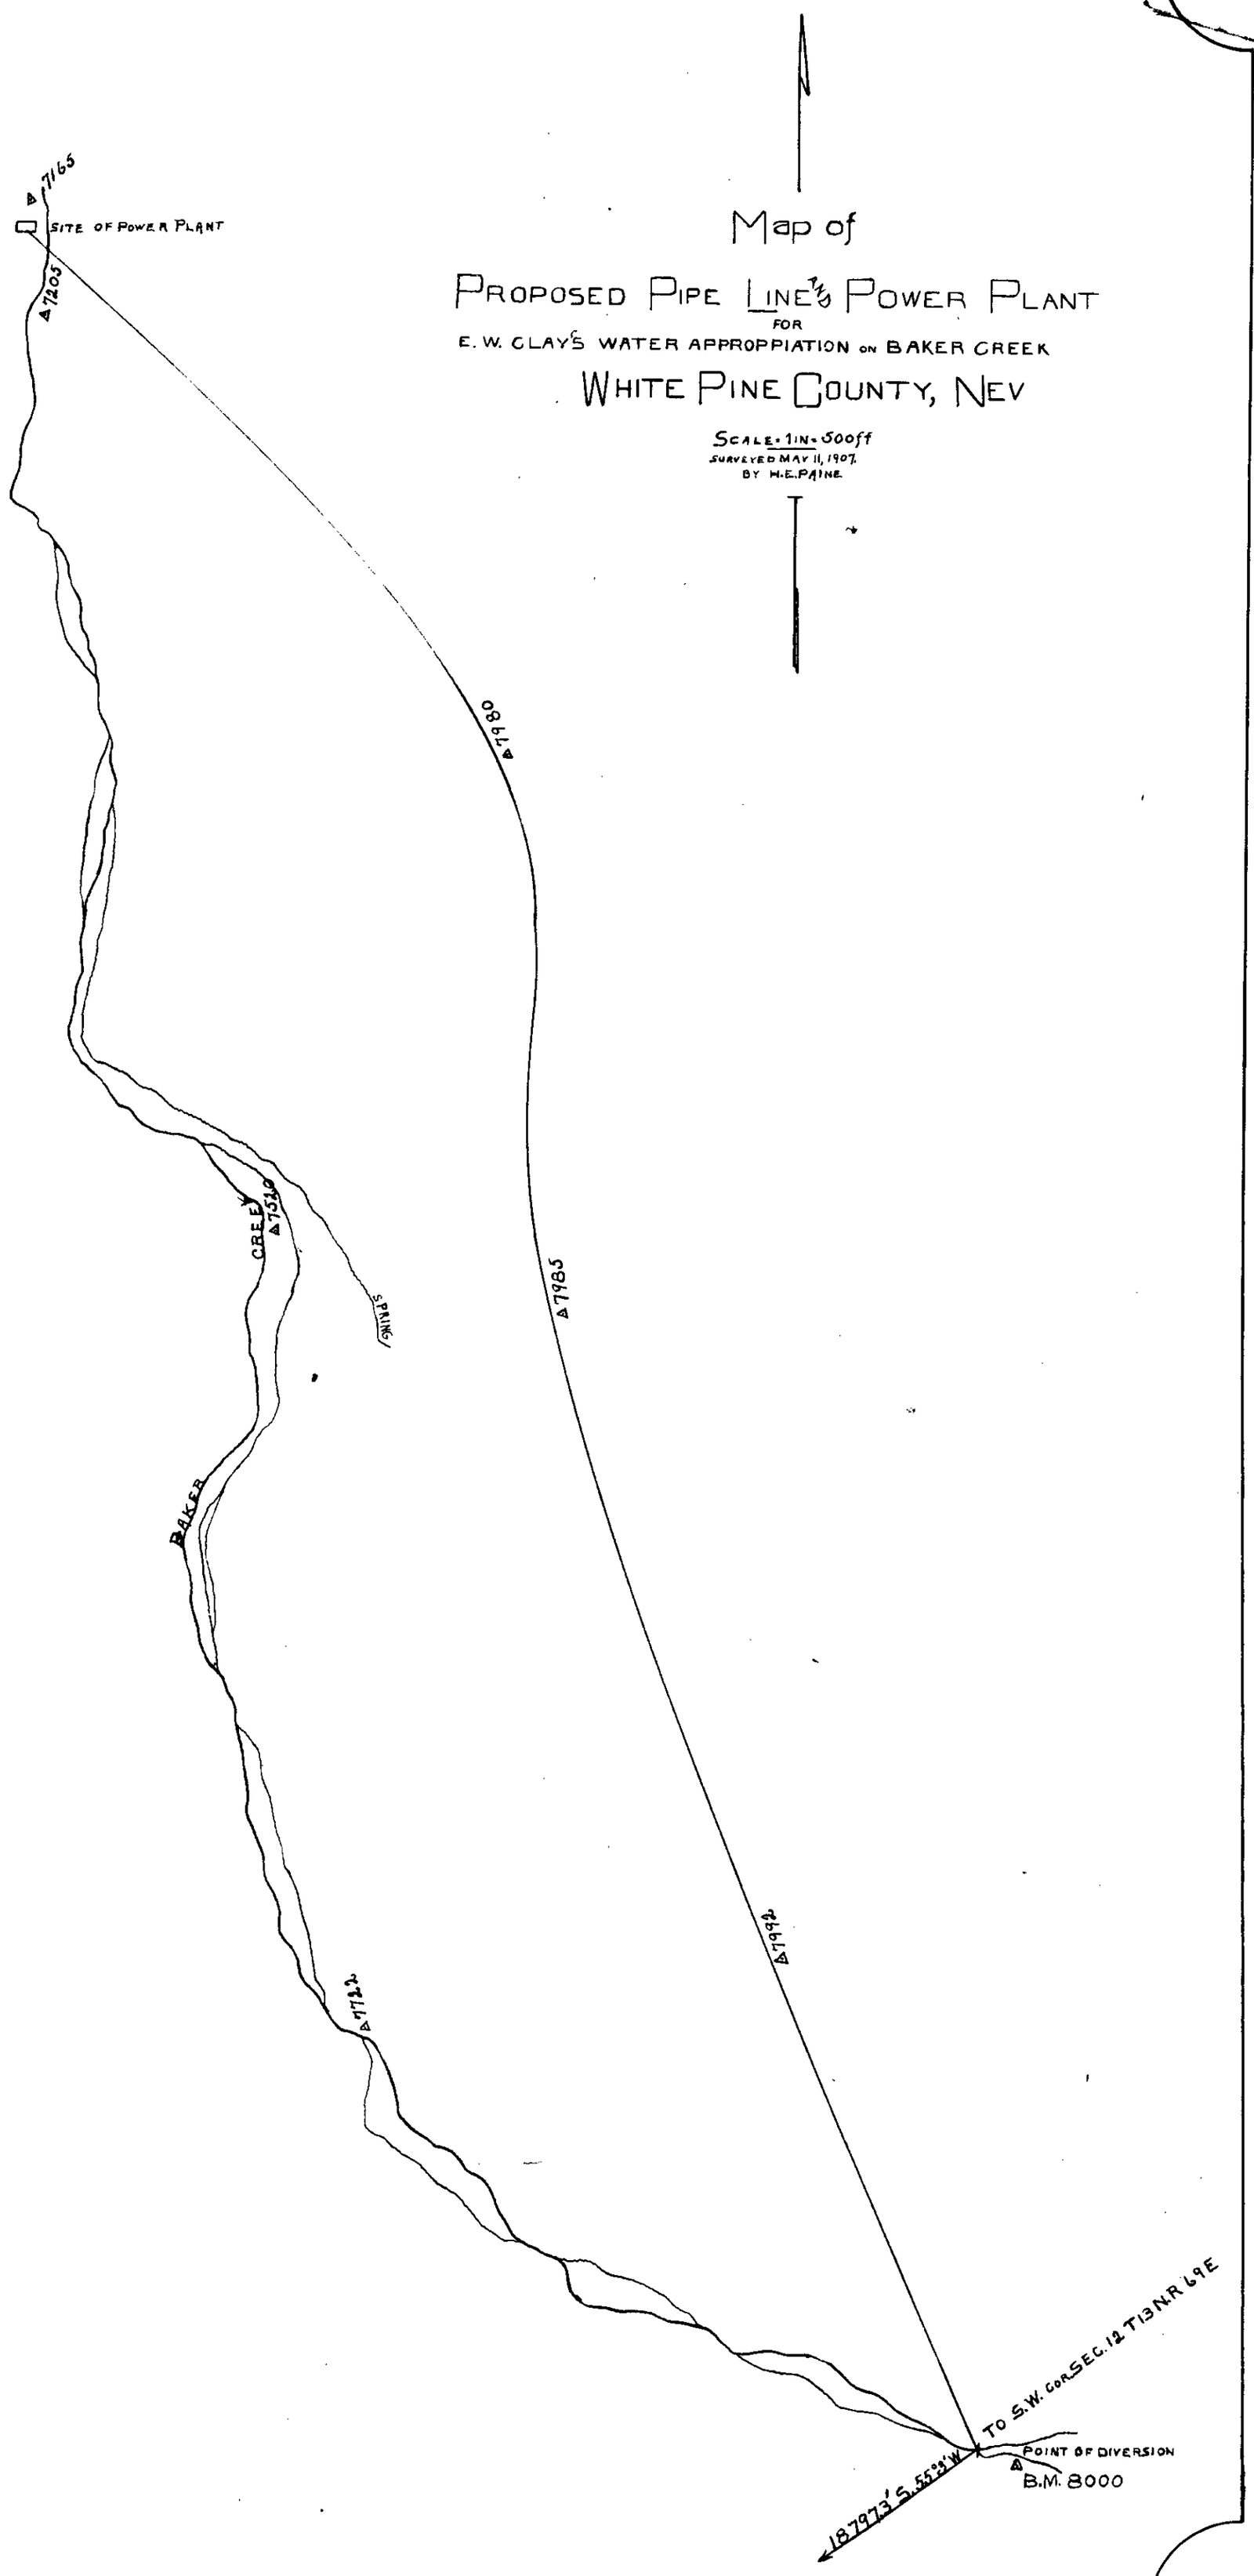
Map of
PROPOSED PIPE LINE & POWER PLANT
FOR
E. W. CLAY'S WATER APPROPPIATION ON BAKER CREEK
WHITE PINE COUNTY, NEV
SCALE: 1 IN = 500 ft
SURVEYED MAY 11, 1907.
BY H.E. PAINE
SITE OF POWER PLANT
7165
7205
7980
7985
7992
7322
7310
BAKER CREEK
SPRING
TO S.W. COR. SEC. 12 T13N R69E
POINT OF DIVERSION
B.M. 8000
187973' S. 55°33' W.