Map of

Proposed Pipe Line and Power Plant.

BERRY CREEK, SHELL CREEK RANGE.

White Pine County, Nev.

Scale: 1 in = 500 ft.
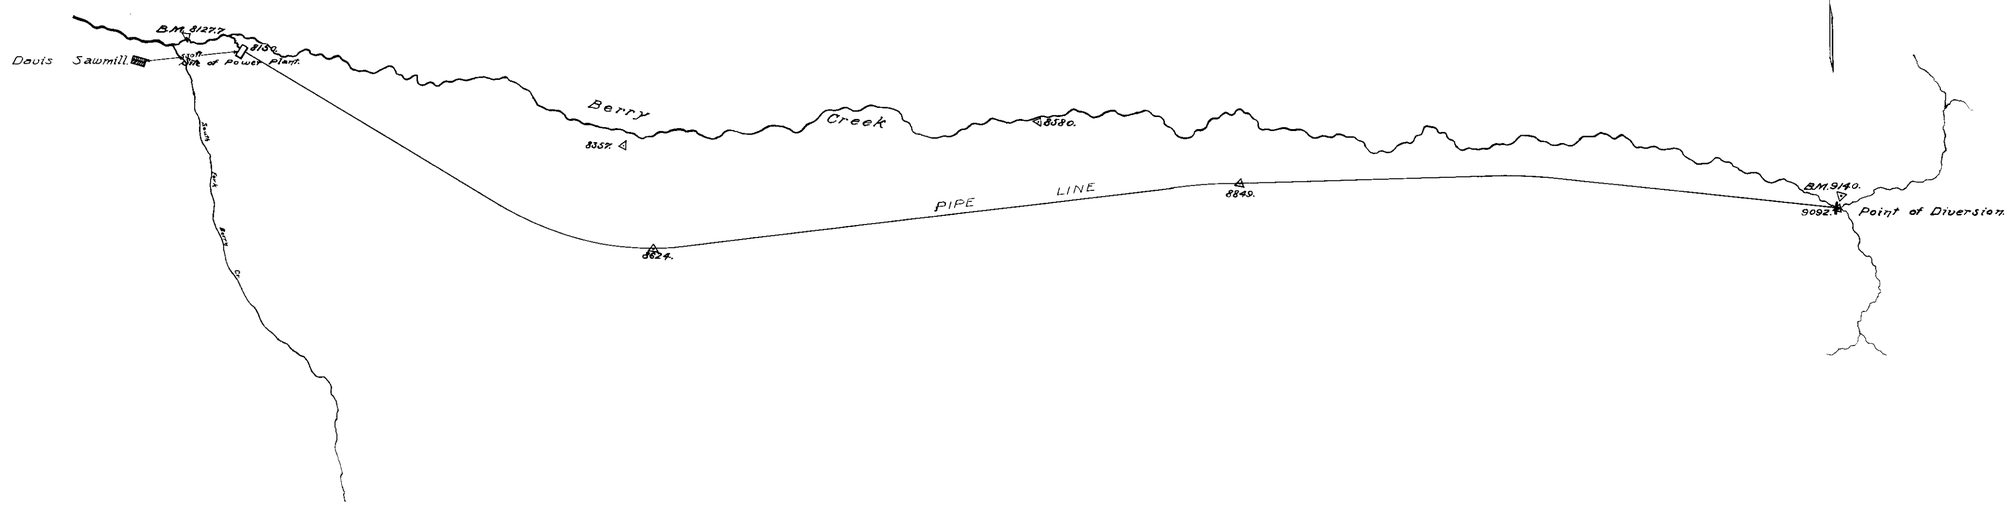
Surveyed April - 07.
By J.B. Griffith.