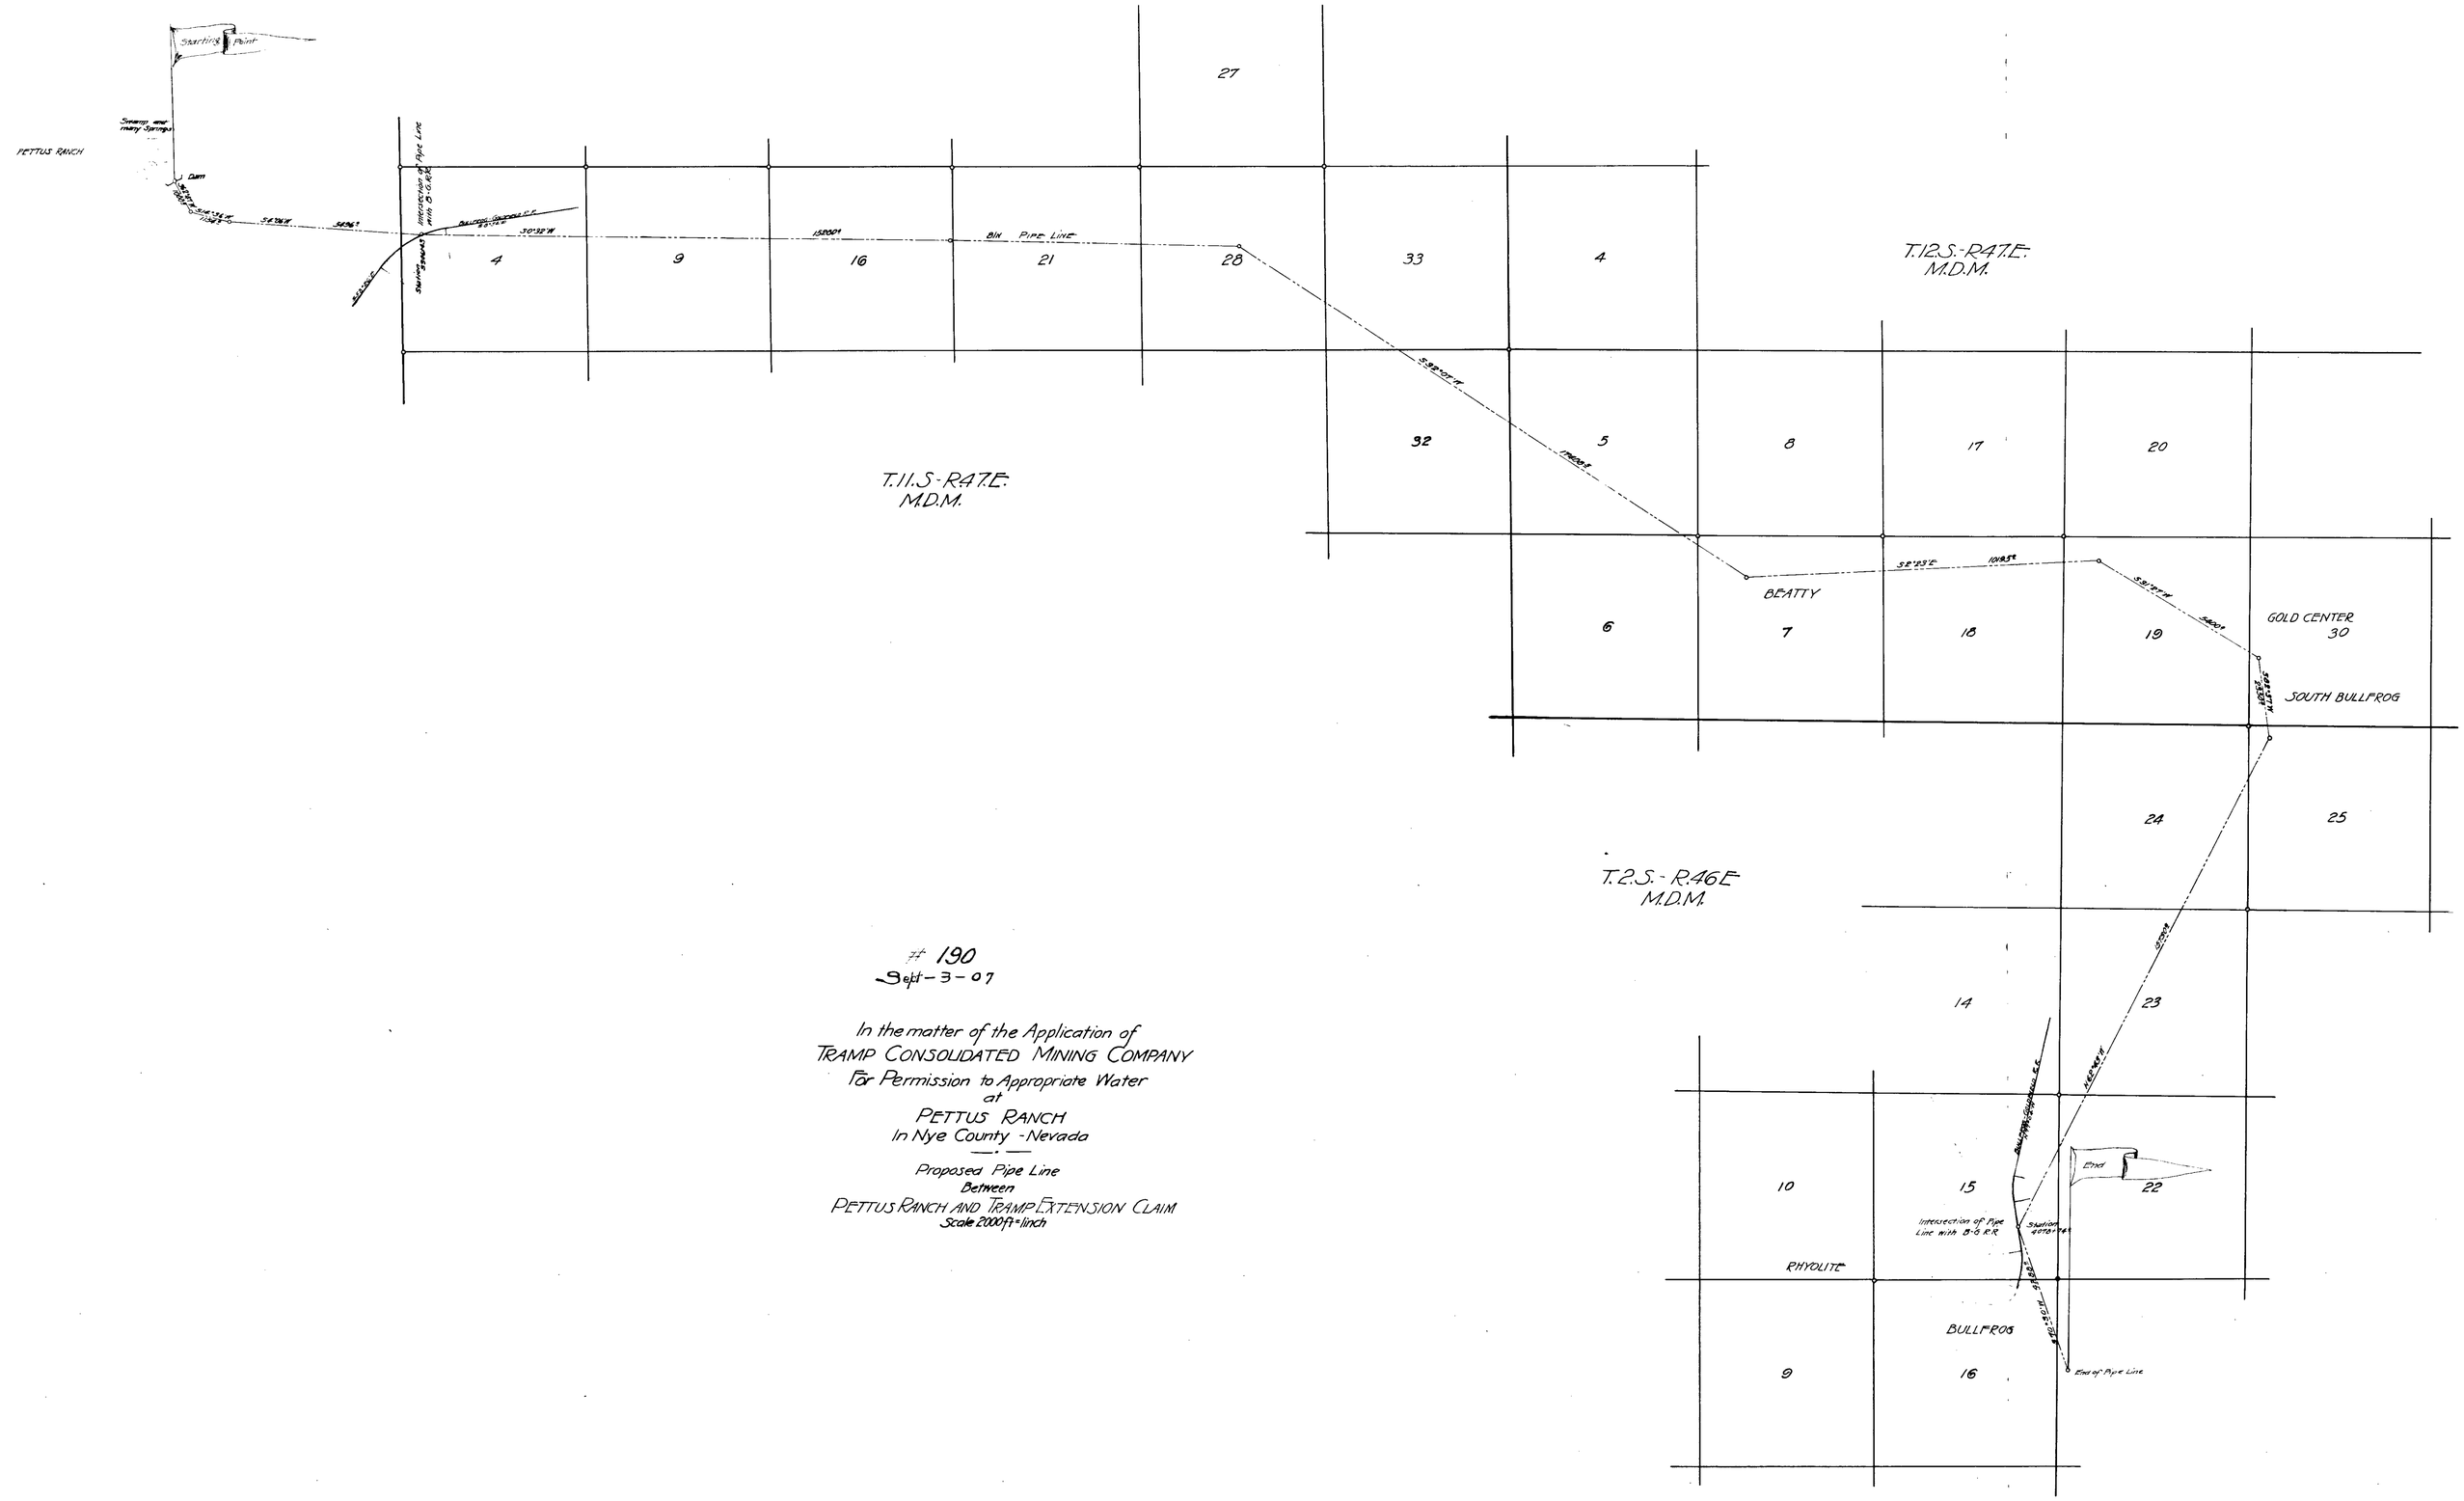

190
Sept-3-07

In the matter of the Application of
TRAMP CONSOLIDATED MINING COMPANY
For Permission to Appropriate Water
at
PETTUS RANCH
In Nye County - Nevada

Proposed Pipe Line
Between
PETTUS RANCH AND TRAMP EXTENSION CLAIM
Scale 2000 ft = 1 inch