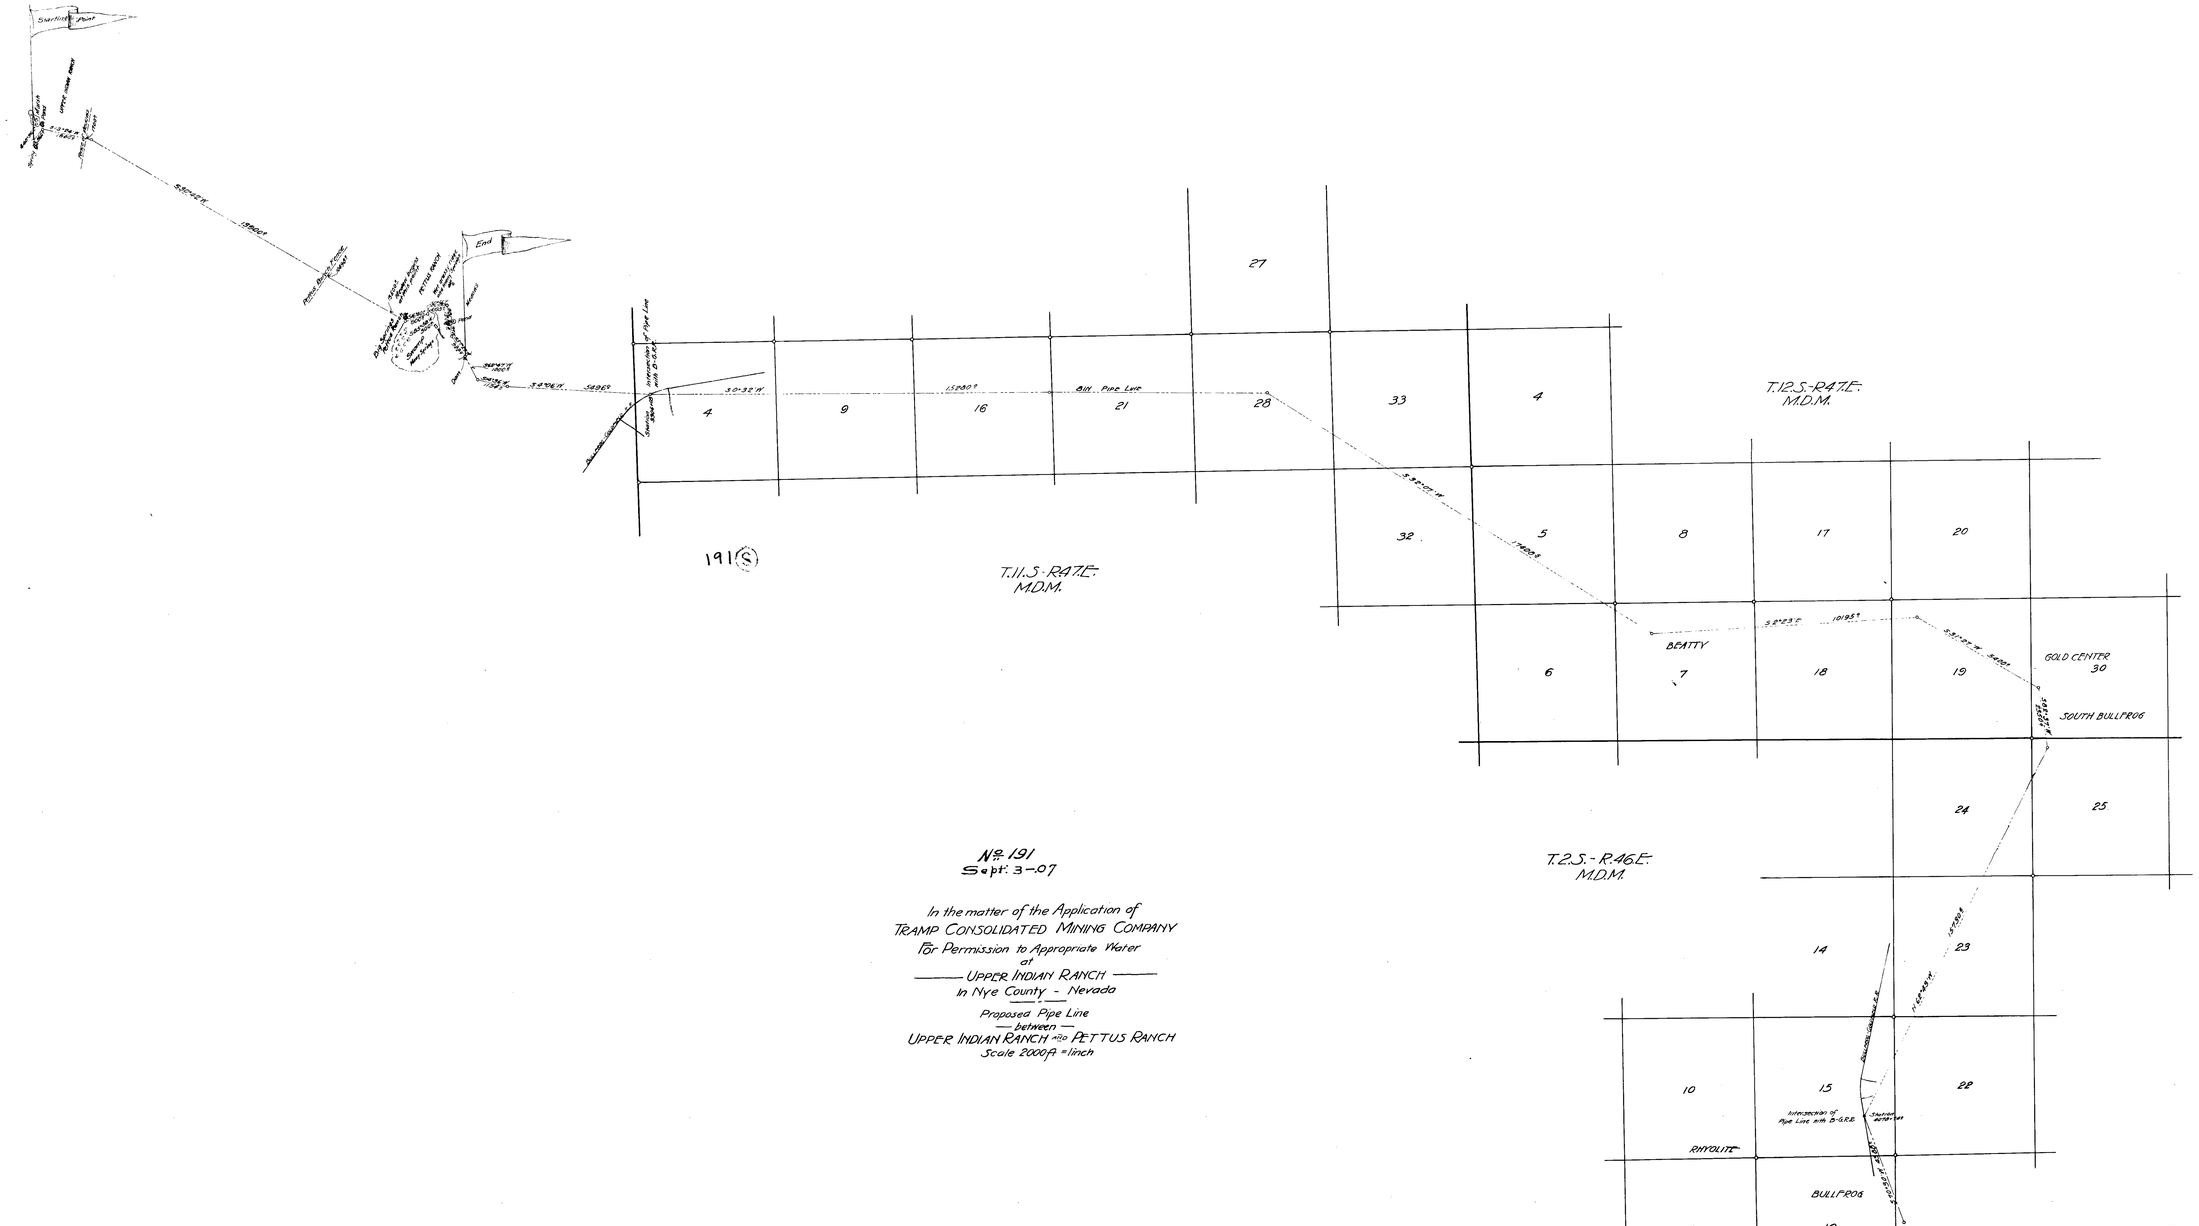

No. 191
Sept. 3-07

In the matter of the Application of
TRAMP CONSOLIDATED MINING COMPANY
For Permission to Appropriate Water
at
UPPER INDIAN RANCH
In Nye County - Nevada

Proposed Pipe Line
between
UPPER INDIAN RANCH and PETTUS RANCH
Scale 2000 ft = 1 inch