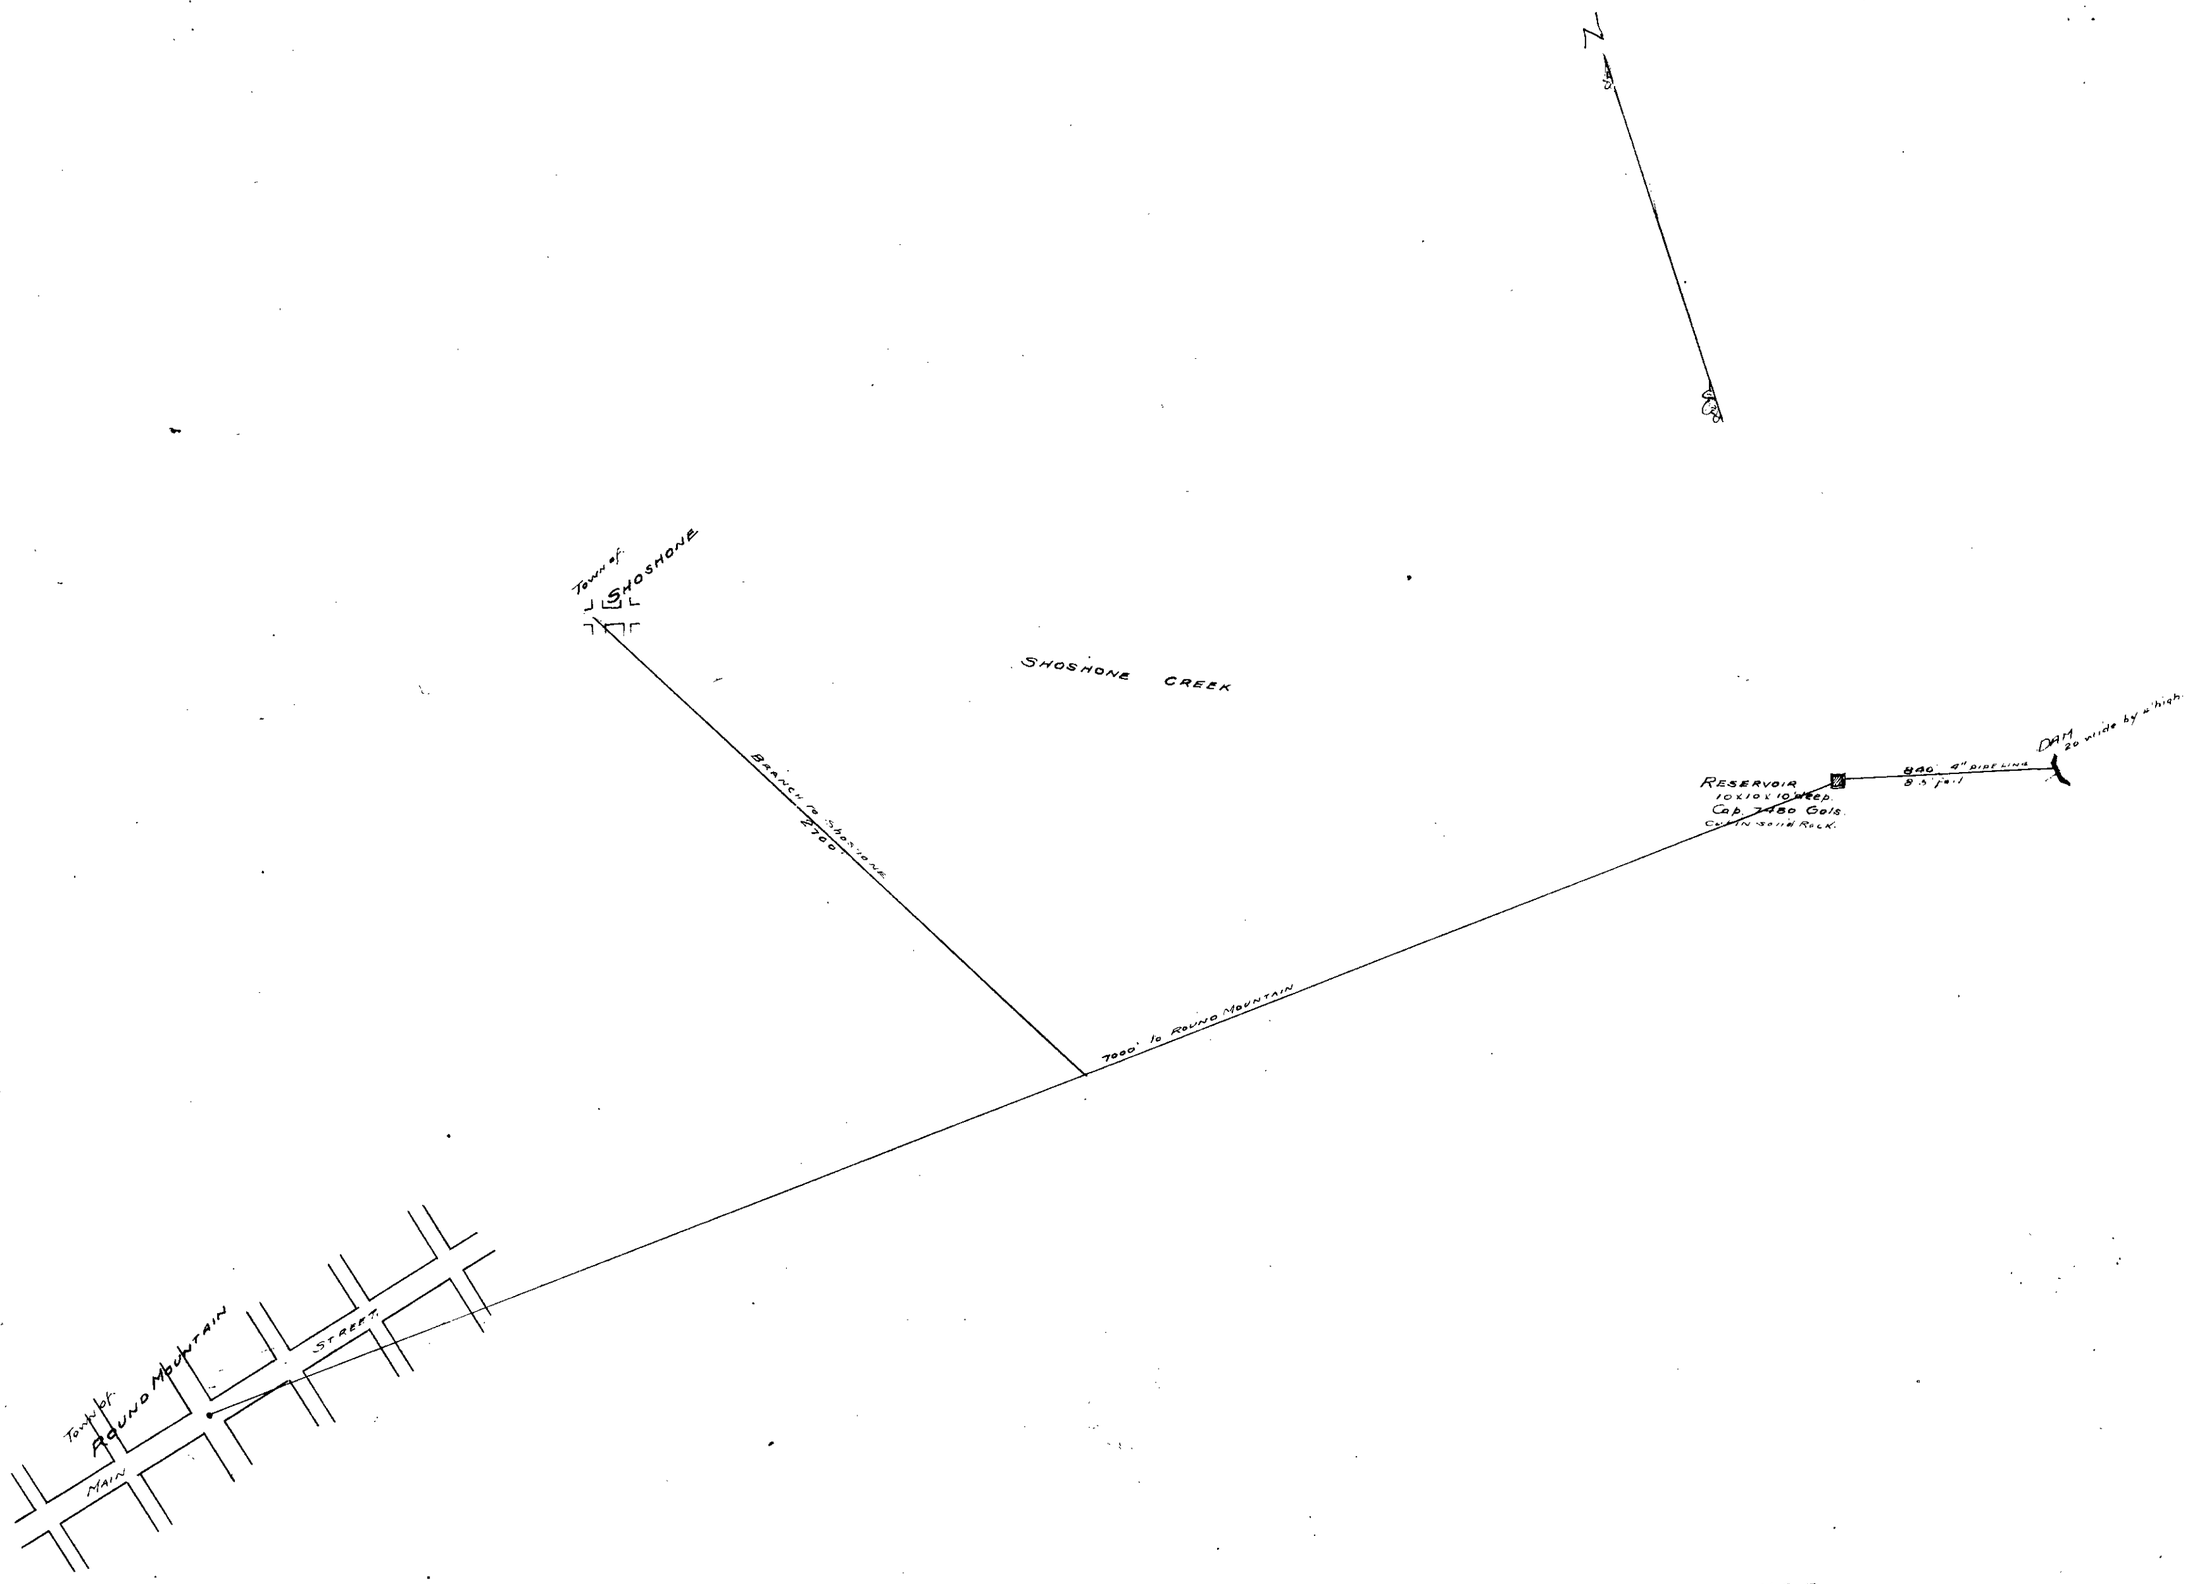

SKETCH OF
proposed.
WATER SYSTEM
ON
SHOSHONE CREEK.

W. B. Campbell, U.S. Dep. Min. Surv.
Ro. Mt.

2/8