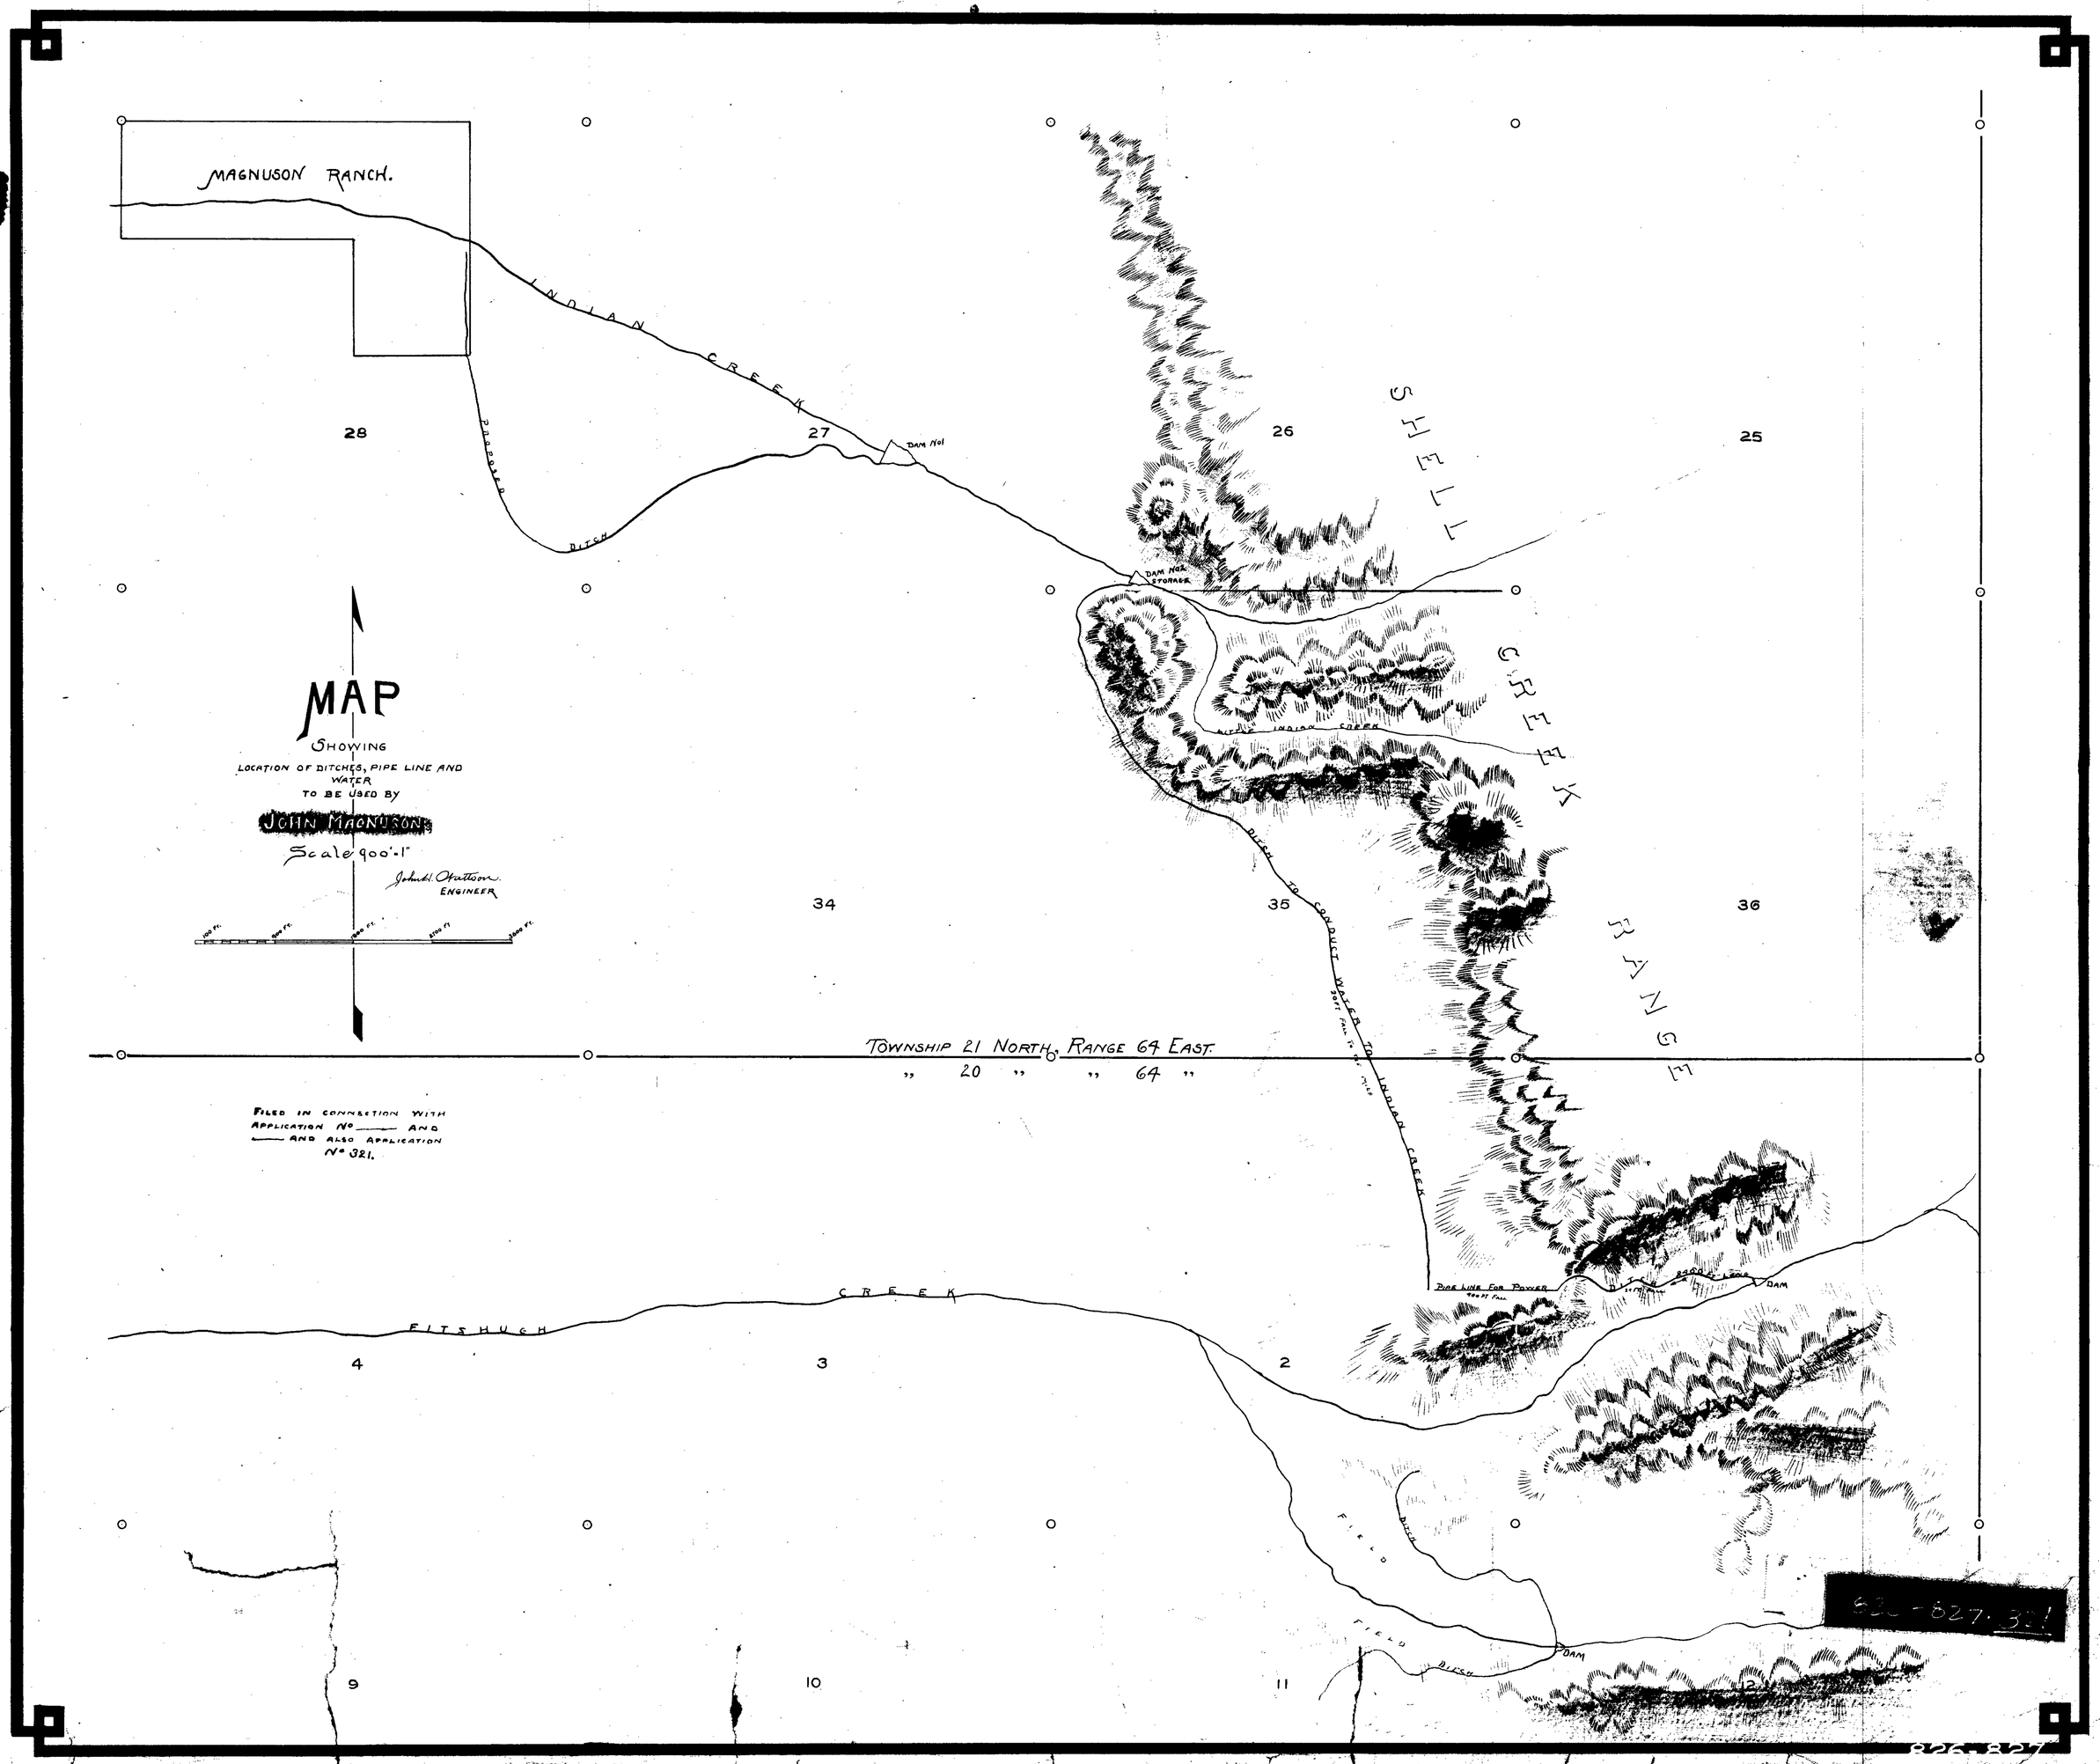
MAGNUSON RANCH.
INDIAN CREEK
PROPOSED DITCH
DAM No1
DAM No2 STORAGE
SHELL CREEK
RANGE
DITCH TO CONDUCT WATER TO INDIAN CREEK
PIPE LINE FOR POWER
DAM
FITSHUGH CREEK
FIELD DITCH
28
27
26
25
34
35
36
4
3
2
9
10
11
12
MAP
SHOWING
LOCATION OF DITCHES, PIPE LINE AND WATER
TO BE USED BY
JOHN MAGNUSON
Scale 900'-1"
John H. Wattson
ENGINEER
TOWNSHIP 21 NORTH, RANGE 64 EAST.
" 20 " " 64 "
FILED IN CONNECTION WITH APPLICATION No ____ AND ____ AND ALSO APPLICATION No 321.
826-827