N

MAP

of

A. J. FESSLER'S WATER APPROPRIATION ON STEPTOE CREEK,

SHOWING POINT of DIVERSION, GENERAL COURSE of PIPE LINE

& SITE of PROPOSED POWER PLANT.

WHITE PINE COUNTY, NEVADA.

Scale 1000 Feet to the Inch.

H. K. WHEELER CO.
Mining and Civil Engineers
Ely, Nevada.
Dec. 22, 1906.

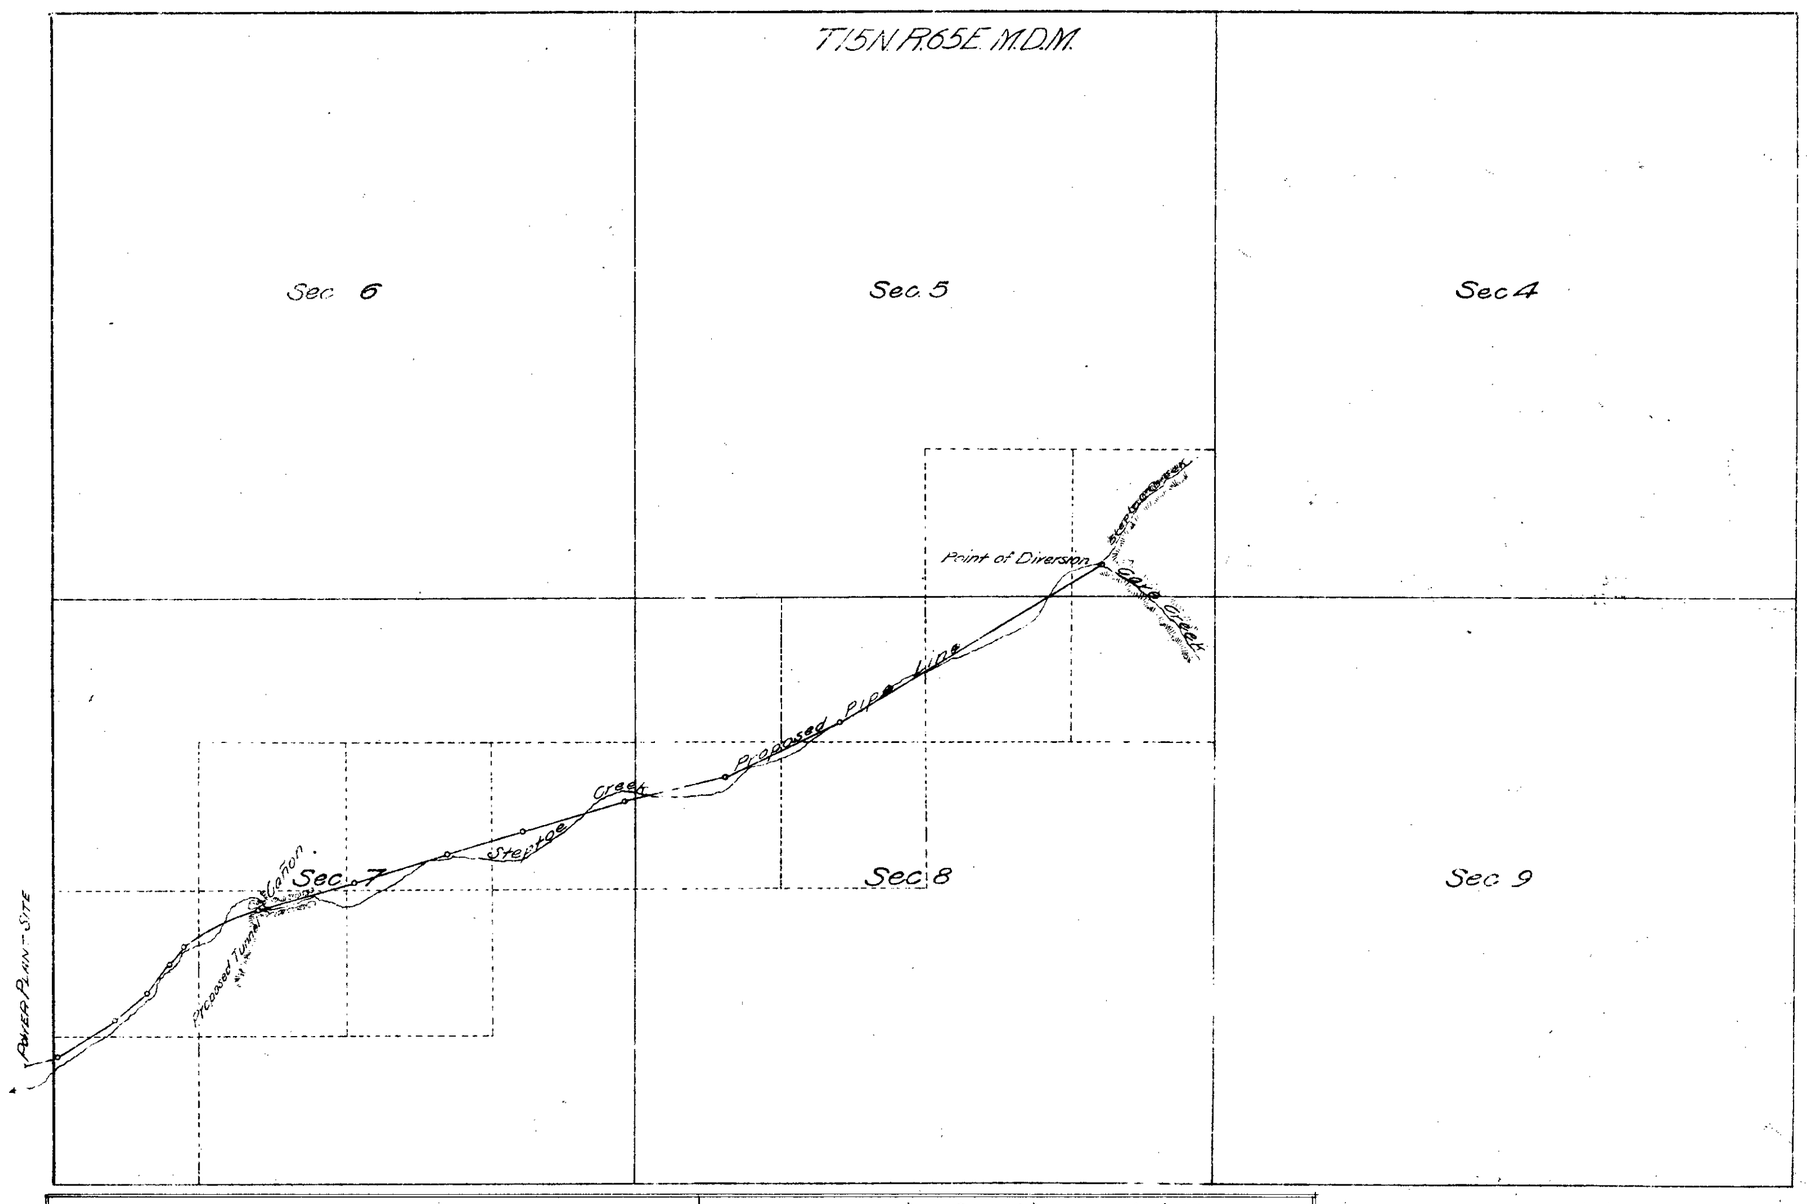

Note -- This survey, from the point of diversion at the junction of Steptoe and Cave Creeks, to the proposed Site of Power Plant, is by actual measurements on the ground, the courses being deflected from the true Meridian. The Section Lines are located from the best evidence obtainable no corners being found in the vicinity.

The locus of this Pipe Line is identified on the ground, by the junction of the afore said creeks, and the Cañon 2000 ft. above the proposed Site of Power Plant.

H. K. Wheeler Co Engineers

7

N

MAP

of

A. J. FESSLER'S WATER APPROPRIATION ON STEPTOE CREEK, SHOWING POINT of DIVERSION, GENERAL COURSE of PIPE LINE AND SITE of PROPOSED POWER PLANT.

WHITE PINE COUNTY, NEVADA.

Scale 1000 Feet to the Inch.
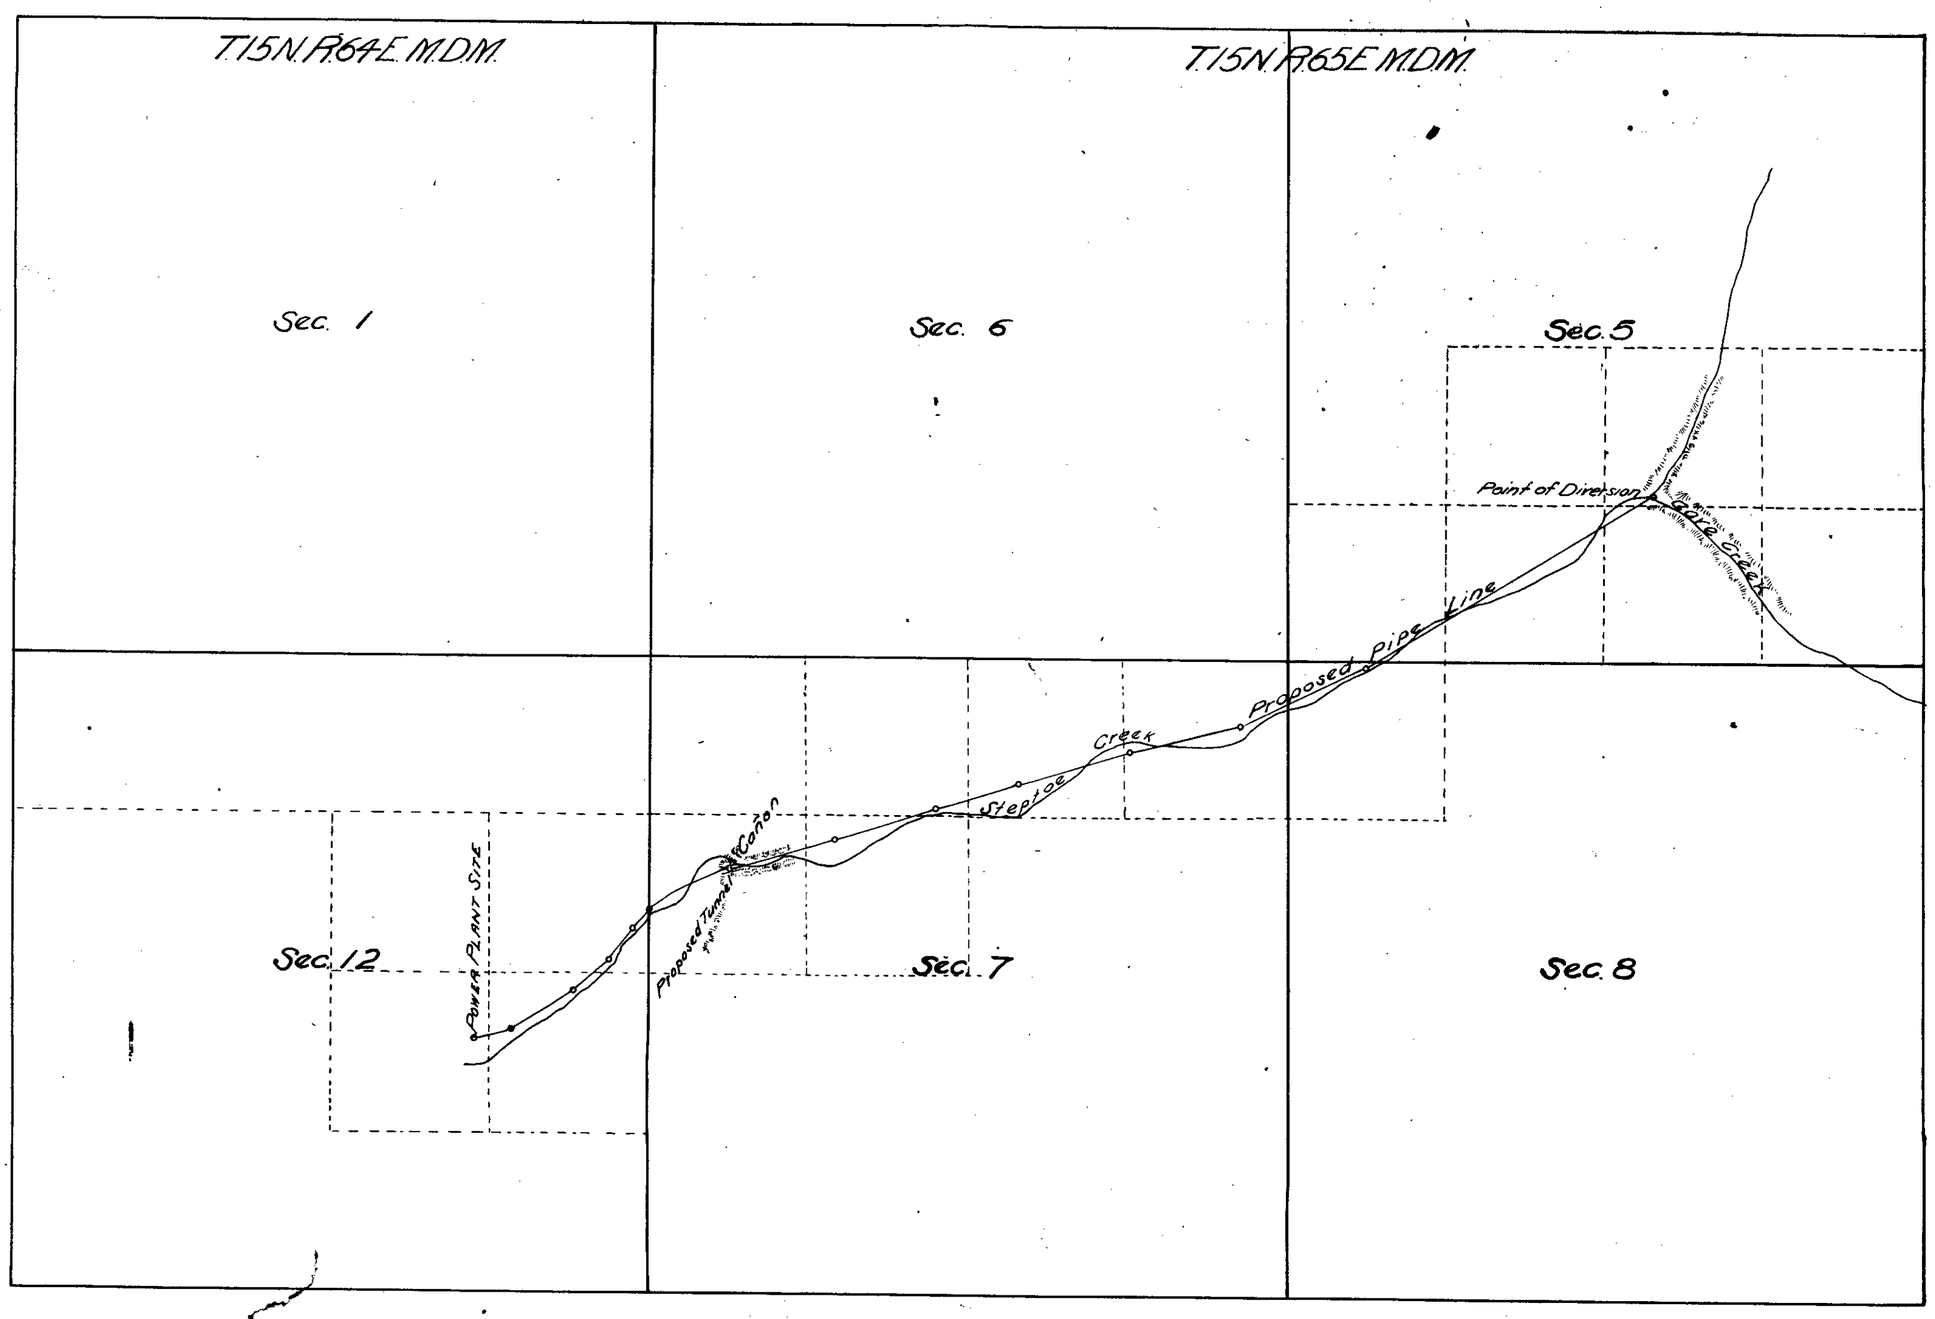
H.K.WHEELER CO.
Mining and Civil Engineers,
Ely, Nevada.
Dec. 22. 1906.