SURVEY ON EAST WALKER RIVER

for

Electric Power Plant.

Permit No 825 Recorded Book E Page 852.

E. H. Whitacre Locator

Scale 1in = 1000 ft.

Esmeralda Co. Nev.

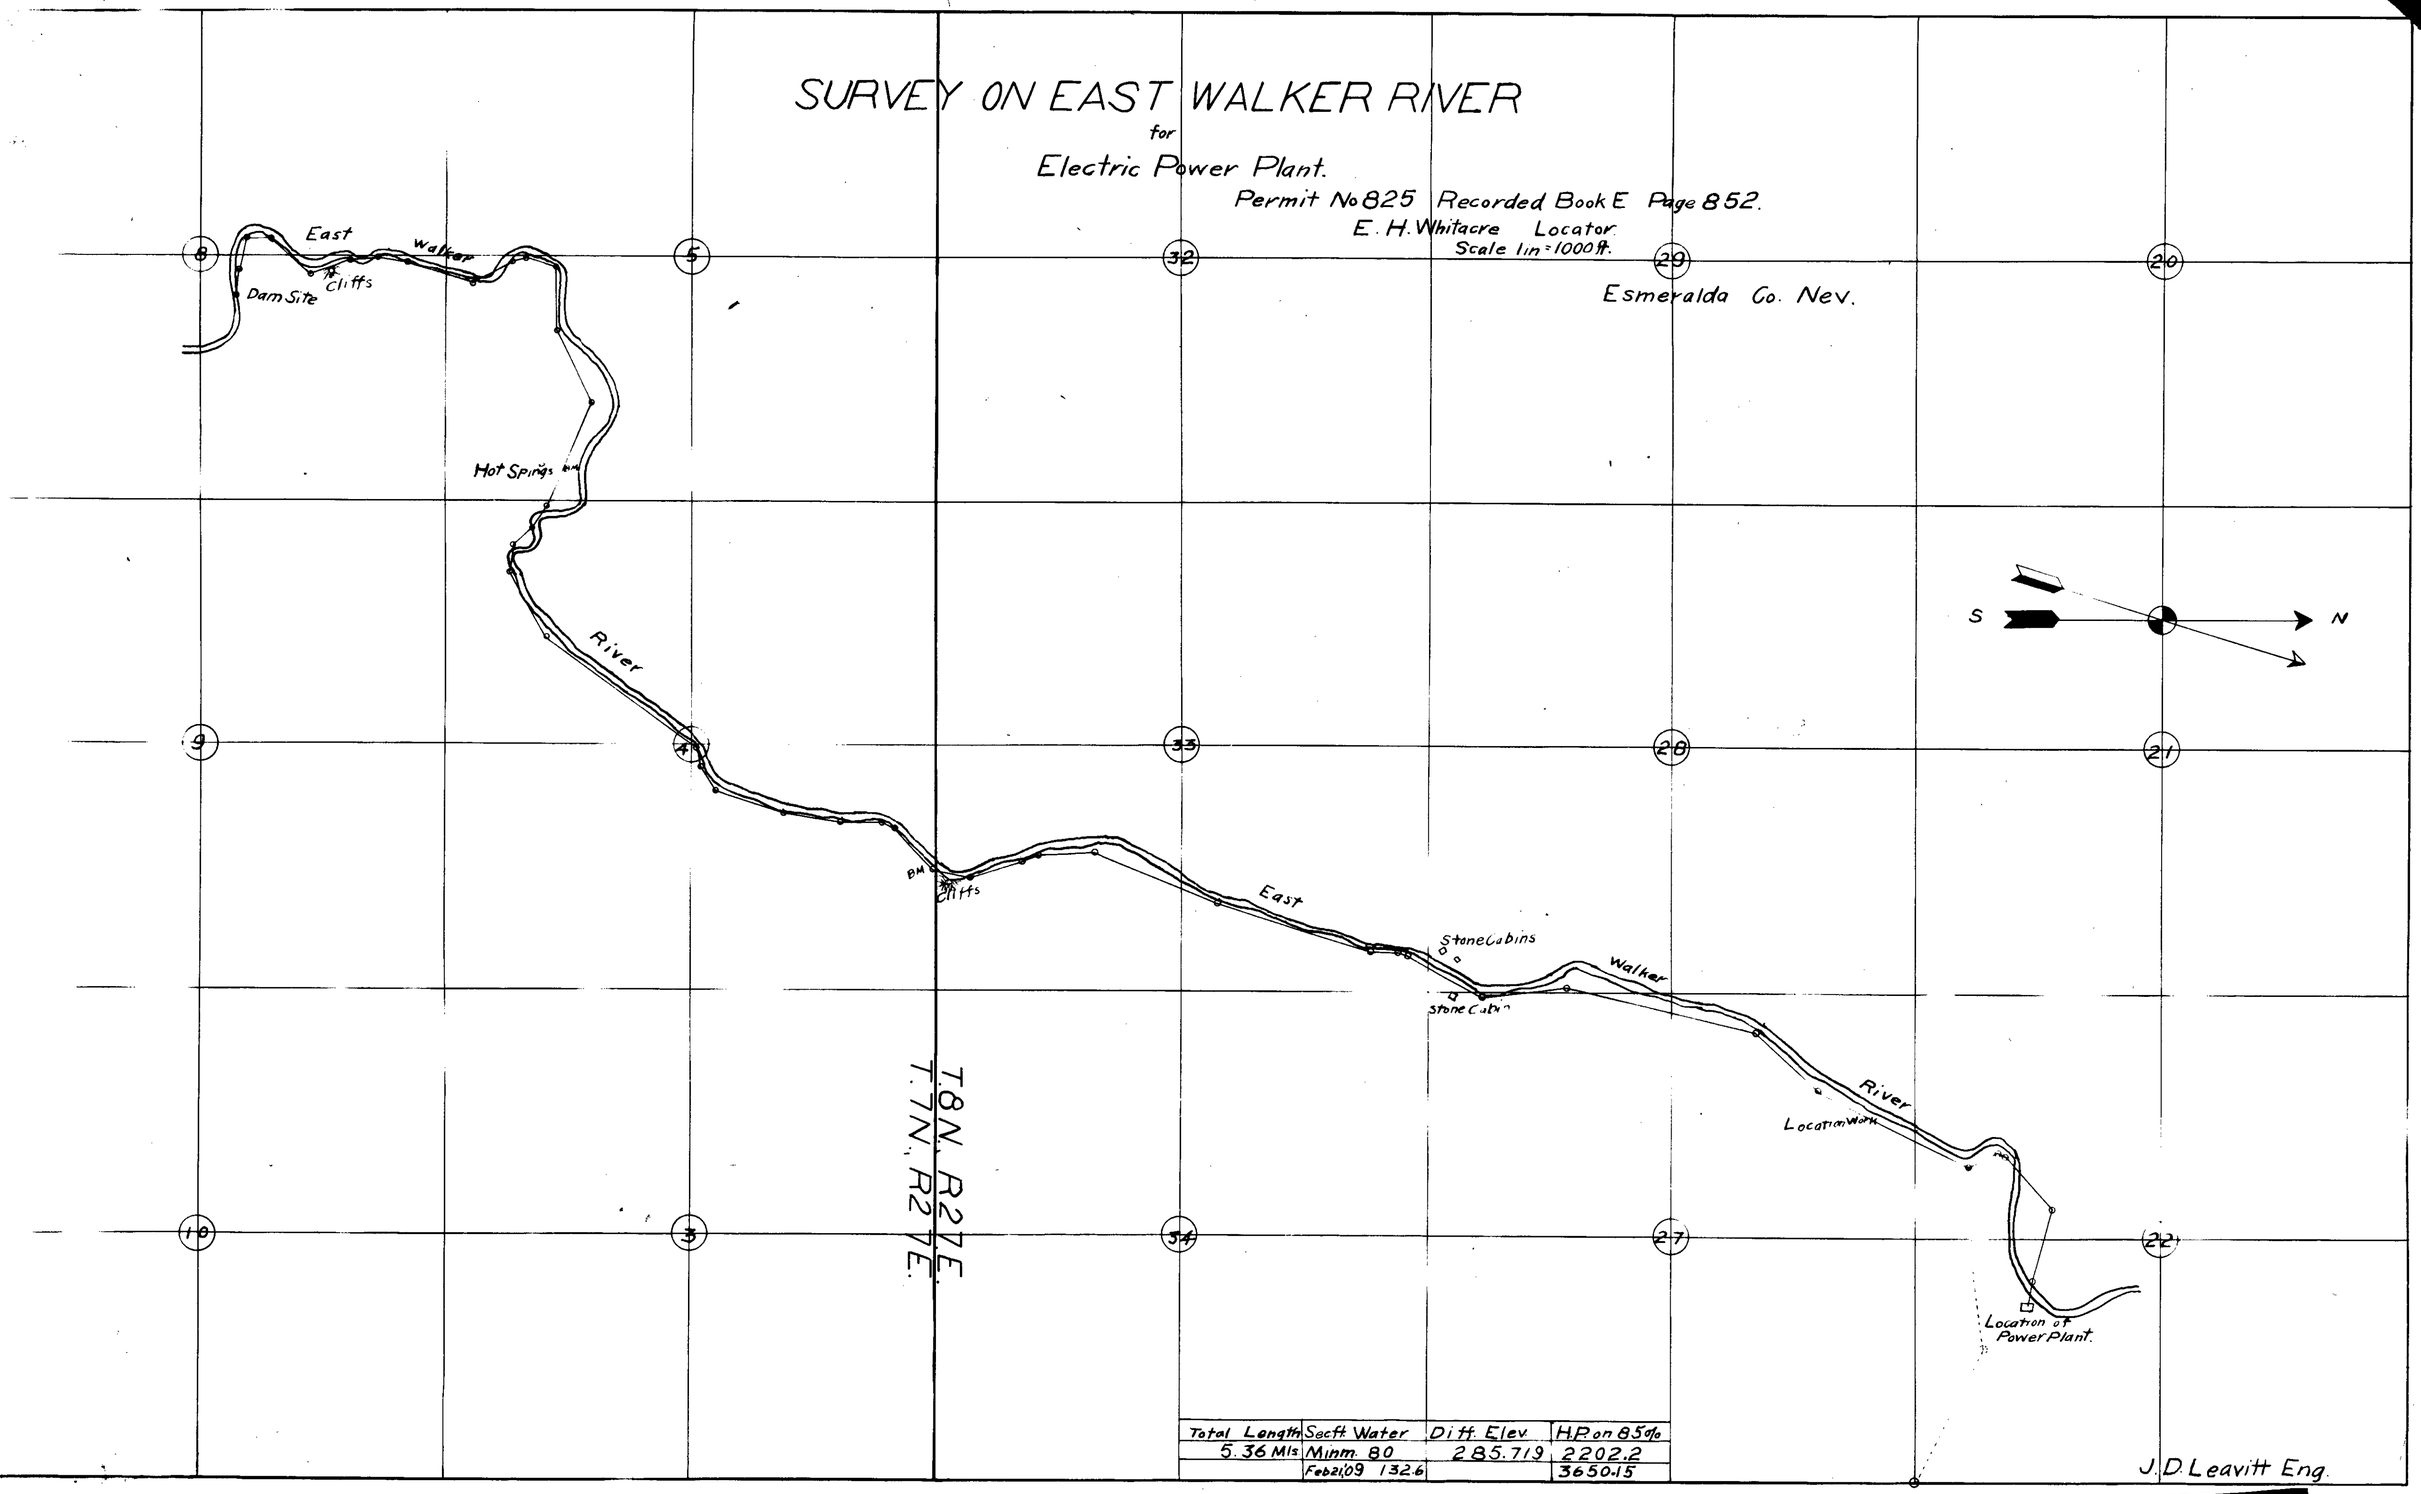

Total Length	Sec ft Water	Diff. Elev.	H.P. on 85%
5.36 Mls	Minm. 80	285.719	2202.2
	Feb 21 09 132.6		3650.15

J. D. Leavitt Eng.

852