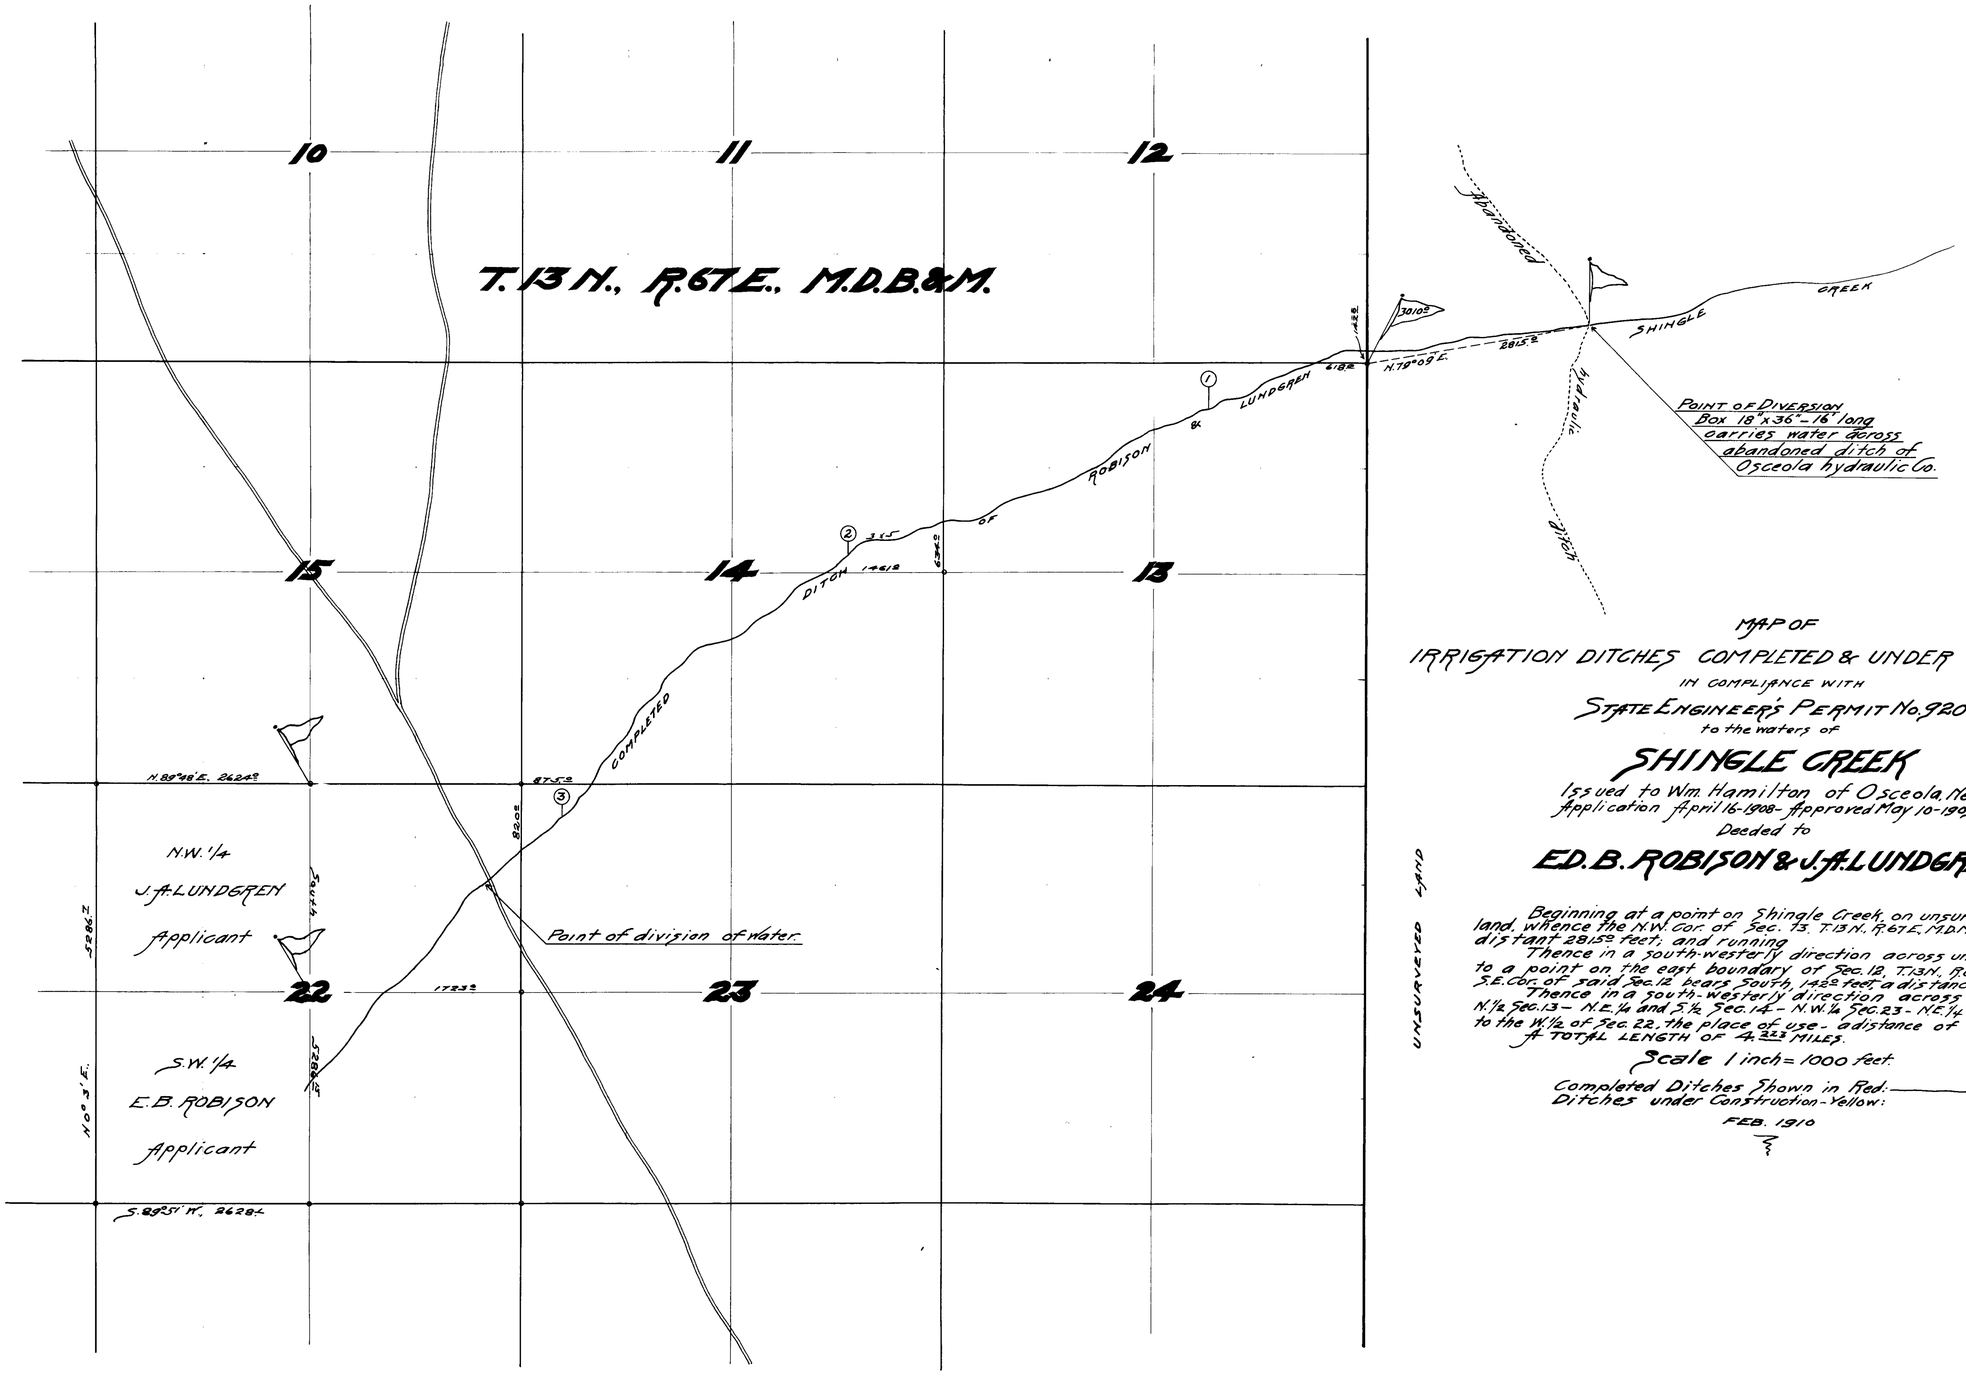

MAP OF

IRRIGATION DITCHES COMPLETED & UNDER CONSTRUCTION

IN COMPLIANCE WITH

STATE ENGINEER'S PERMIT No. 920

to the waters of

SHINGLE CREEK

Issued to Wm. Hamilton of Osceola, Nev.
Application April 16-1908- Approved May 10-1909

Deeded to

ED. B. ROBISON & J. A. LUNDGREN.

Beginning at a point on Shingle Creek, on unsurveyed public—land, whence the N.W. cor. of Sec. 13, T.13N., R.67E., M.D.M., bears S.79°09' W., distant 2815.2 feet; and running

Thence in a south-westerly direction across unsurveyed land to a point on the east boundary of Sec. 12, T.13N., R.67E., whence the S.E. Cor. of said Sec. 12 bears South, 1422 feet, a distance of 3010.8 feet;

Thence in a south-westerly direction across the S.E. 1/4 Sec. 12, N. 1/2 Sec. 13 - N.E. 1/4 and S. 1/2 Sec. 14 - N.W. 1/4 Sec. 23 - N.E. 1/4 & S.E. 1/4 Sec. 22, to the W. 1/2 of Sec. 22, the place of use - a distance of 12,340.2 feet.

A TOTAL LENGTH OF 4.223 MILES.

Scale 1 inch = 1000 feet.

Completed Ditches Shown in Red:———
Ditches under Construction - Yellow:

FEB. 1910

O. M. Granger