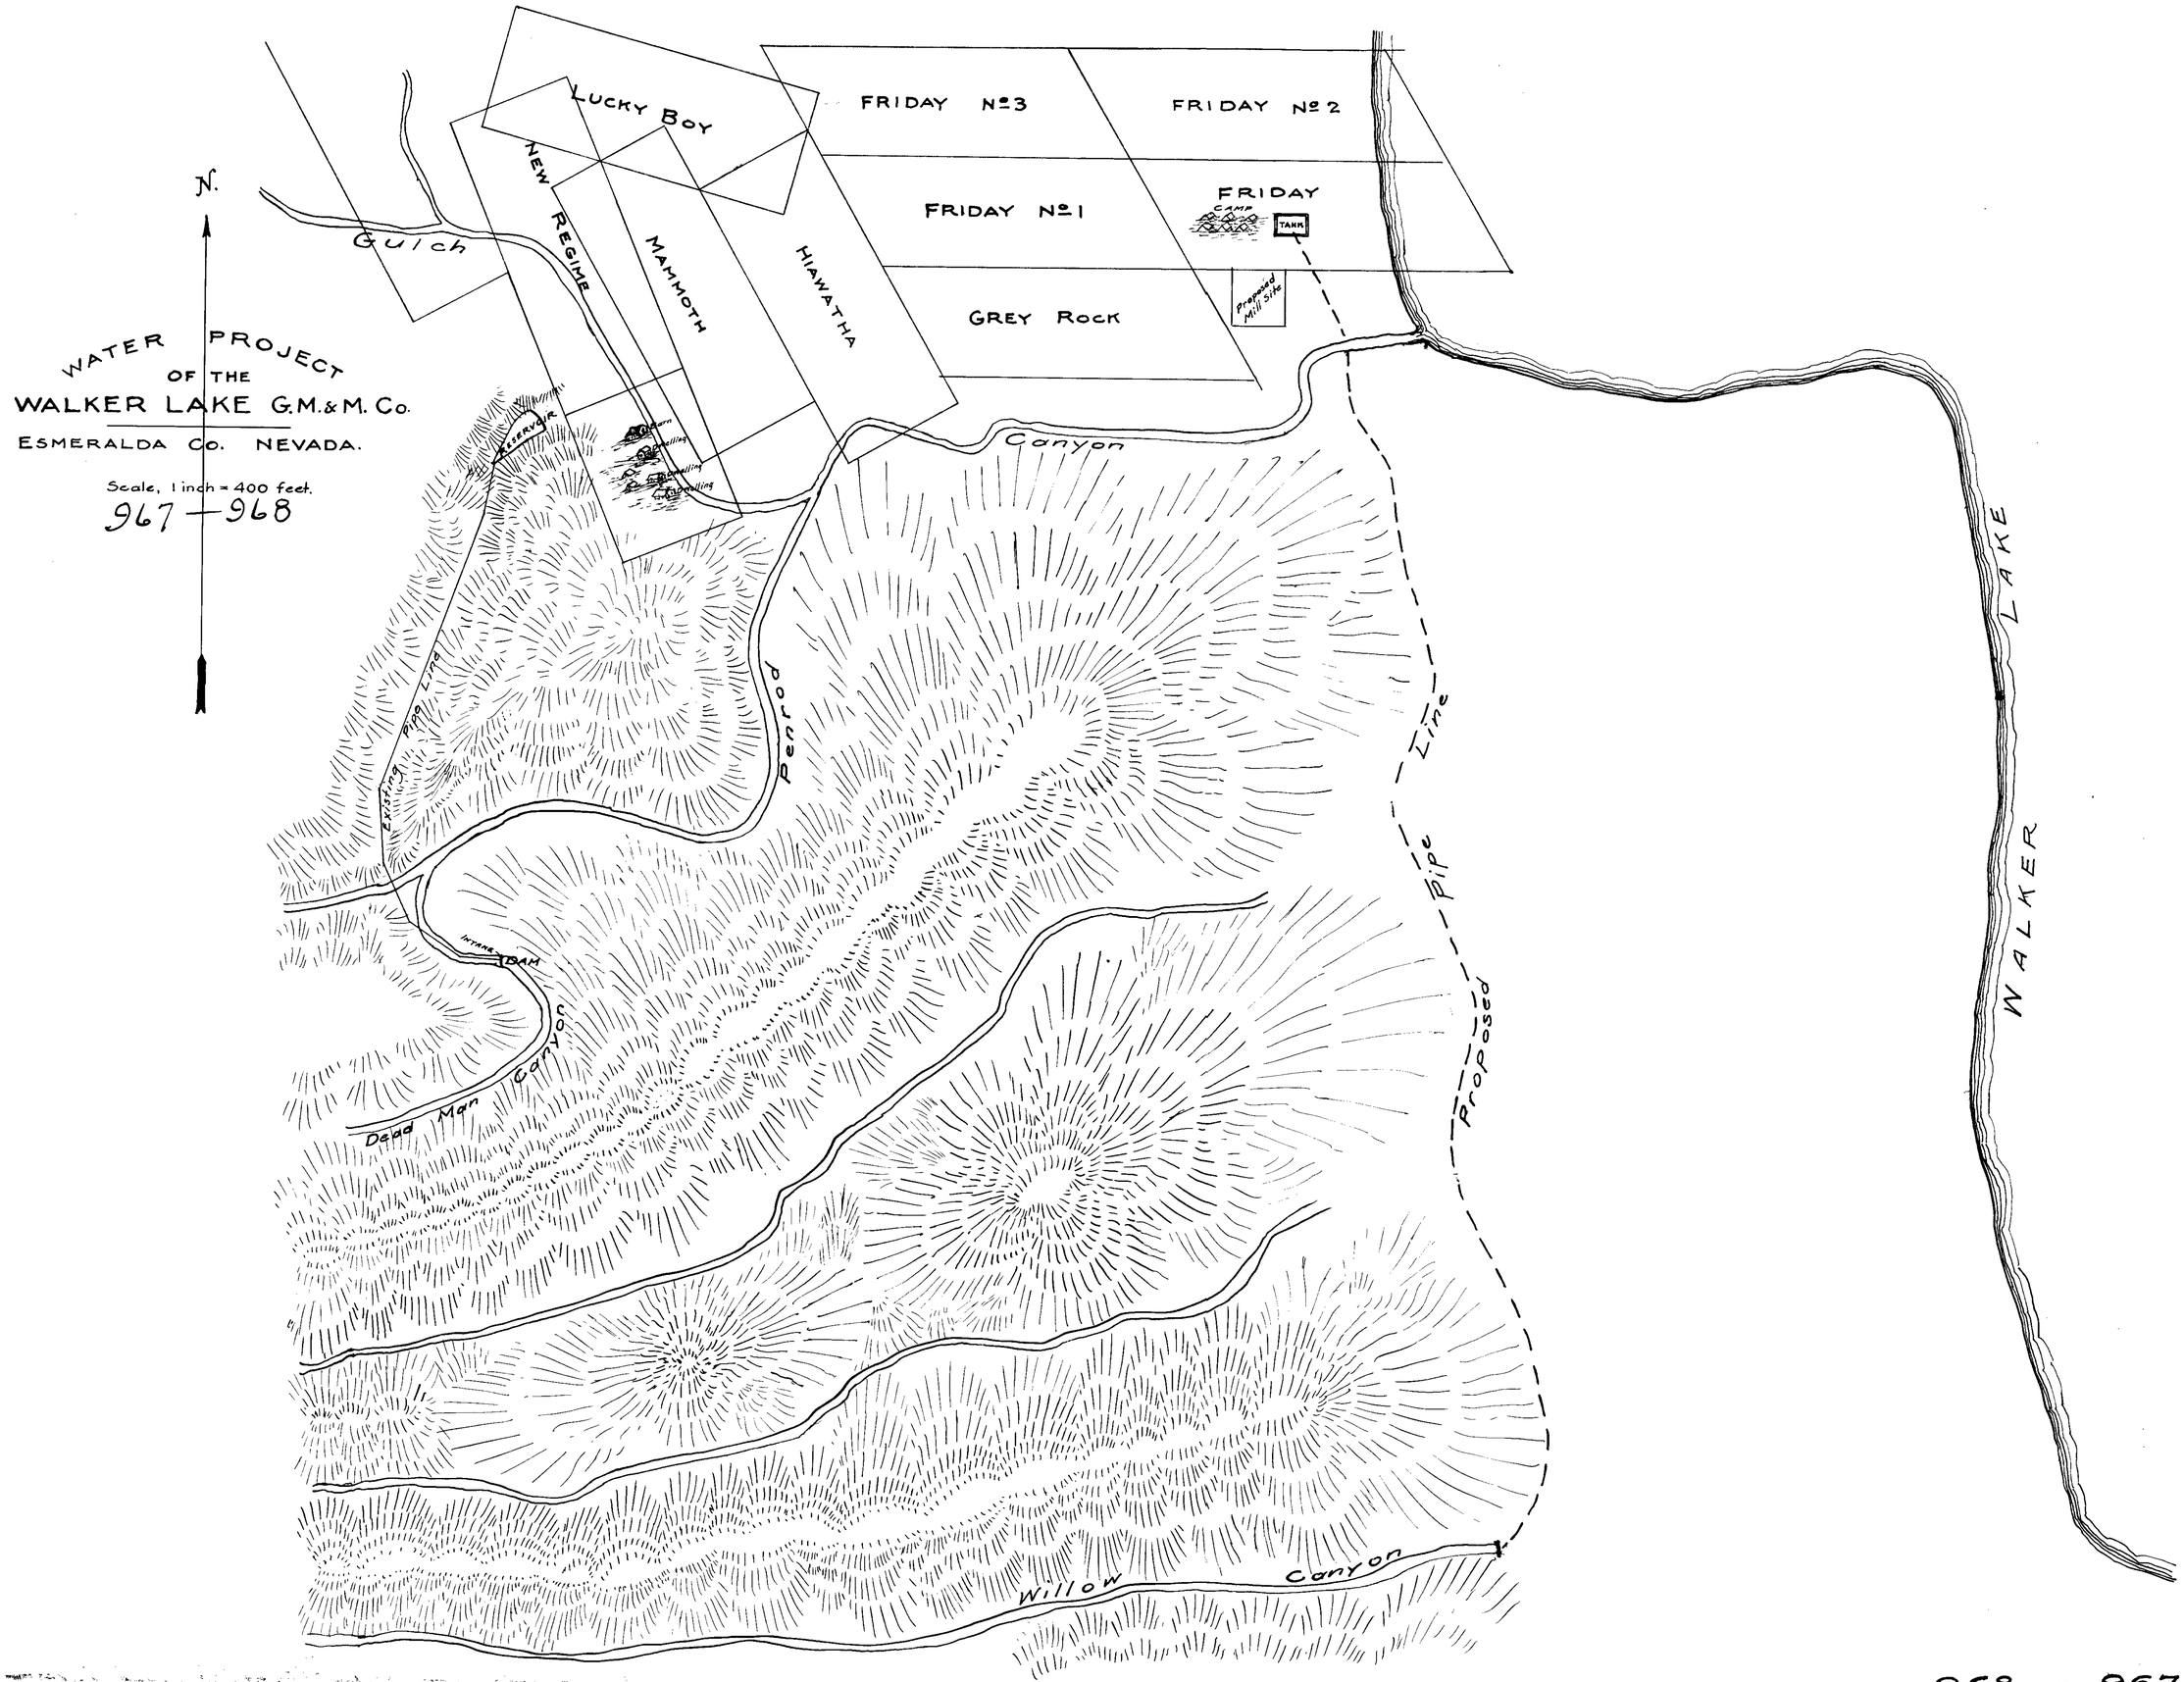
WATER PROJECT
OF THE
WALKER LAKE G.M.&M. Co.
ESMERALDA Co. NEVADA.
Scale, 1 inch = 400 feet.
967 — 968
N.
Gulch
LUCKY BOY
NEW REGIME
MAMMOTH
HIAWATHA
FRIDAY No 3
FRIDAY No 2
FRIDAY No 1
FRIDAY
CAMP
TANK
GREY ROCK
Proposed Mill Site
RESERVOIR
Canyon
Penrod
Existing Pipe Line
INTAKE
DAM
Dead Man Canyon
Proposed Pipe Line
Willow Canyon
WALKER LAKE

968 - 967