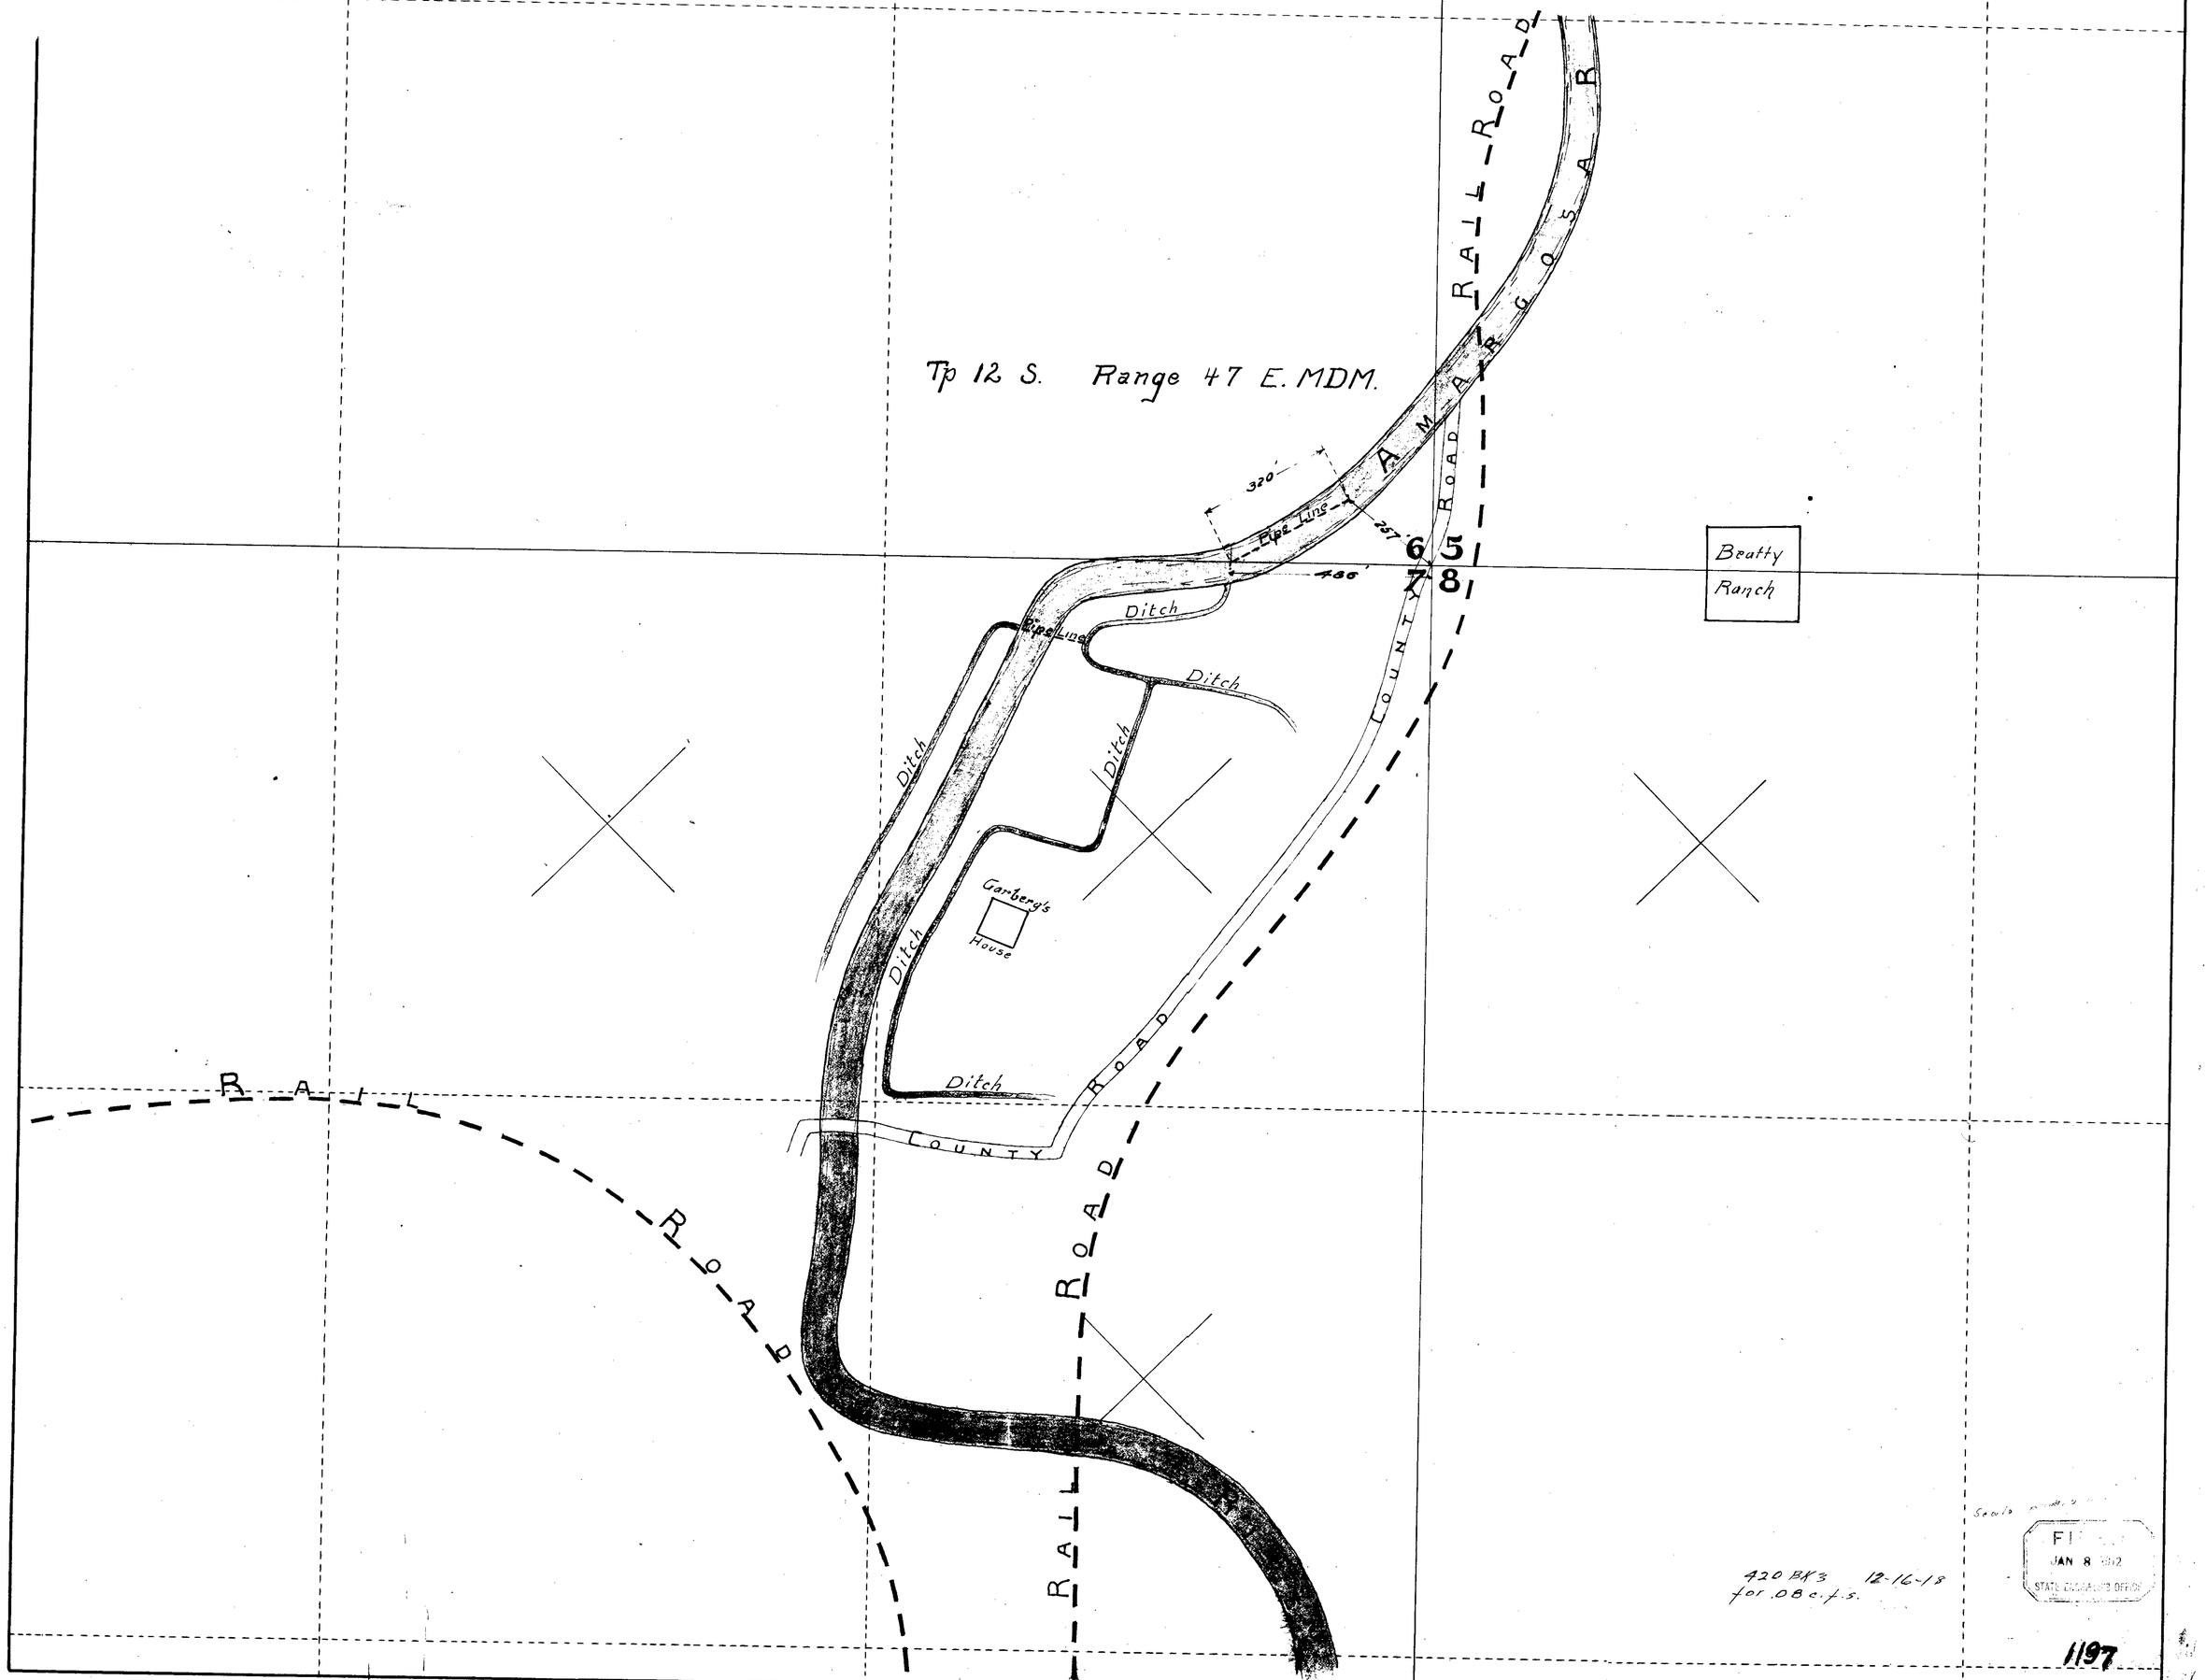

Tp 12 S. Range 47 E. MDM.
AMARGOSA R
RAIL ROAD
COUNTY ROAD
Beatty Ranch
320'
Pipe Line
257'
486'
6
5
7
8
Ditch
Pipe Line
Ditch
Ditch
Ditch
Garberg's House
Ditch
Ditch
COUNTY ROAD
RAIL ROAD
RAIL ROAD
420 BK3 12-16-18
for .08 c.f.s.
JAN 8
STATE ENGINEER'S OFFICE
1197