T. 27 N., R 48 E., M.D.B.+M.

PERMIT No. 1267.

PLAT OF FLUME and DITCH LINES.

Total length of flume line — 8072 feet

Total length of pipe line — 1143.1 feet

Effective head - 647.4 feet.

Scale 1" = 300'

March 22, 1910.

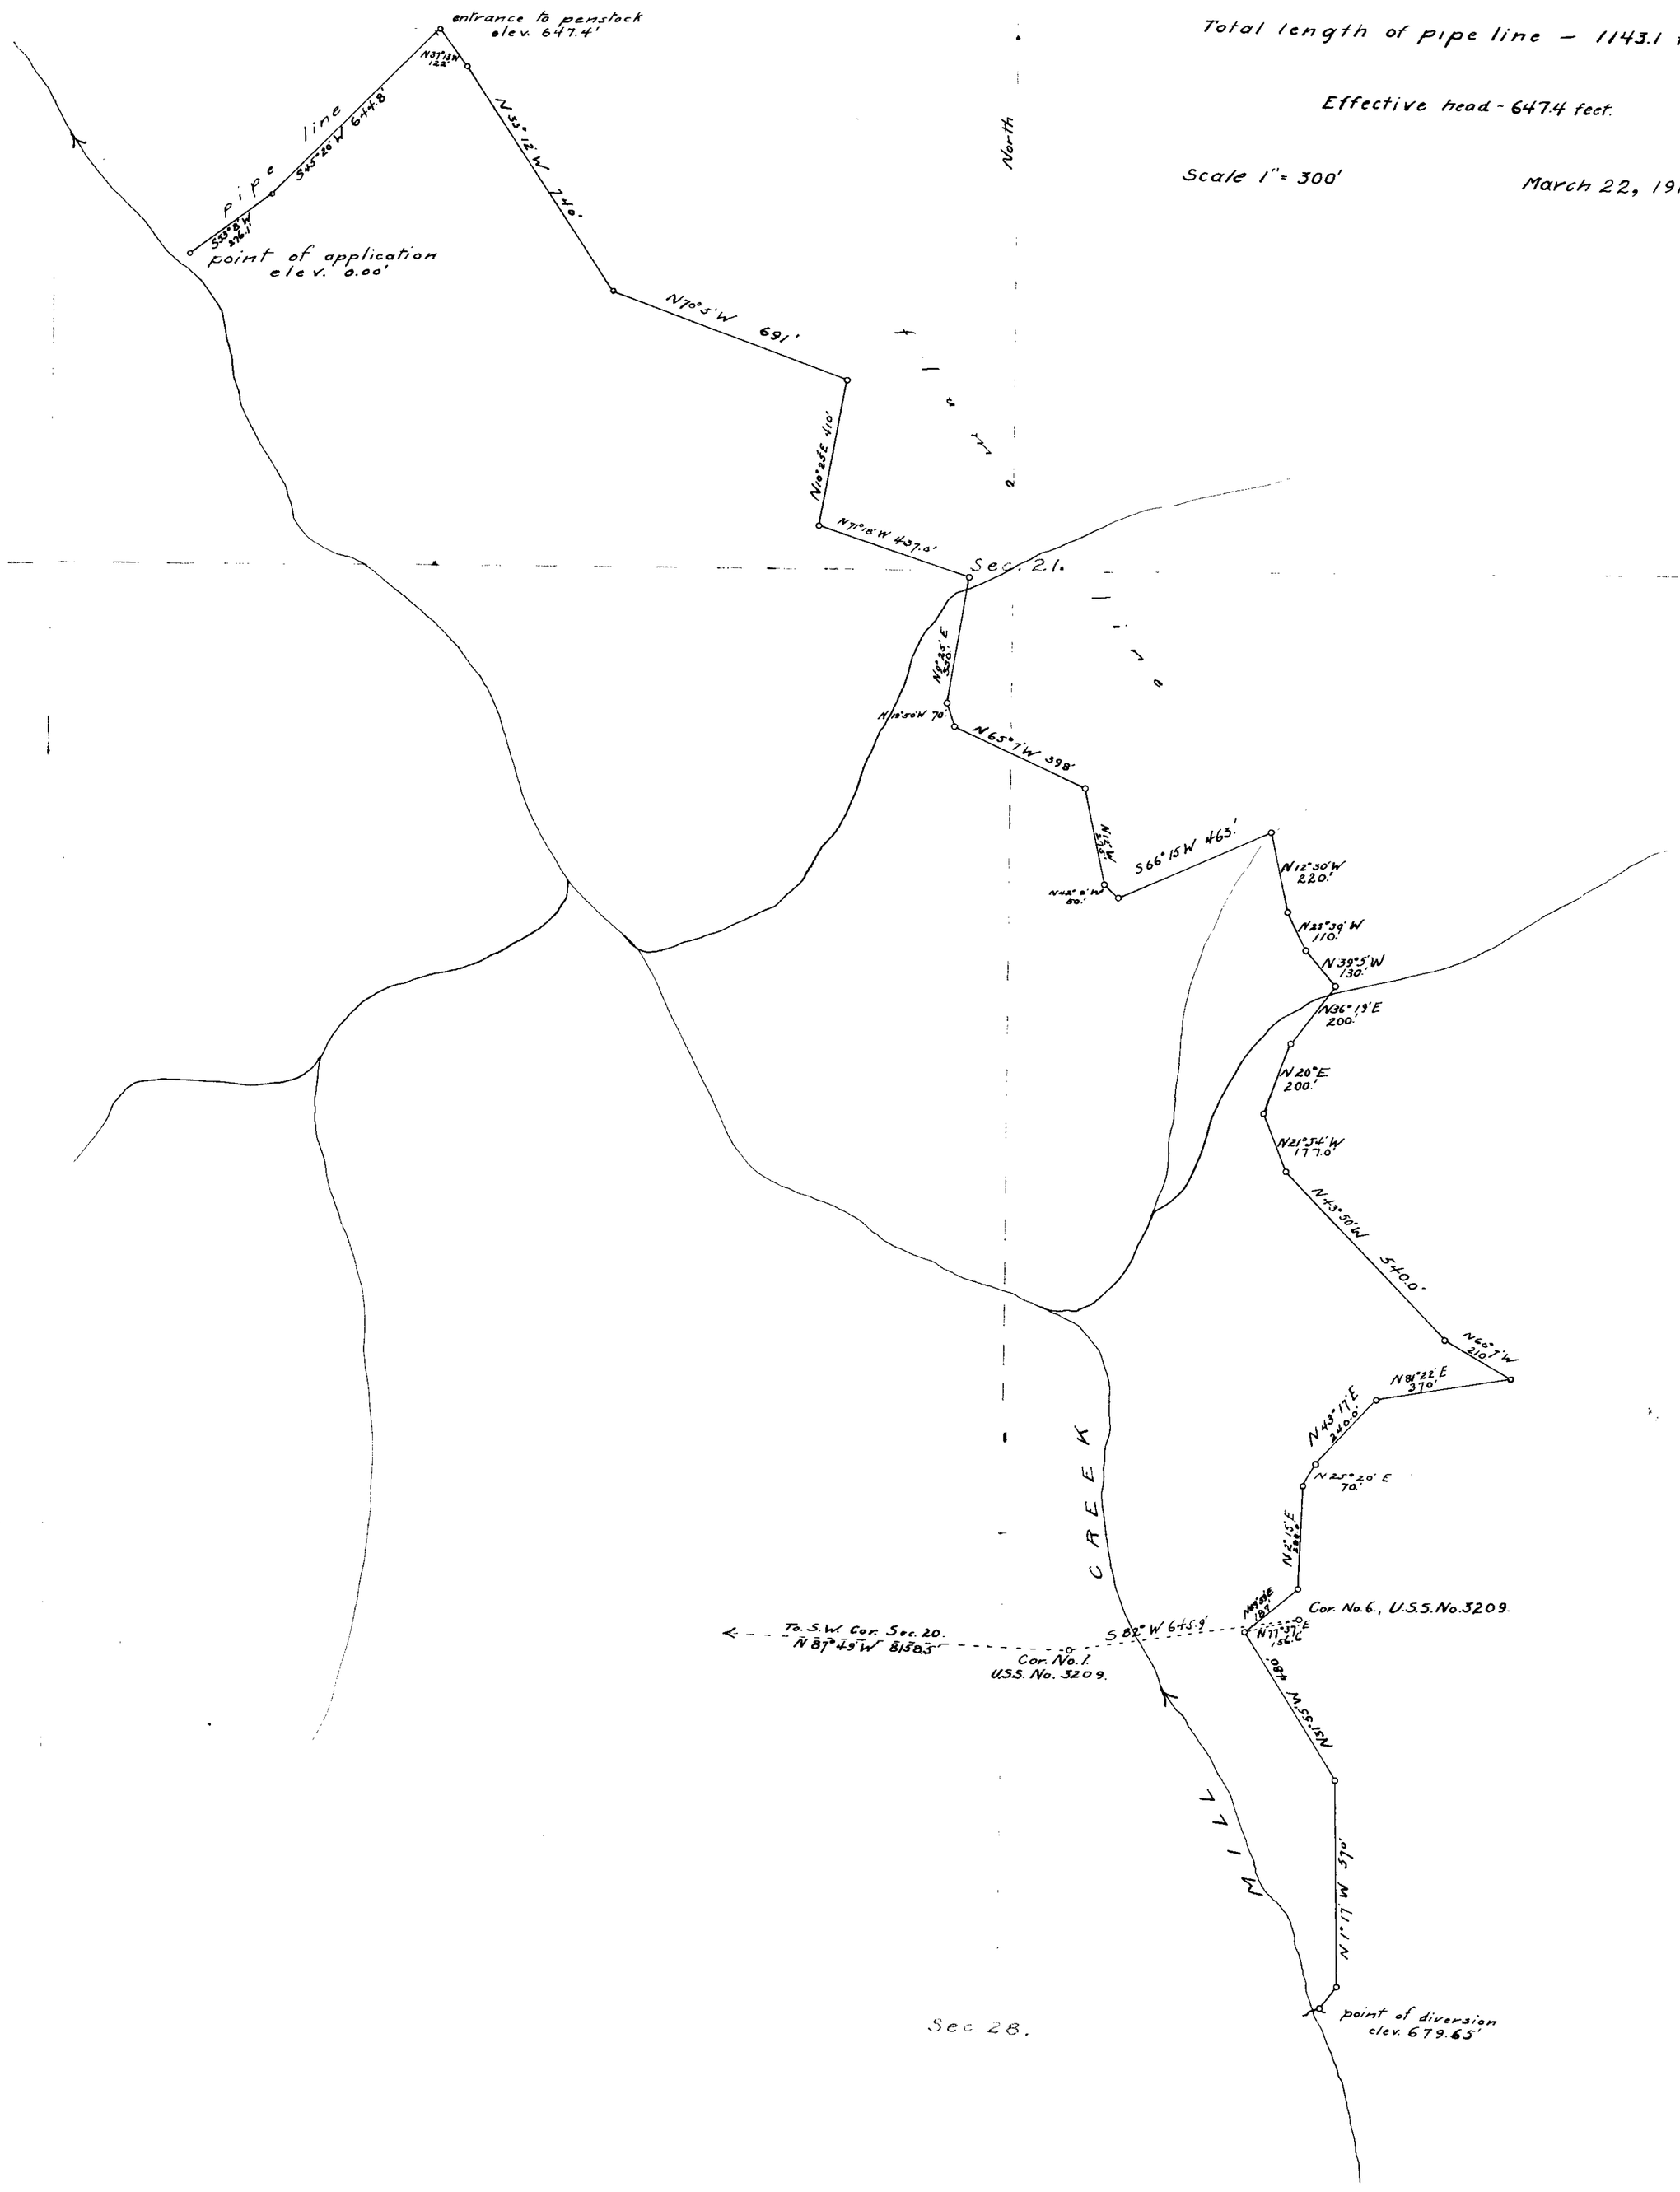

1267

1267