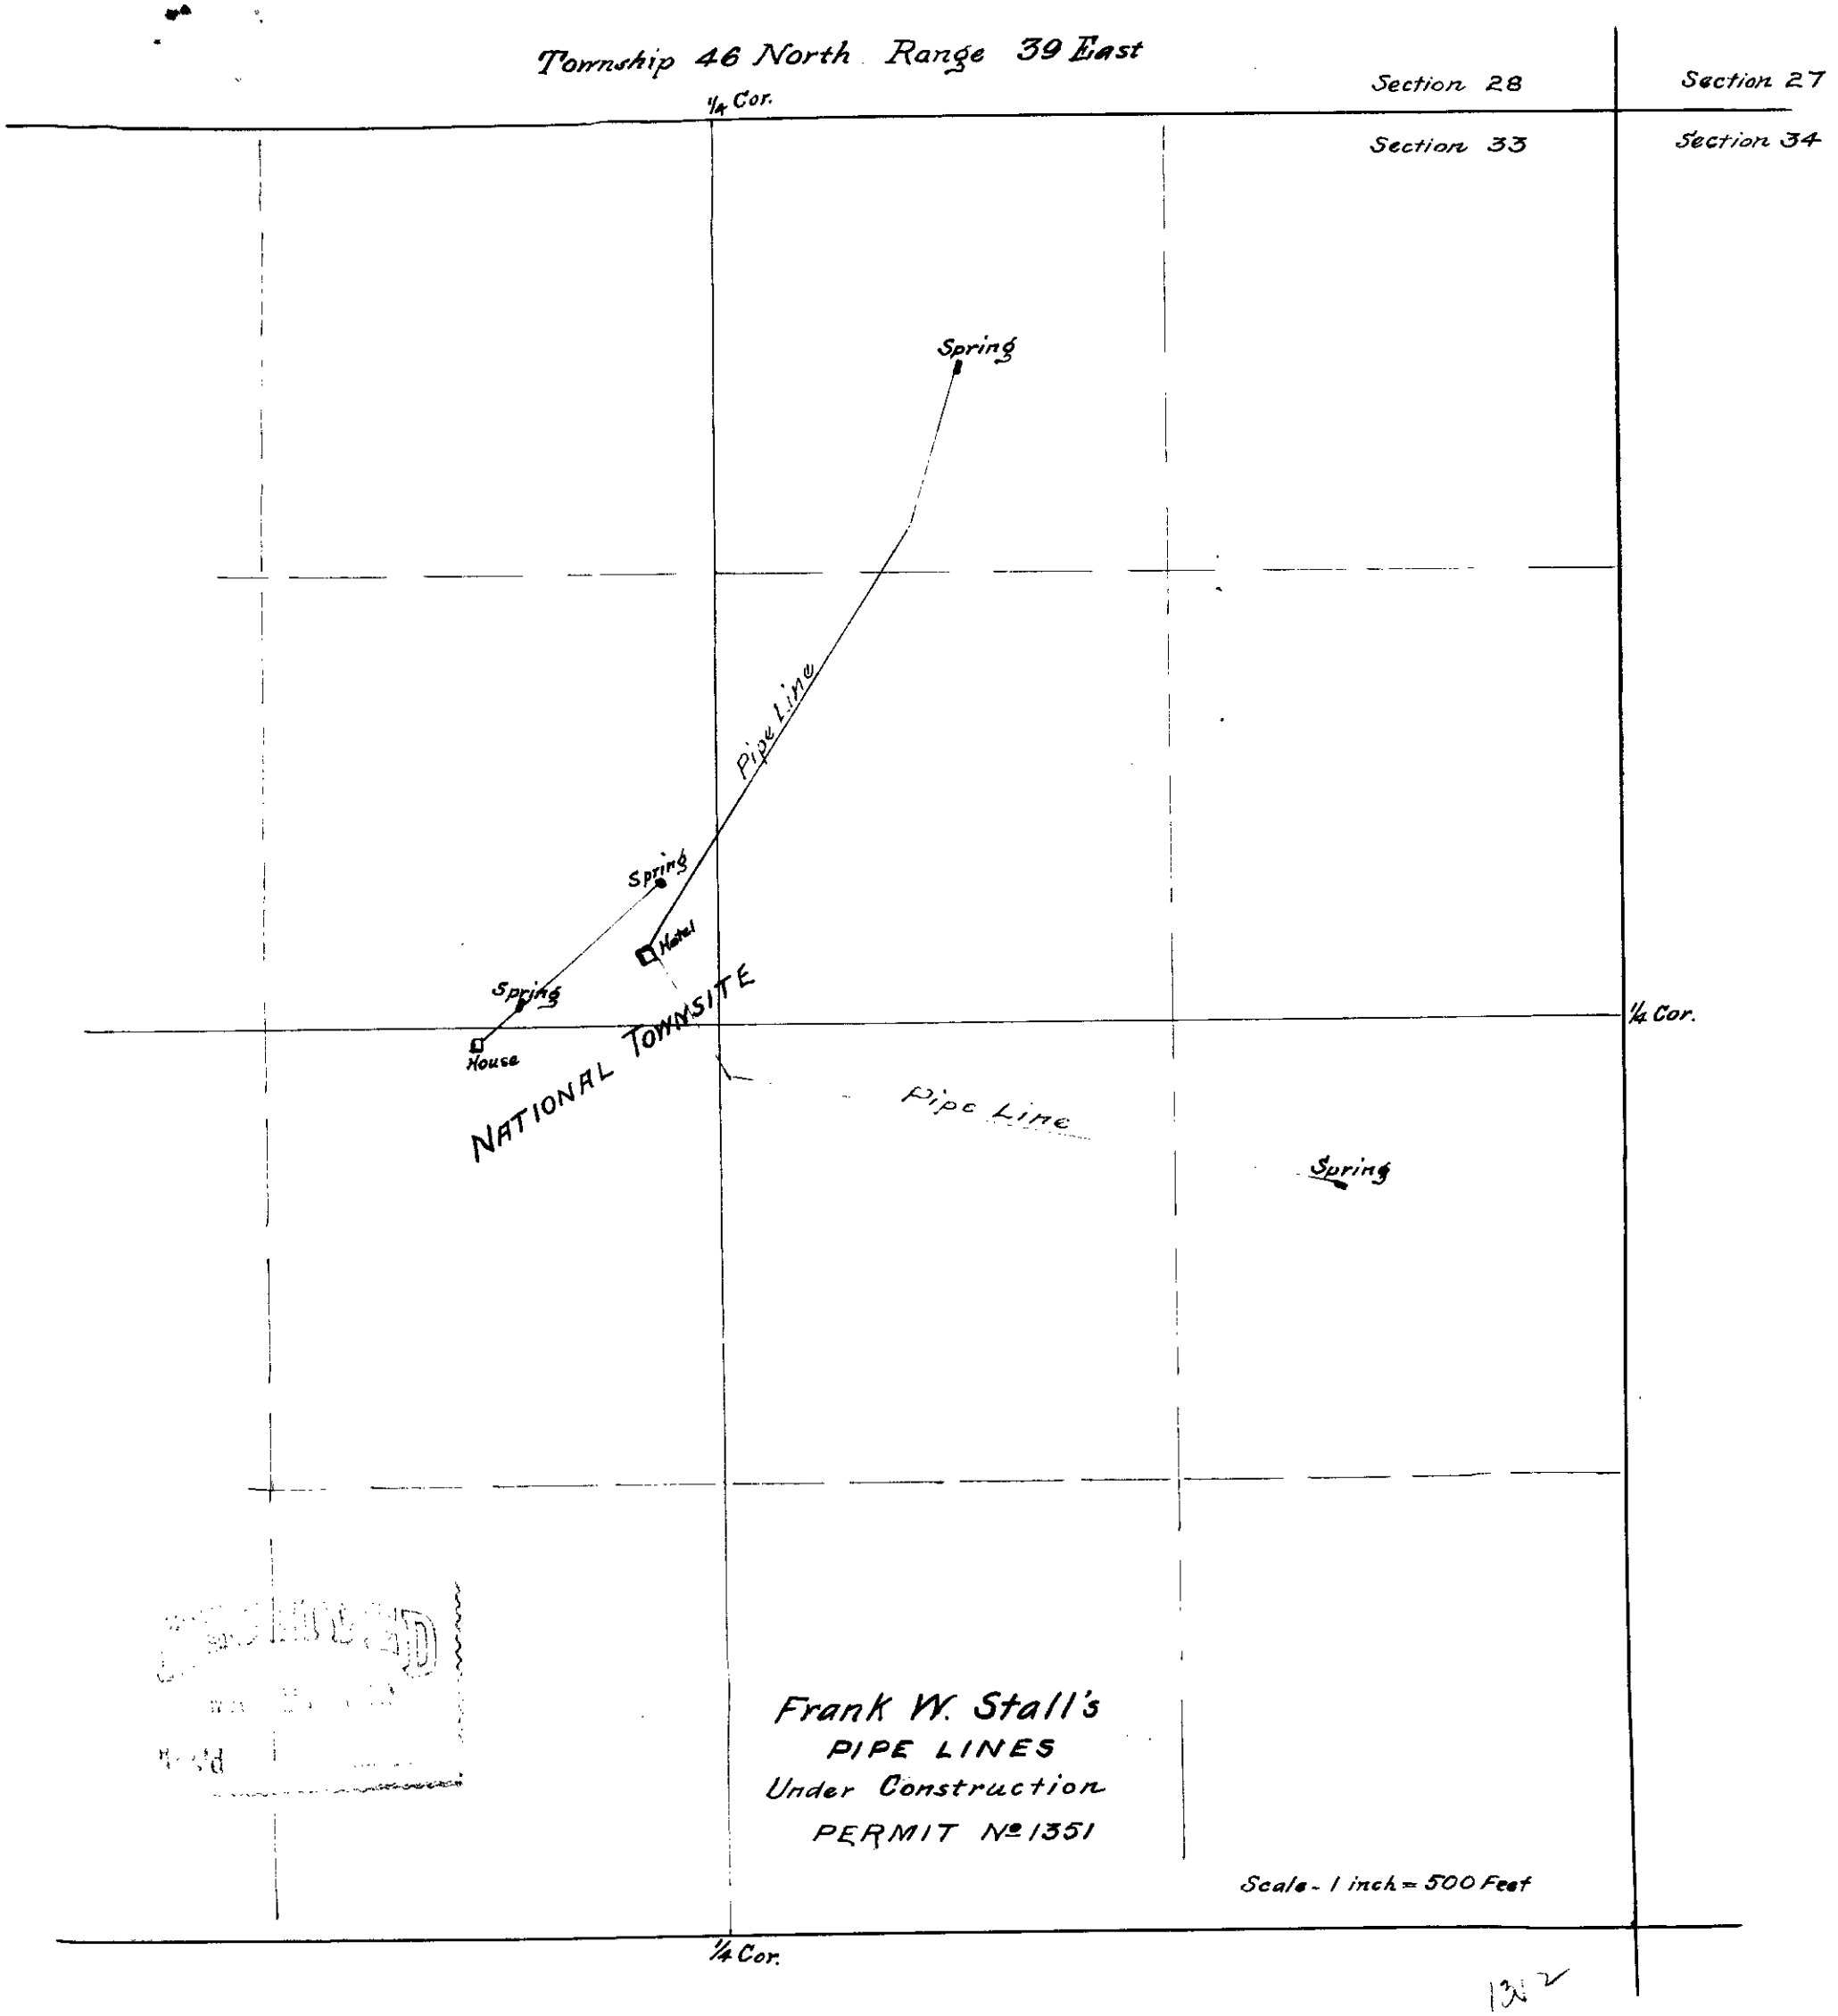
Township 46 North Range 39 East
Section 28
Section 27
Section 33
Section 34
1/4 Cor.
Spring
Pipe Line
Spring
Hotel
Spring
House
NATIONAL TOWNSITE
1/4 Cor.
Pipe Line
Spring
Frank W. Stall's
PIPE LINES
Under Construction
PERMIT No 1351
Scale - 1 inch = 500 Feet
1/4 Cor.

132