PLAN
of the
PIPE LINE SYSTEM & POWER PLANT SITE
for
HYDRO-ELECTRO INSTALATION
SOUTH FORK of HUMBOLT
ELKO COUNTY — NEVADA.

SCALE 2000 FT = 1 INCH July 12. 1909 C.D. GALVIN E.M.

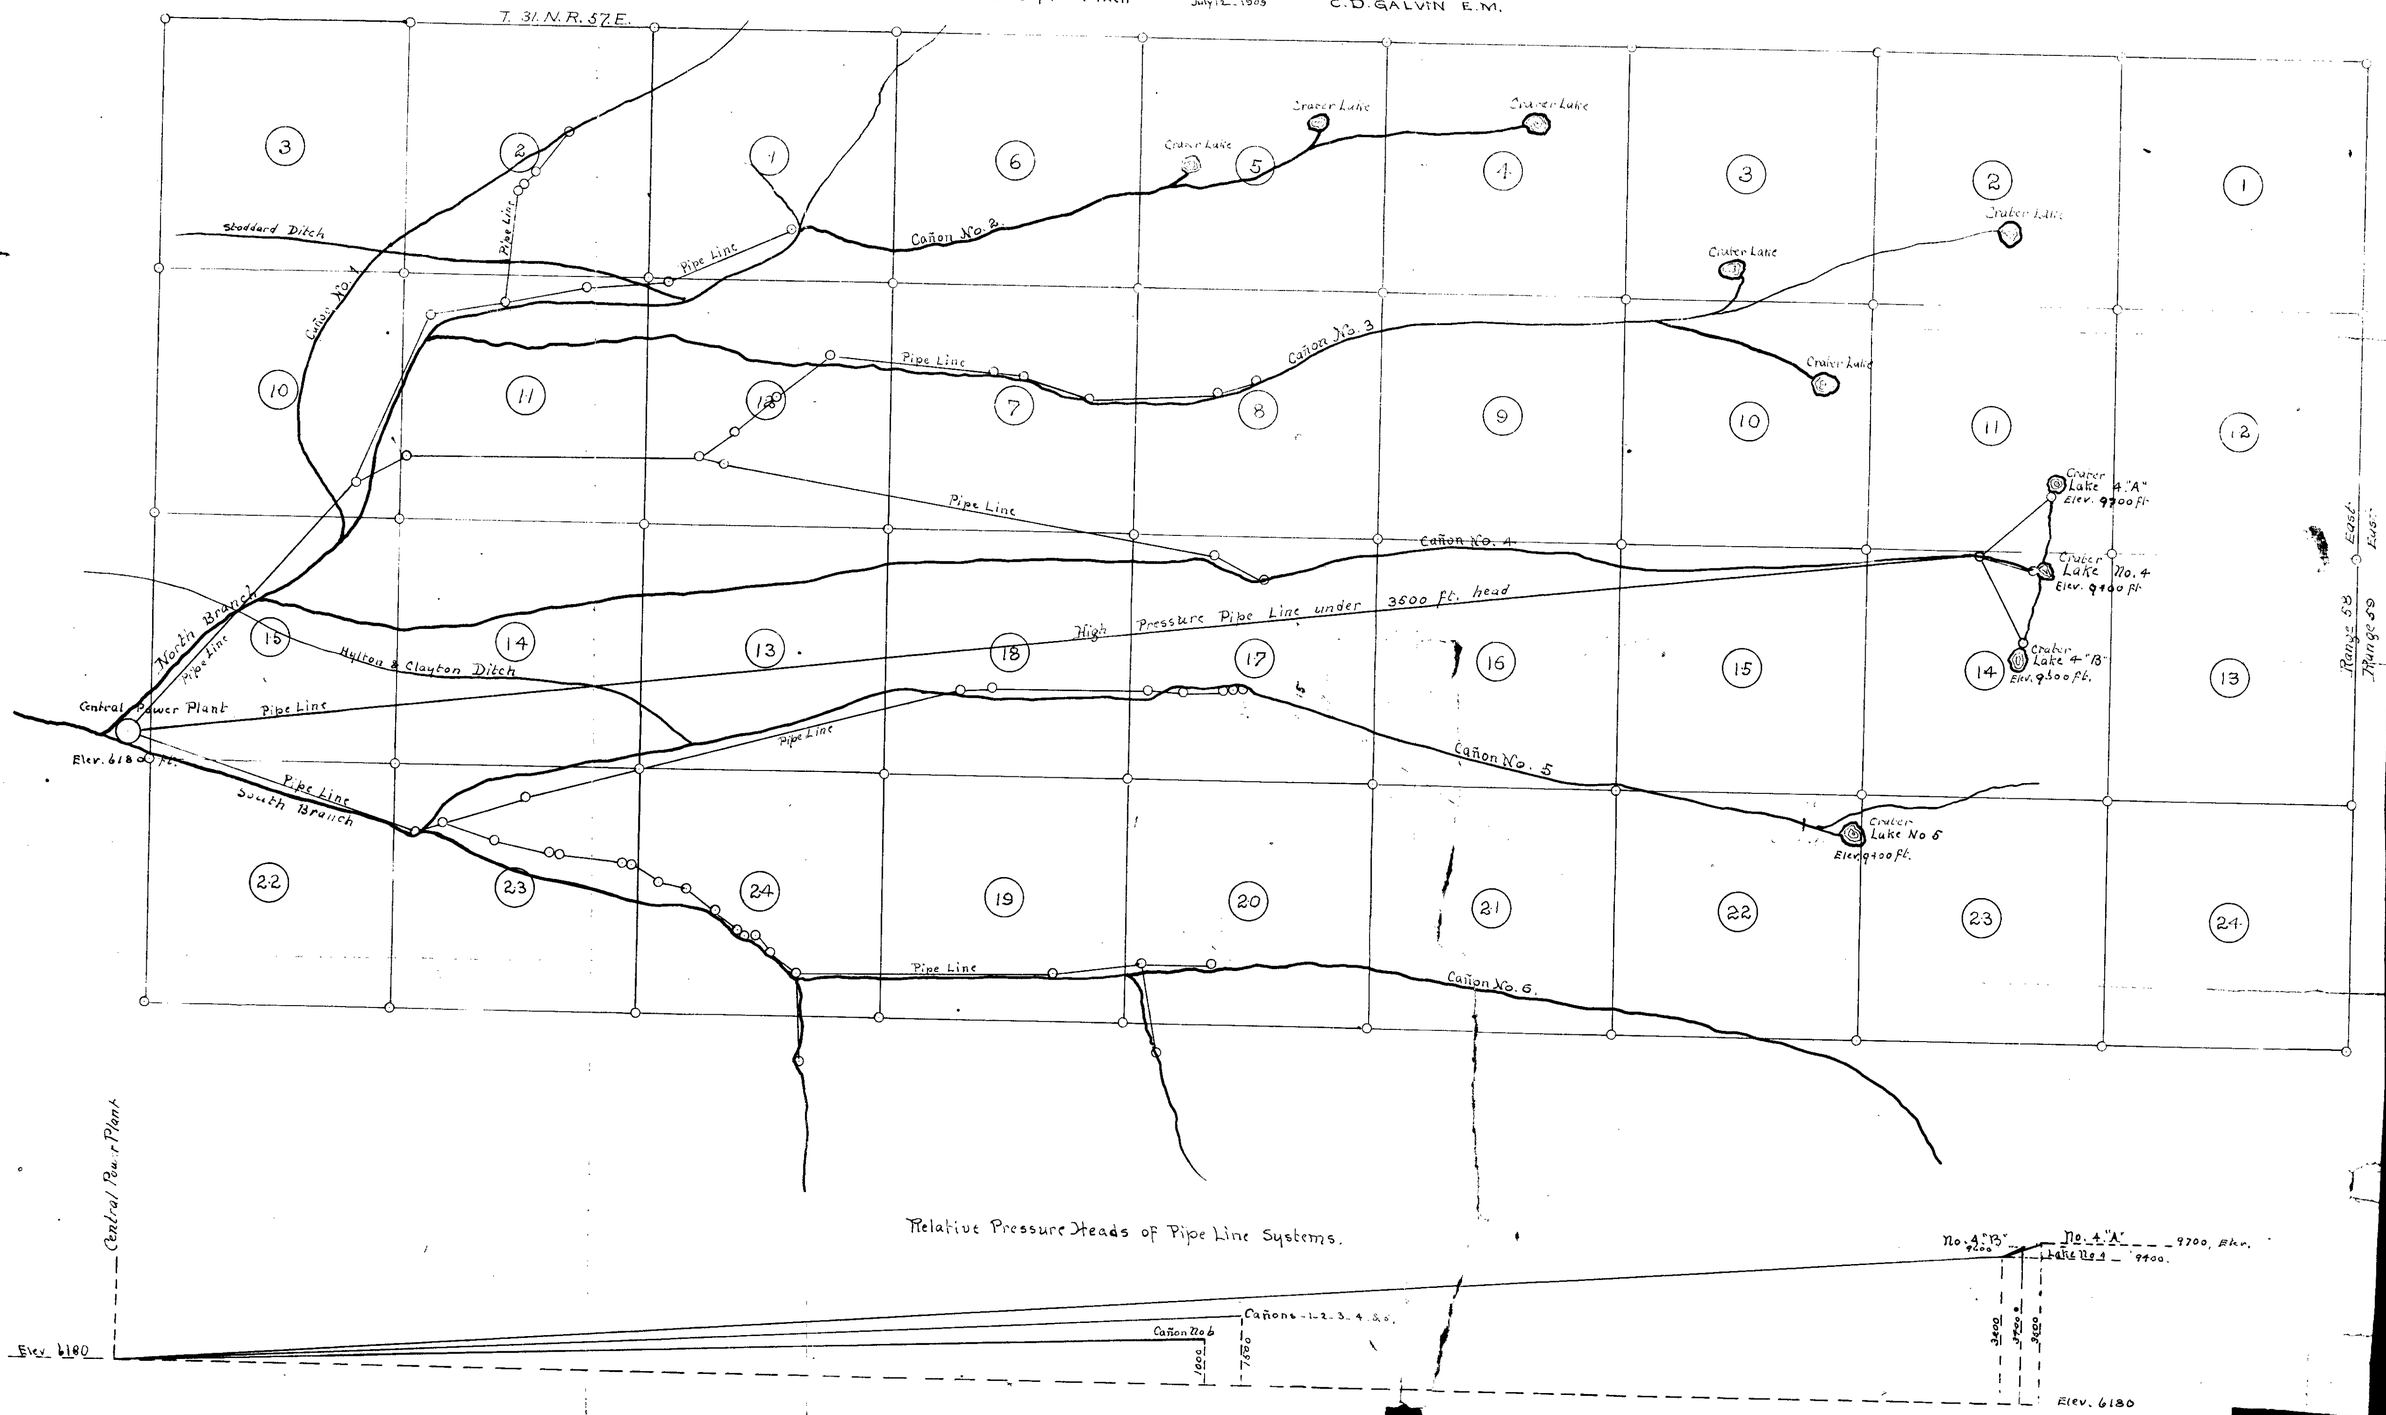

1399