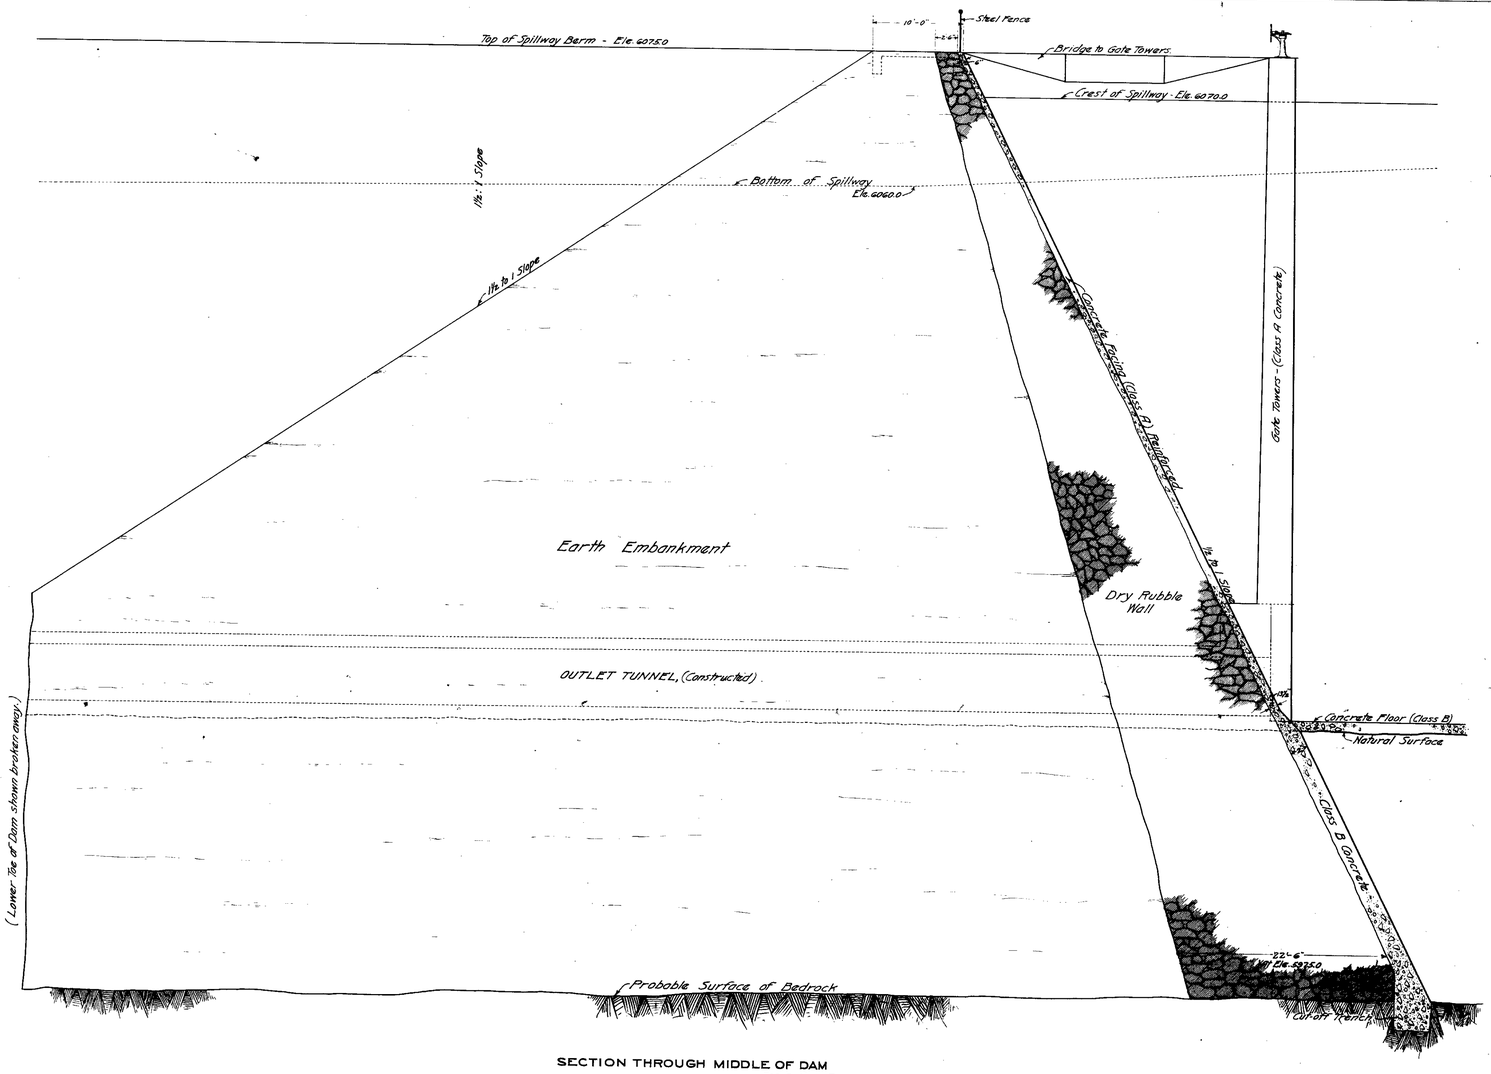

SECTION THROUGH MIDDLE OF DAM
SCALE: 1 IN. = 8 FT.

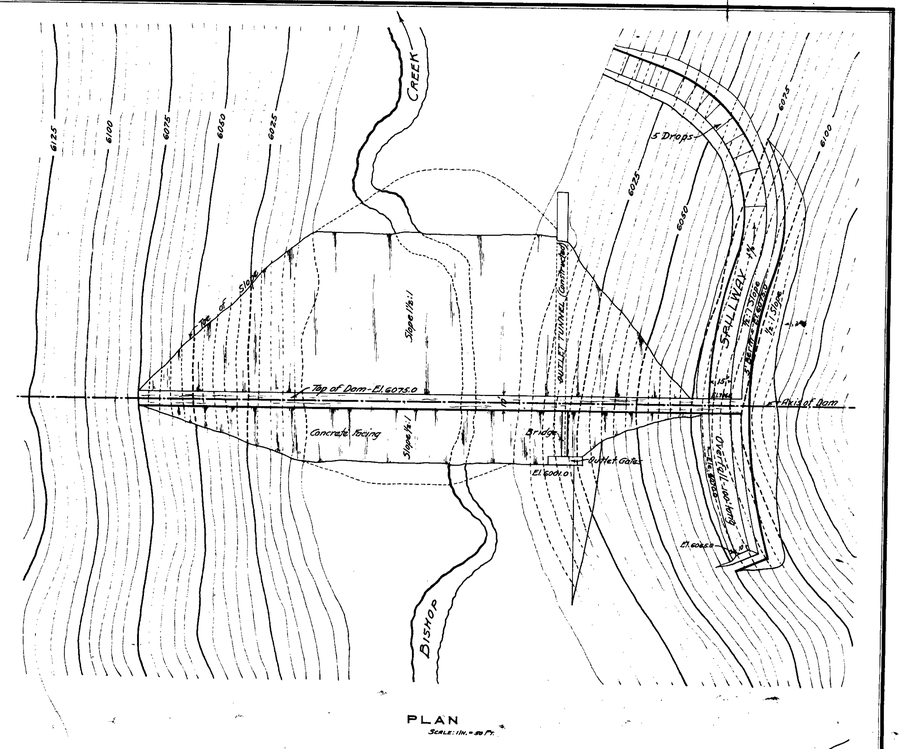

PLAN
SCALE: 1 IN. = 80 FT.

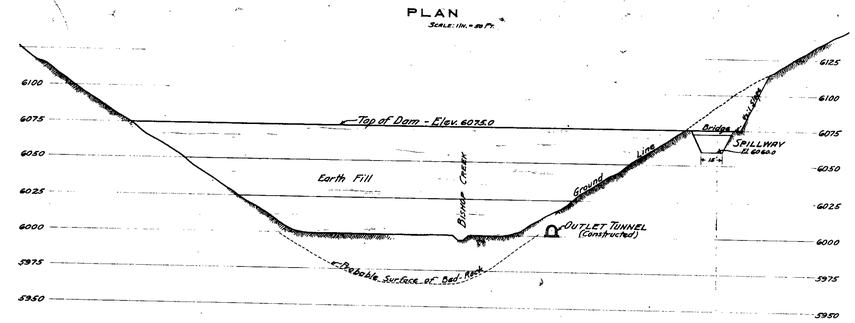

PROFILE ON AXIS
SCALE: 1 IN. = 80 FT.

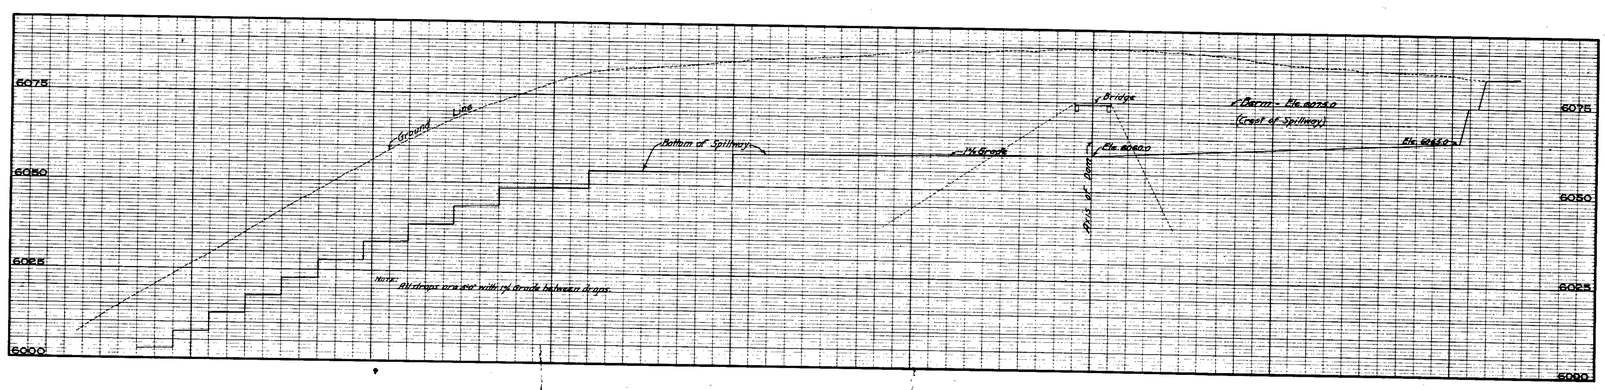

PROFILE ON CENTER LINE OF SPILLWAY
SCALE: 1 IN. = 20 FT.

PACIFIC RECLAMATION COMPANY

BISHOP CREEK DAM

PLAN SHOWING GENERAL FEATURES

WELLS, NEVADA
MAY, 1910.

GEORGE M. BACON,
CONS. ENGINEER.

Approved.....

STATE ENGINEER OF NEVADA.

#1415

CONTRACT PLANS, SHEET No. 1