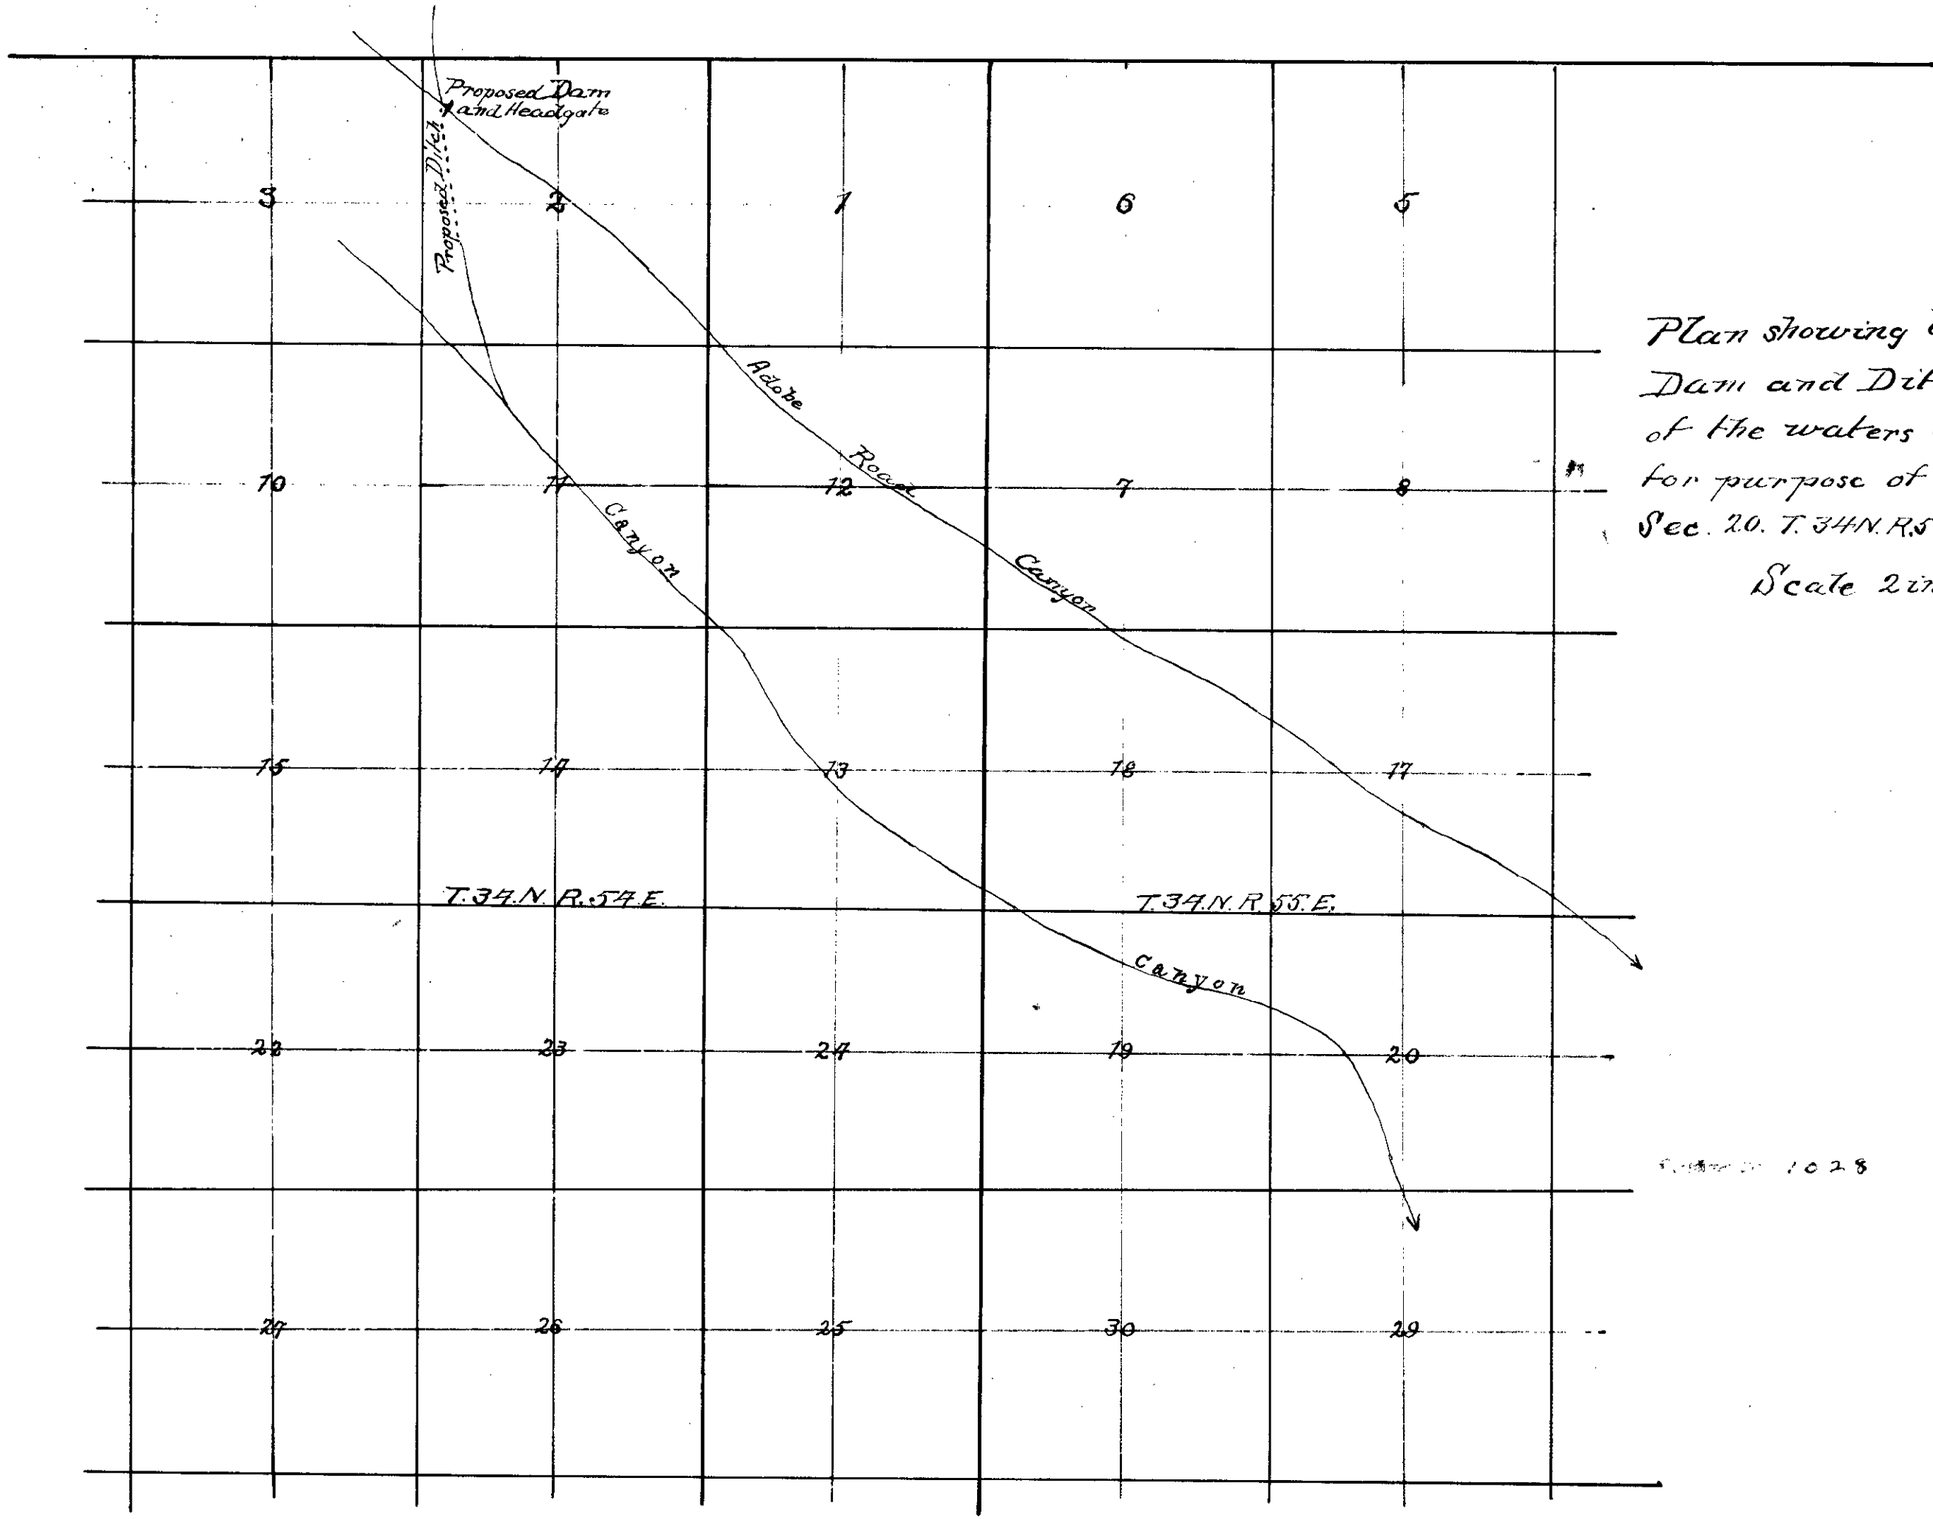

Plan showing location of proposed Dam and Ditch for the diversion of the waters of Adobe Road Canyon for purpose of irrigating part of Sec. 20. T. 34 N. R. 55. E. in Elko. Co. Nevada.

Scale 2 inches to the mile.

FILED
STATE ENGINEER'S OFF

1028 5/2/24 for 0.5391 c.f.s.

1423

1423