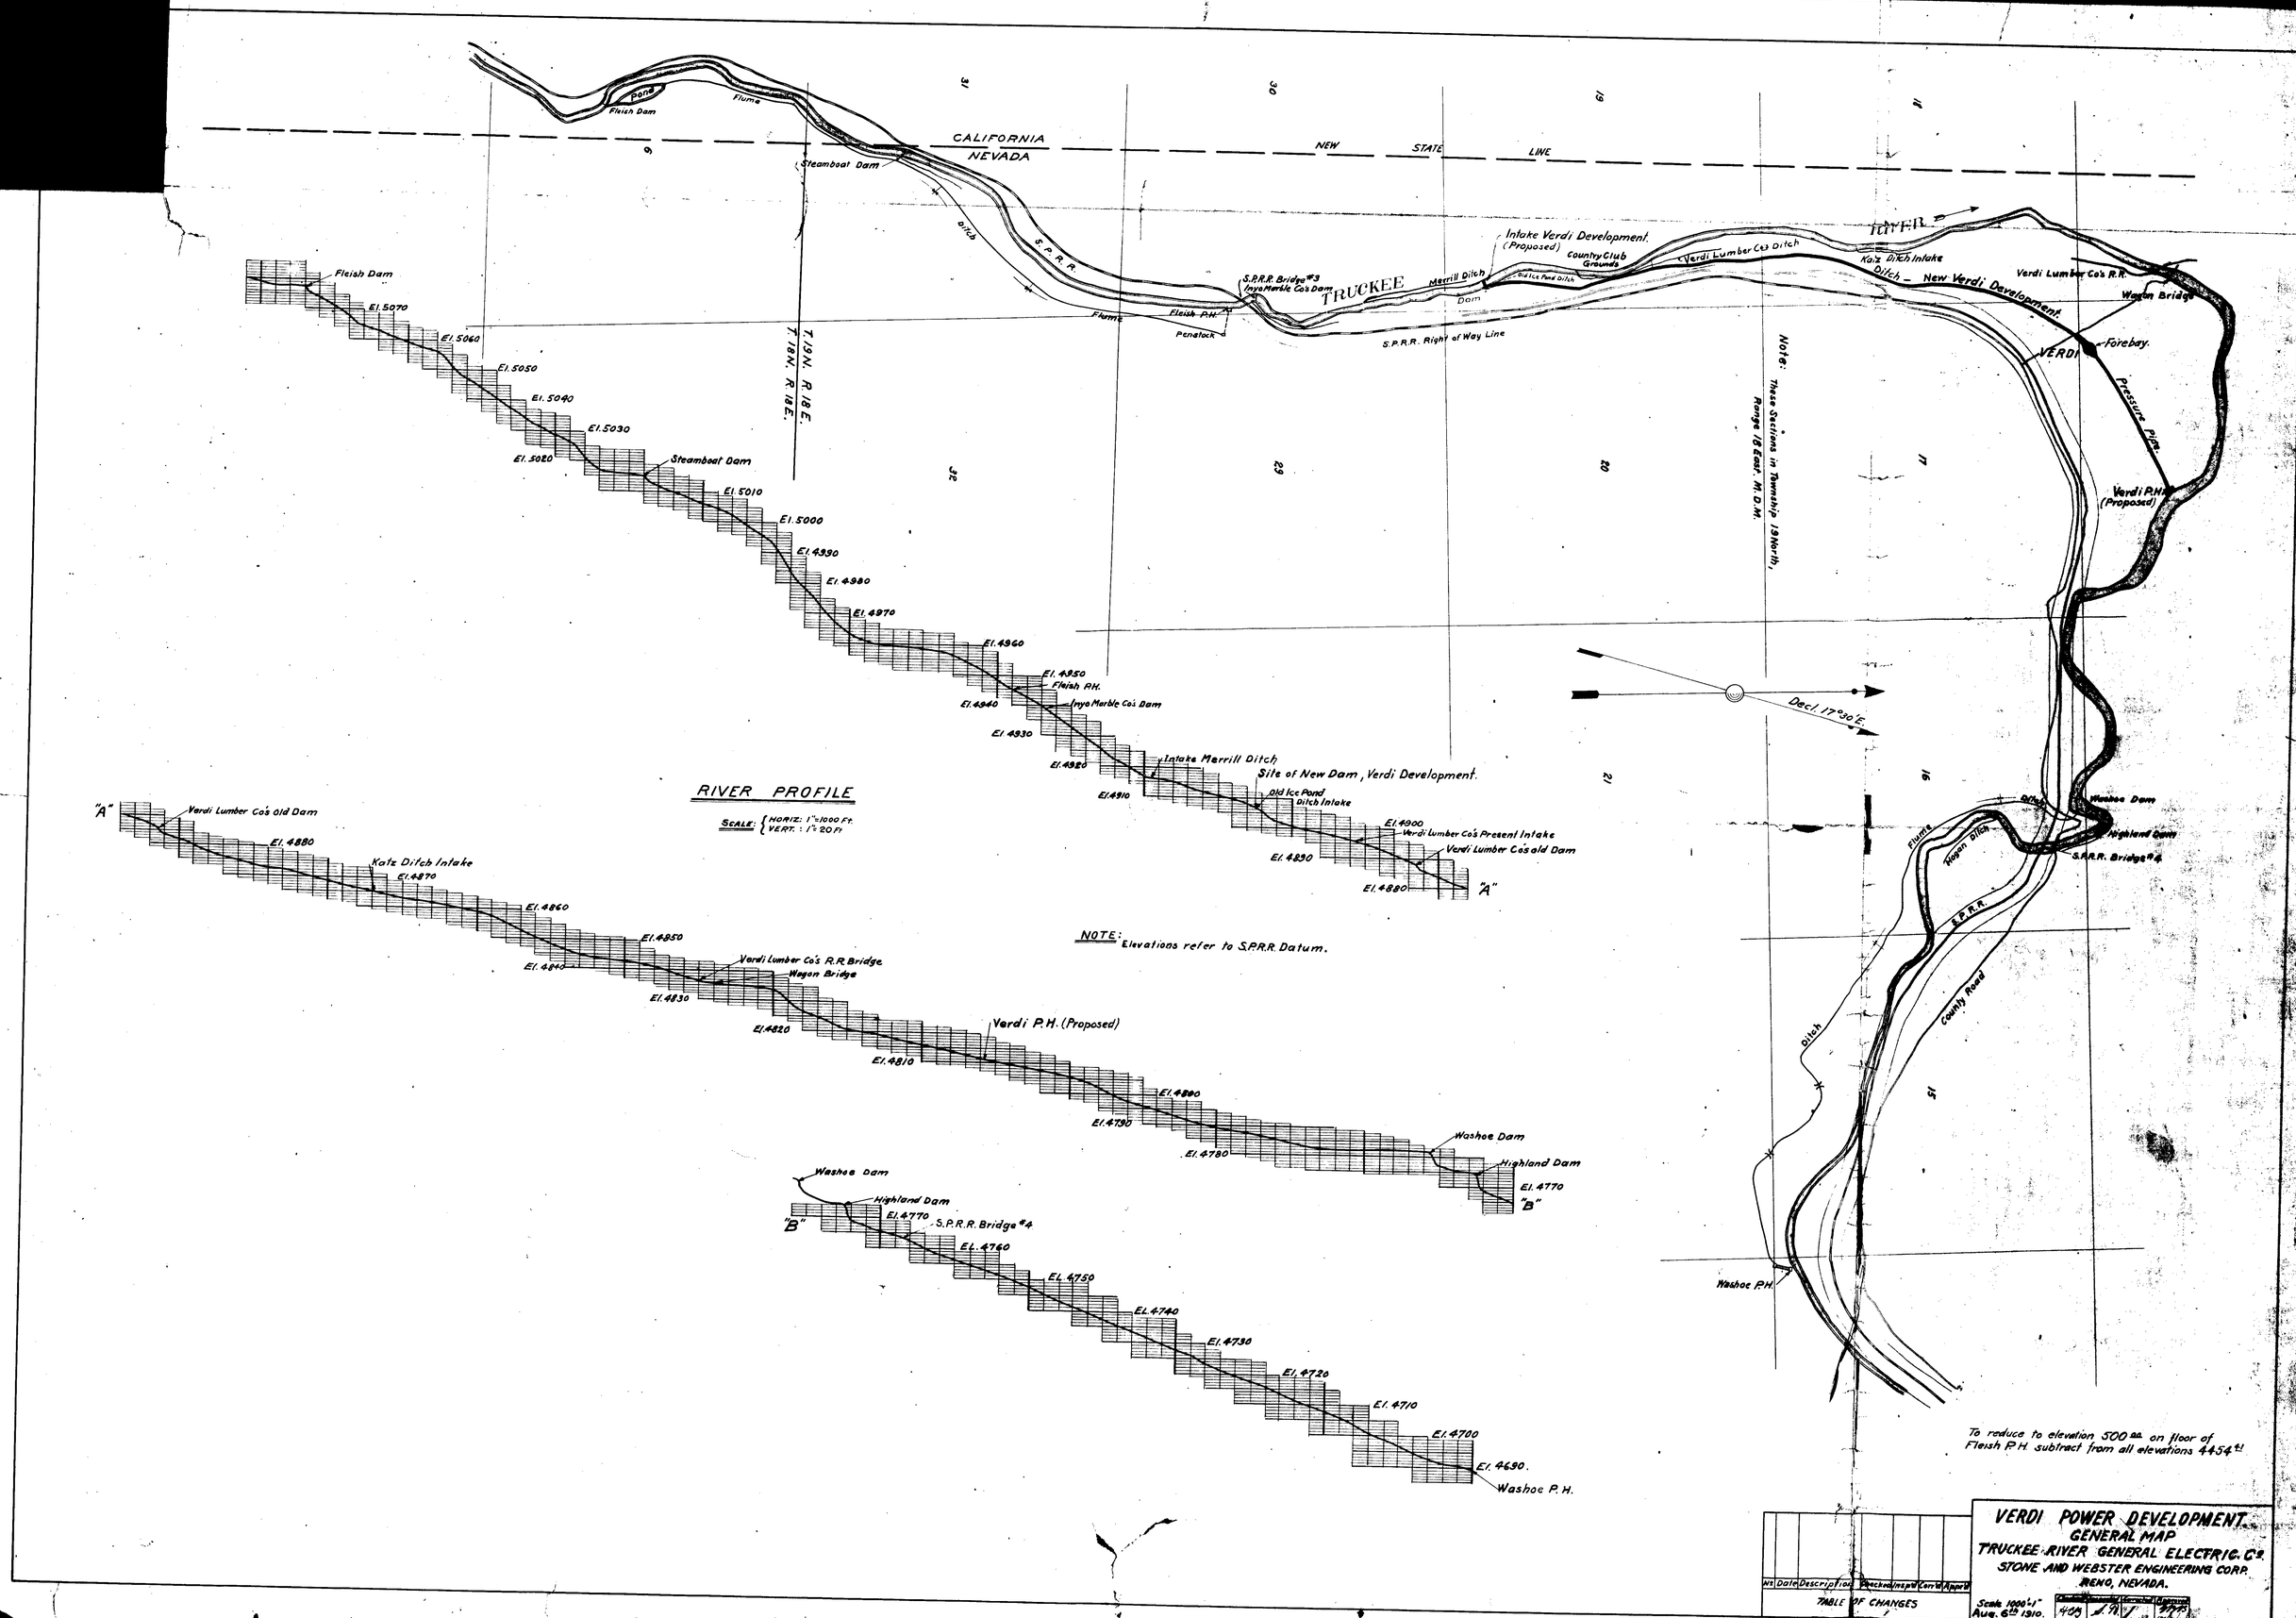

CALIFORNIA
NEVADA
NEW STATE LINE
Pond
Fleish Dam
Flume
Steamboat Dam
Ditch
S.P.R.R.
Flume
Fleish P.H.
Penstock
S.P.R.R. Bridge #3
Inyo Marble Co's Dam
TRUCKEE
Merrill Ditch
Dam
Intake Verdi Development. (Proposed)
Country Club Grounds
Old Ice Pond Ditch
S.P.R.R. Right of Way Line
Verdi Lumber Co's Ditch
RIVER
Katz Ditch Intake
Ditch – New Verdi Development.
Verdi Lumber Co's R.R.
Wagon Bridge
VERDI
Forebay.
Pressure Pipe.
Verdi P.H. (Proposed)
T. 19N. R. 18E.
T. 18N. R. 18E.
Note: These Sections in Township 19 North, Range 18 East. M.D.M.
Decl. 17°30'E.
Washoe Dam
Highland Dam
S.P.R.R. Bridge #4
Flume
Wagon Ditch
S.P.R.R.
County Road
Ditch
Washoe P.H.
RIVER PROFILE
SCALE: HORIZ: 1"=1000 Ft. VERT.: 1"=20 Ft.
NOTE: Elevations refer to S.P.R.R. Datum.
"A"
Verdi Lumber Co's old Dam
El. 4880
Katz Ditch Intake
El. 4870
El. 4860
El. 4850
El. 4840
Verdi Lumber Co's R.R. Bridge
Wagon Bridge
El. 4830
El. 4820
Verdi P.H. (Proposed)
El. 4810
El. 4800
El. 4790
El. 4780
Washoe Dam
Highland Dam
El. 4770
"B"
Washoe Dam
Highland Dam
El. 4770
S.P.R.R. Bridge #4
El. 4760
El. 4750
El. 4740
El. 4730
El. 4720
El. 4710
El. 4700
El. 4690.
Washoe P.H.
Fleish Dam
El. 5070
El. 5060
El. 5050
El. 5040
El. 5030
El. 5020
Steamboat Dam
El. 5010
El. 5000
El. 4990
El. 4980
El. 4970
El. 4960
El. 4950
Fleish P.H.
El. 4940
Inyo Marble Co's Dam
El. 4930
El. 4920
Intake Merrill Ditch
El. 4910
Site of New Dam, Verdi Development.
Old Ice Pond Ditch Intake
El. 4900
Verdi Lumber Co's Present Intake
Verdi Lumber Co's old Dam
El. 4890
El. 4880
"A"
To reduce to elevation 500.00 on floor of Fleish P.H. subtract from all elevations 4454.41
VERDI POWER DEVELOPMENT.
GENERAL MAP
TRUCKEE RIVER GENERAL ELECTRIC Co.
STONE AND WEBSTER ENGINEERING CORP.
RENO, NEVADA.
Scale 1000'=1"
Aug. 6th 1910.
No. Date Description Checked Inspd Corr'd Appr'd
TABLE OF CHANGES

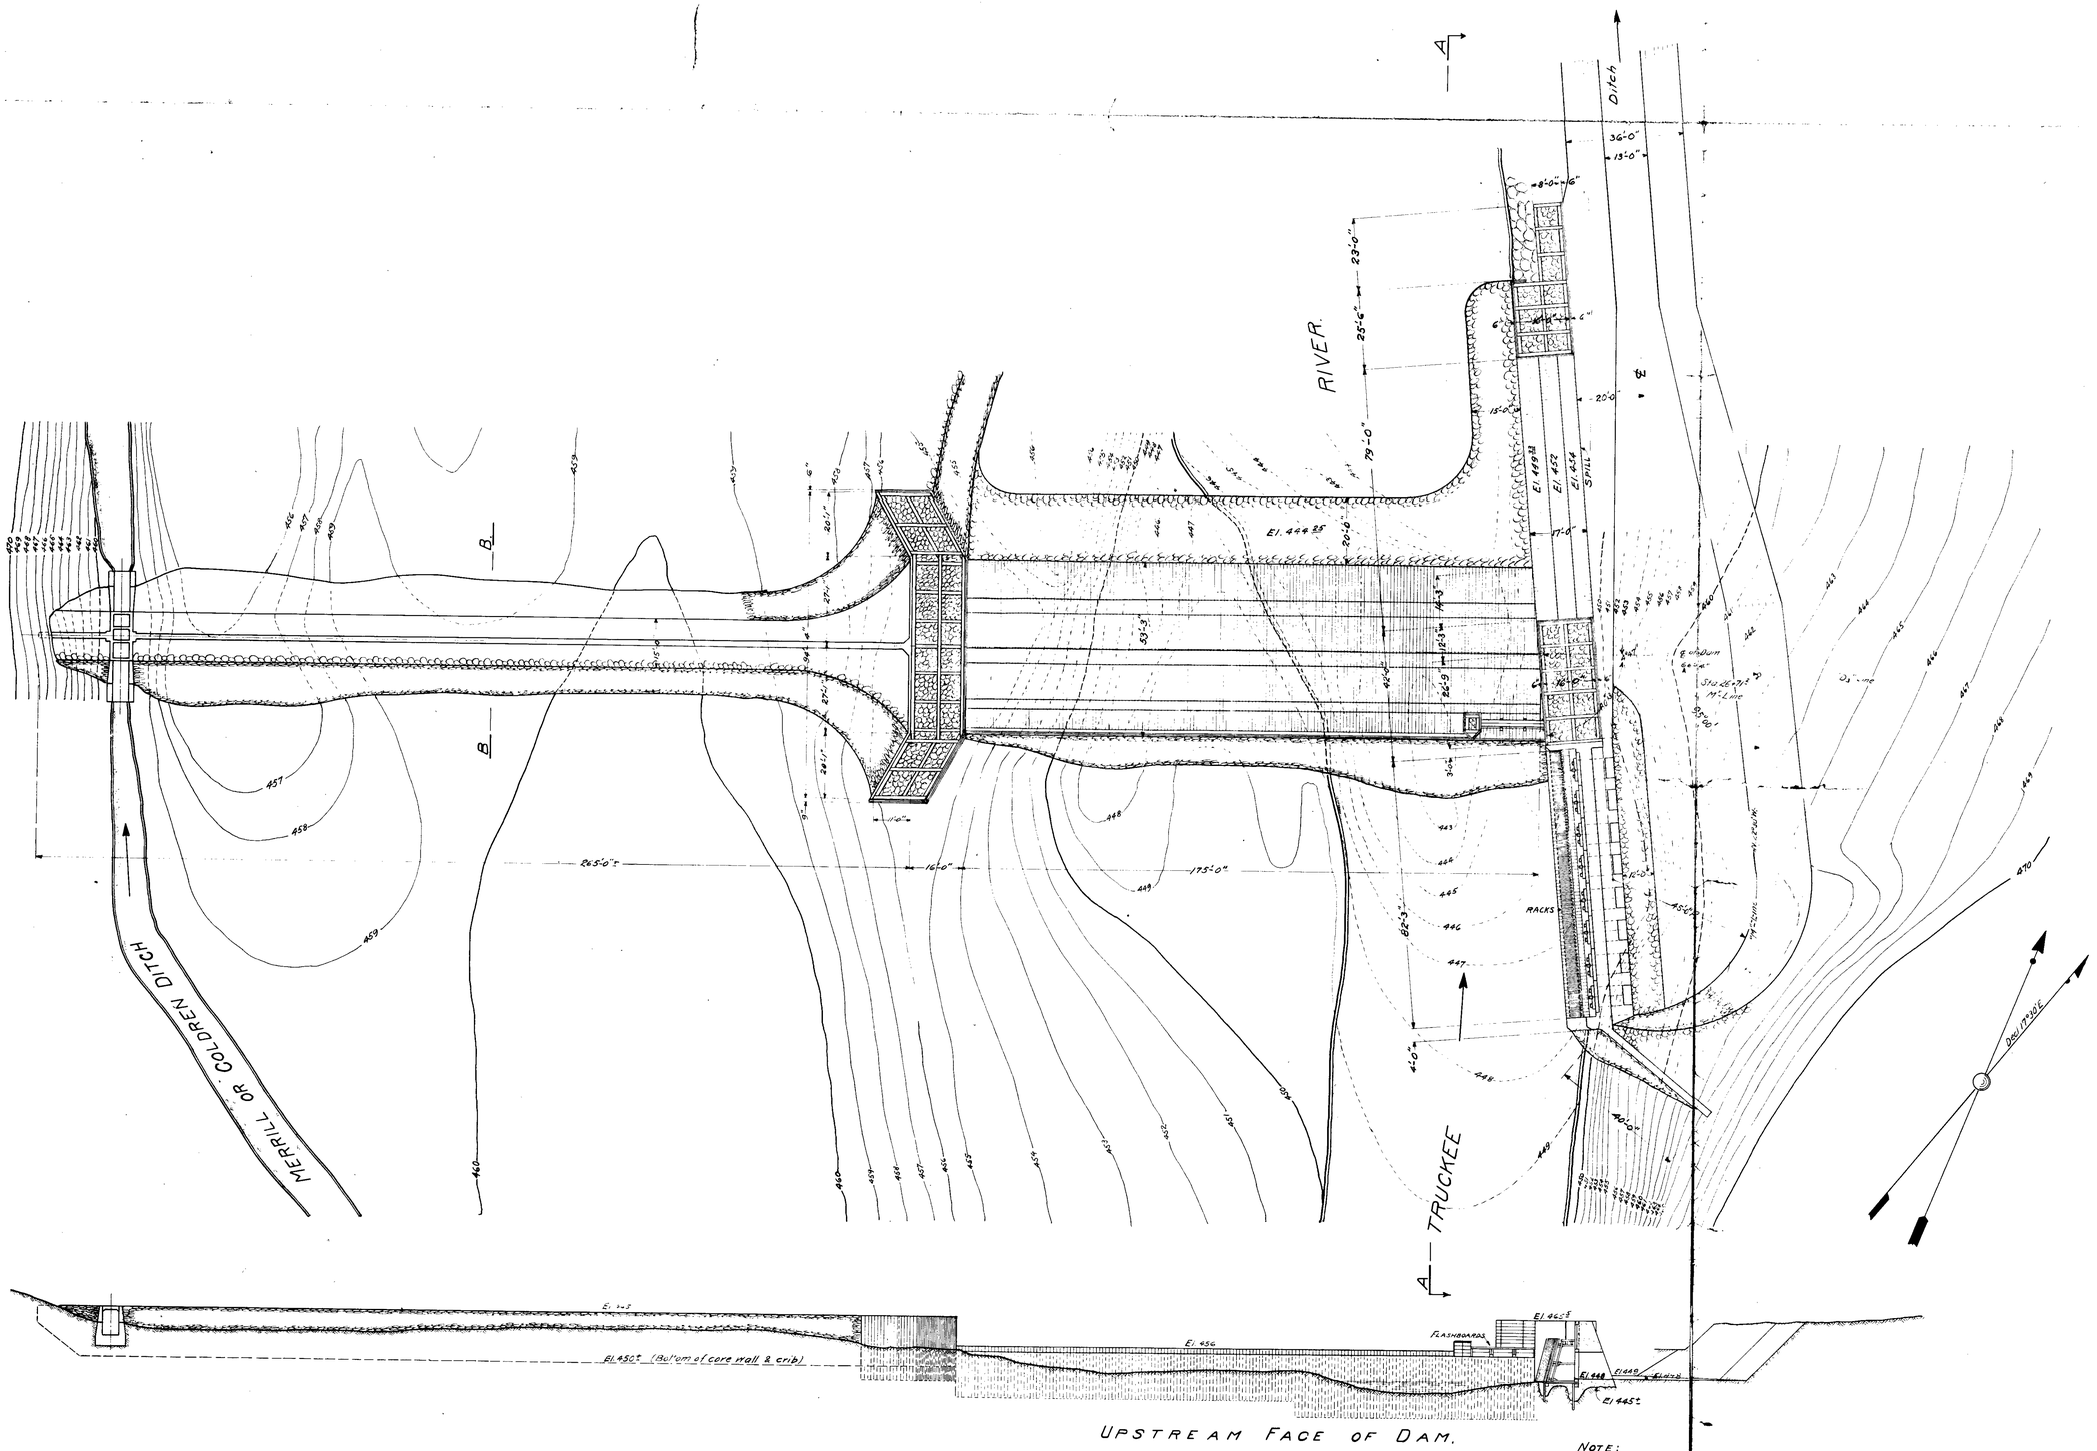

SECTION A-A.

SECTION B-B.

No.	Date	Description	Checked	Insp'd	Corr'd	Appr'd

TABLE OF CHANGES.

VERDI POWER DEVELOPMENT.
DIVERSION DAM & HEADWORKS
TRUCKEE RIVER GENERAL ELECTRIC CO
STONE & WEBSTER ENGINEERING CORP.
RENO, NEV.

Scale: 1" = 20 Ft
Jan. 6 1911.

Checked	Insp'd	Corrected	Approved
G.M.N.	J.P.		

1475