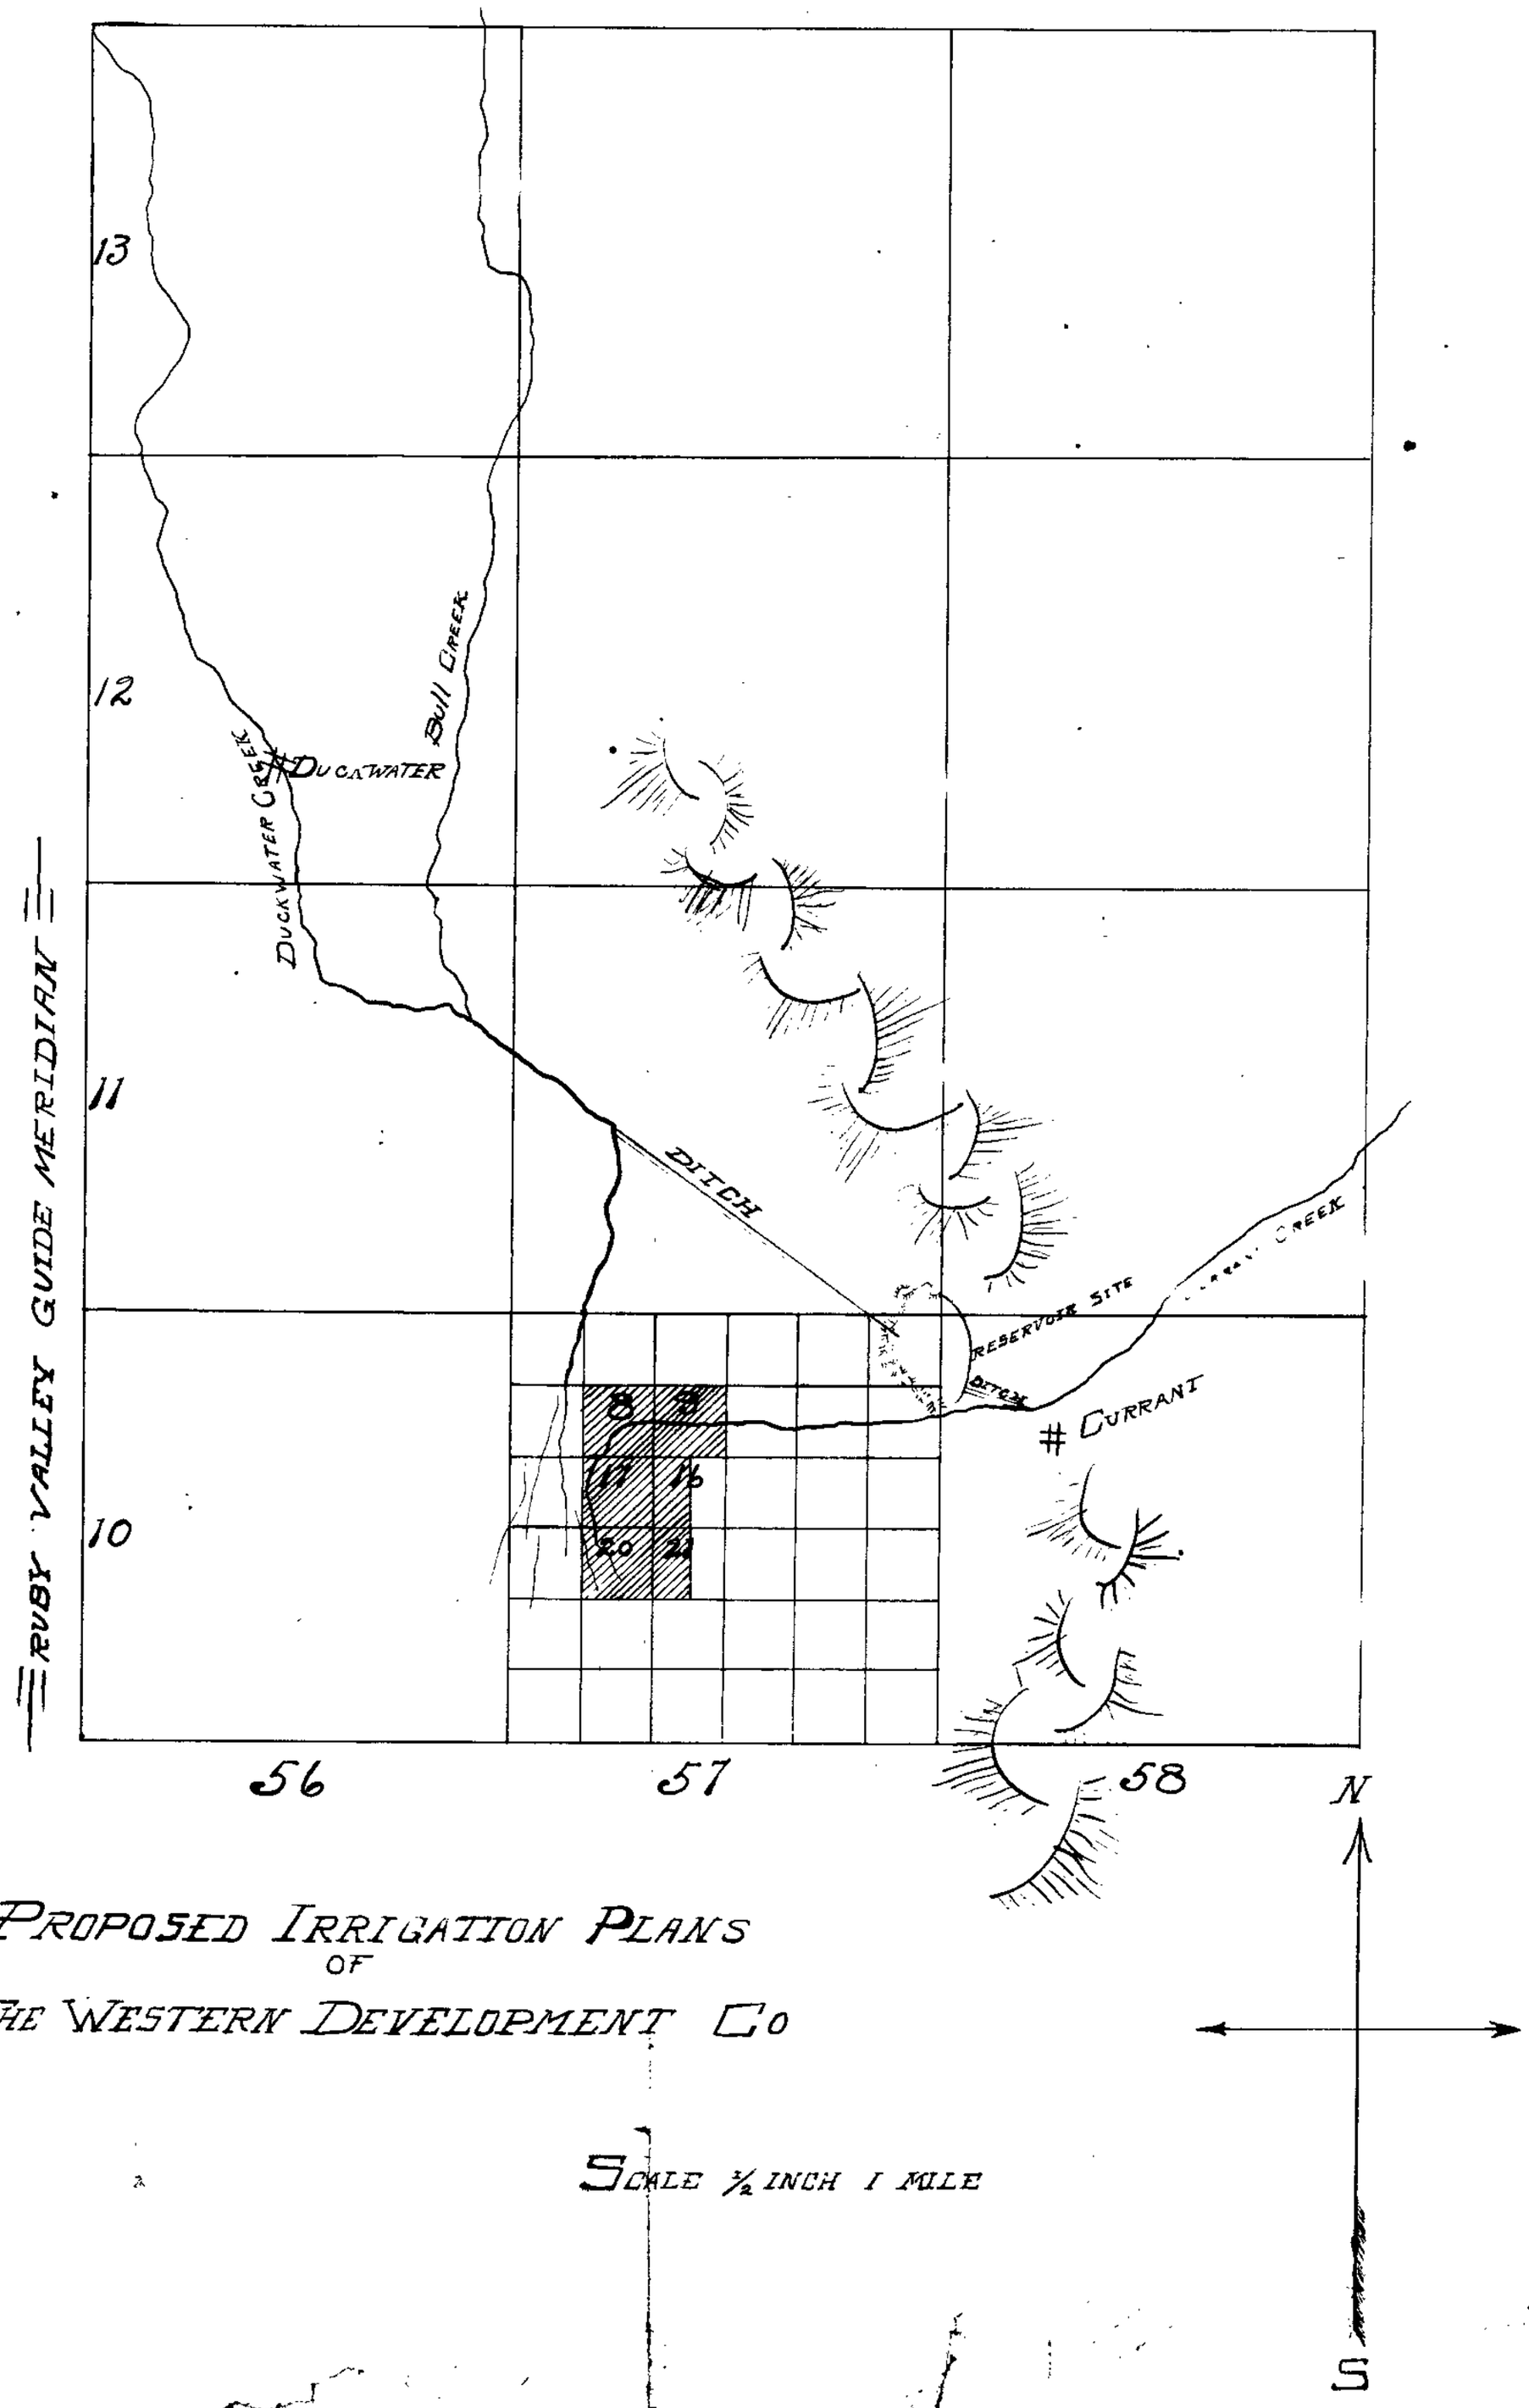

PROPOSED IRRIGATION PLANS
OF
THE WESTERN DEVELOPMENT CO

SCALE ½ INCH 1 MILE

1522