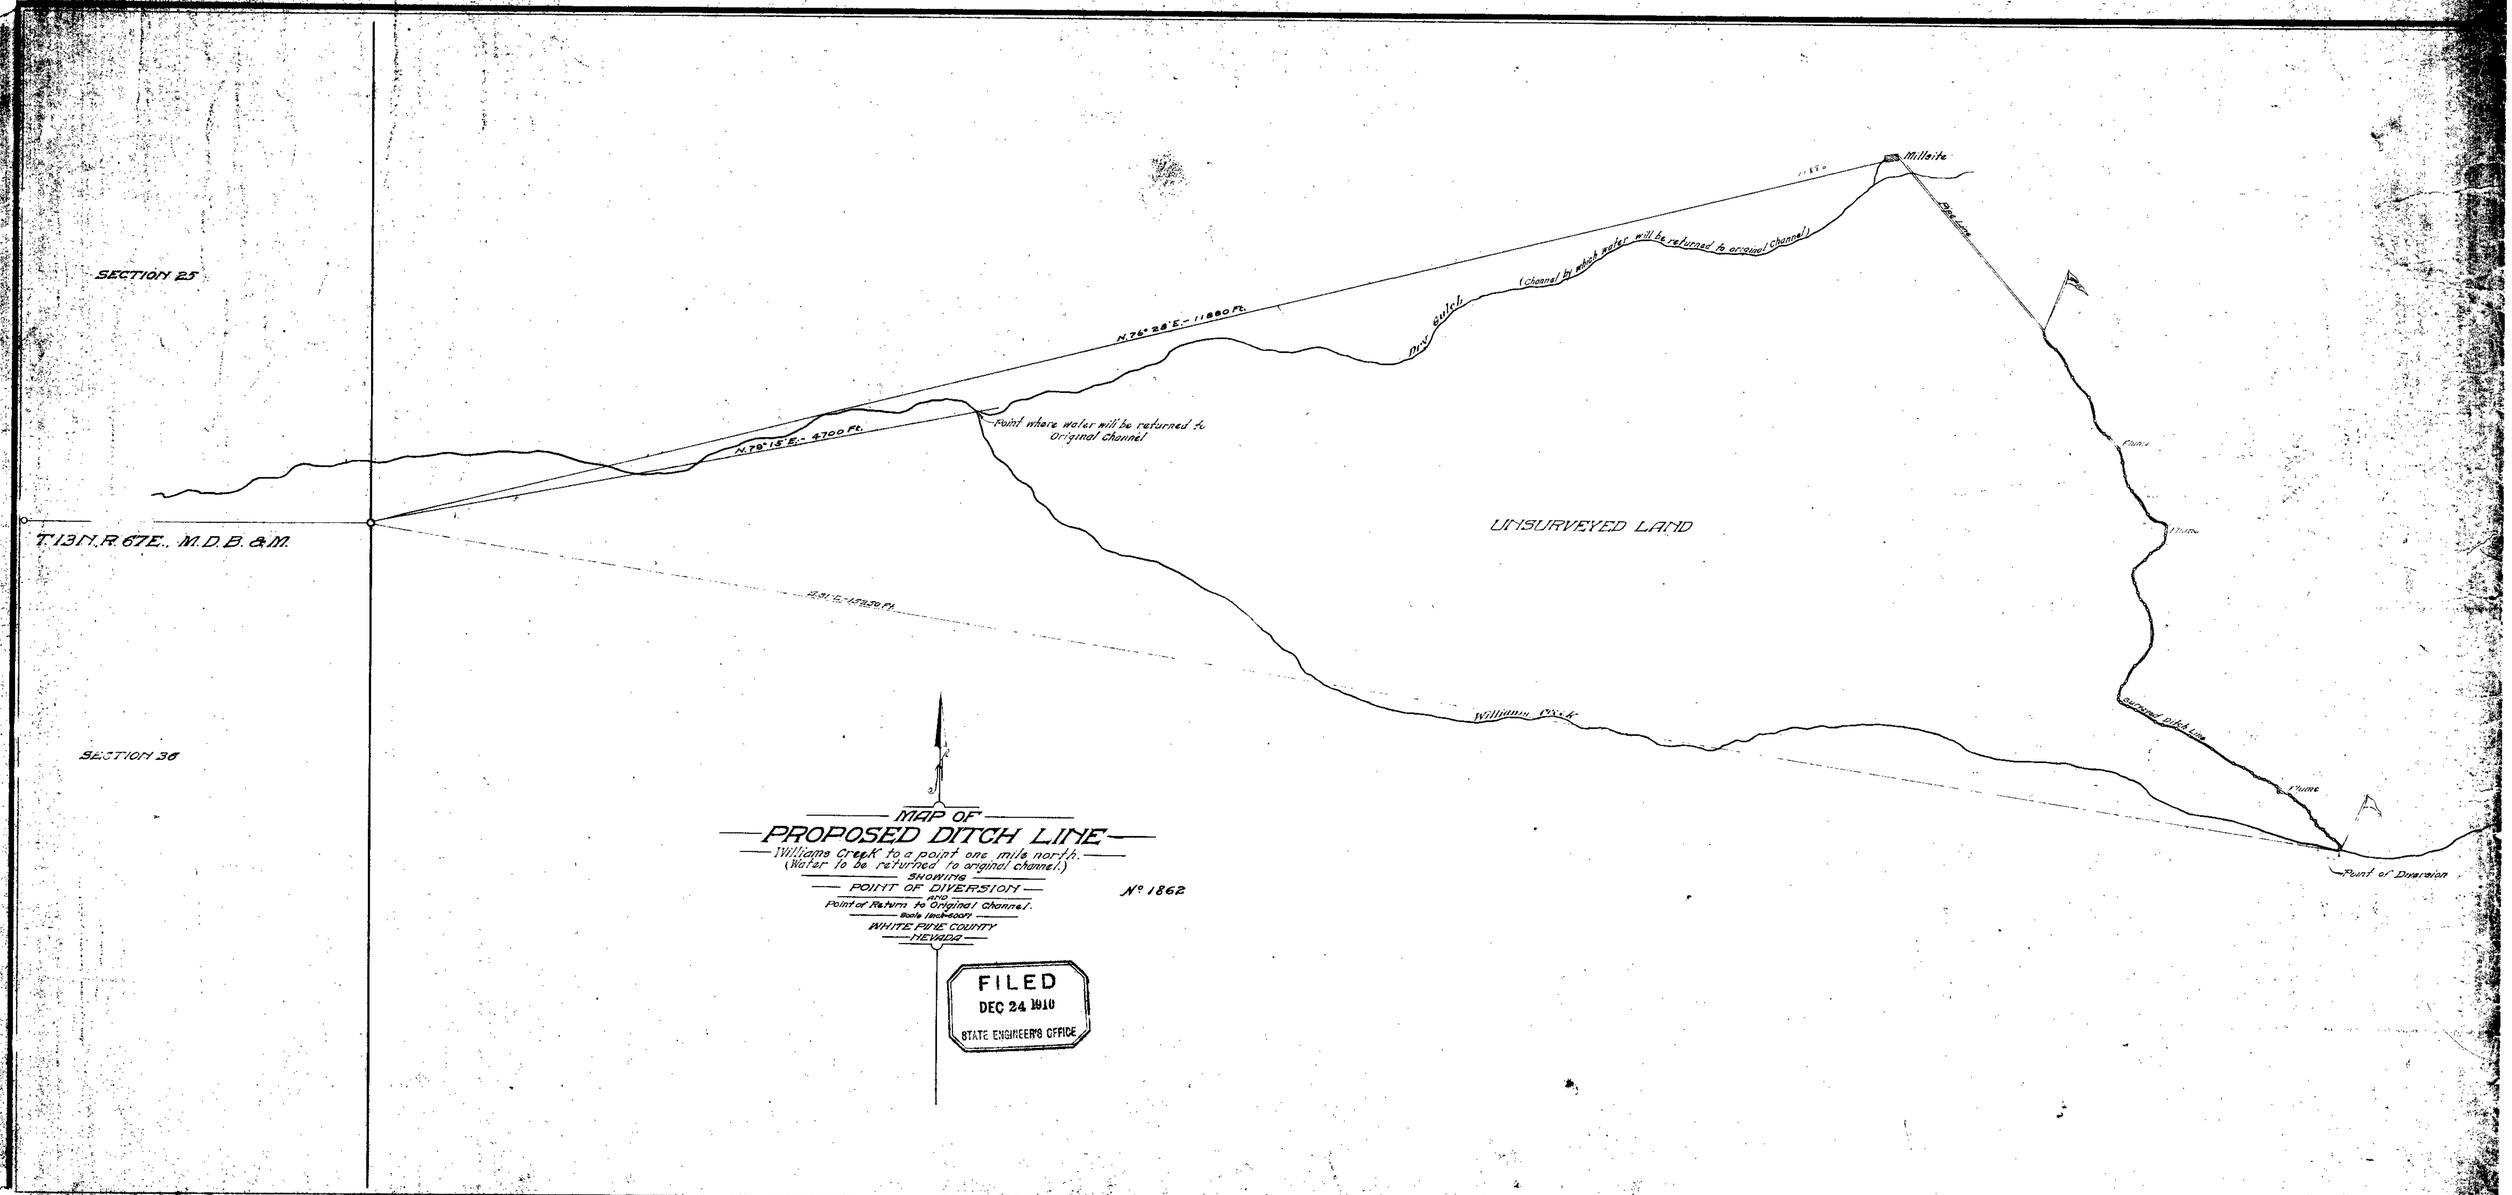

MAP OF
PROPOSED DITCH LINE
Williams Creek to a point one mile north.
(Water to be returned to original channel.)
SHOWING
POINT OF DIVERSION
AND
Point of Return to Original Channel.
Wells Jackson
WHITE PINE COUNTY
NEVADA

FILED
DEC 24 1910
STATE ENGINEER'S OFFICE

No 1862

1862