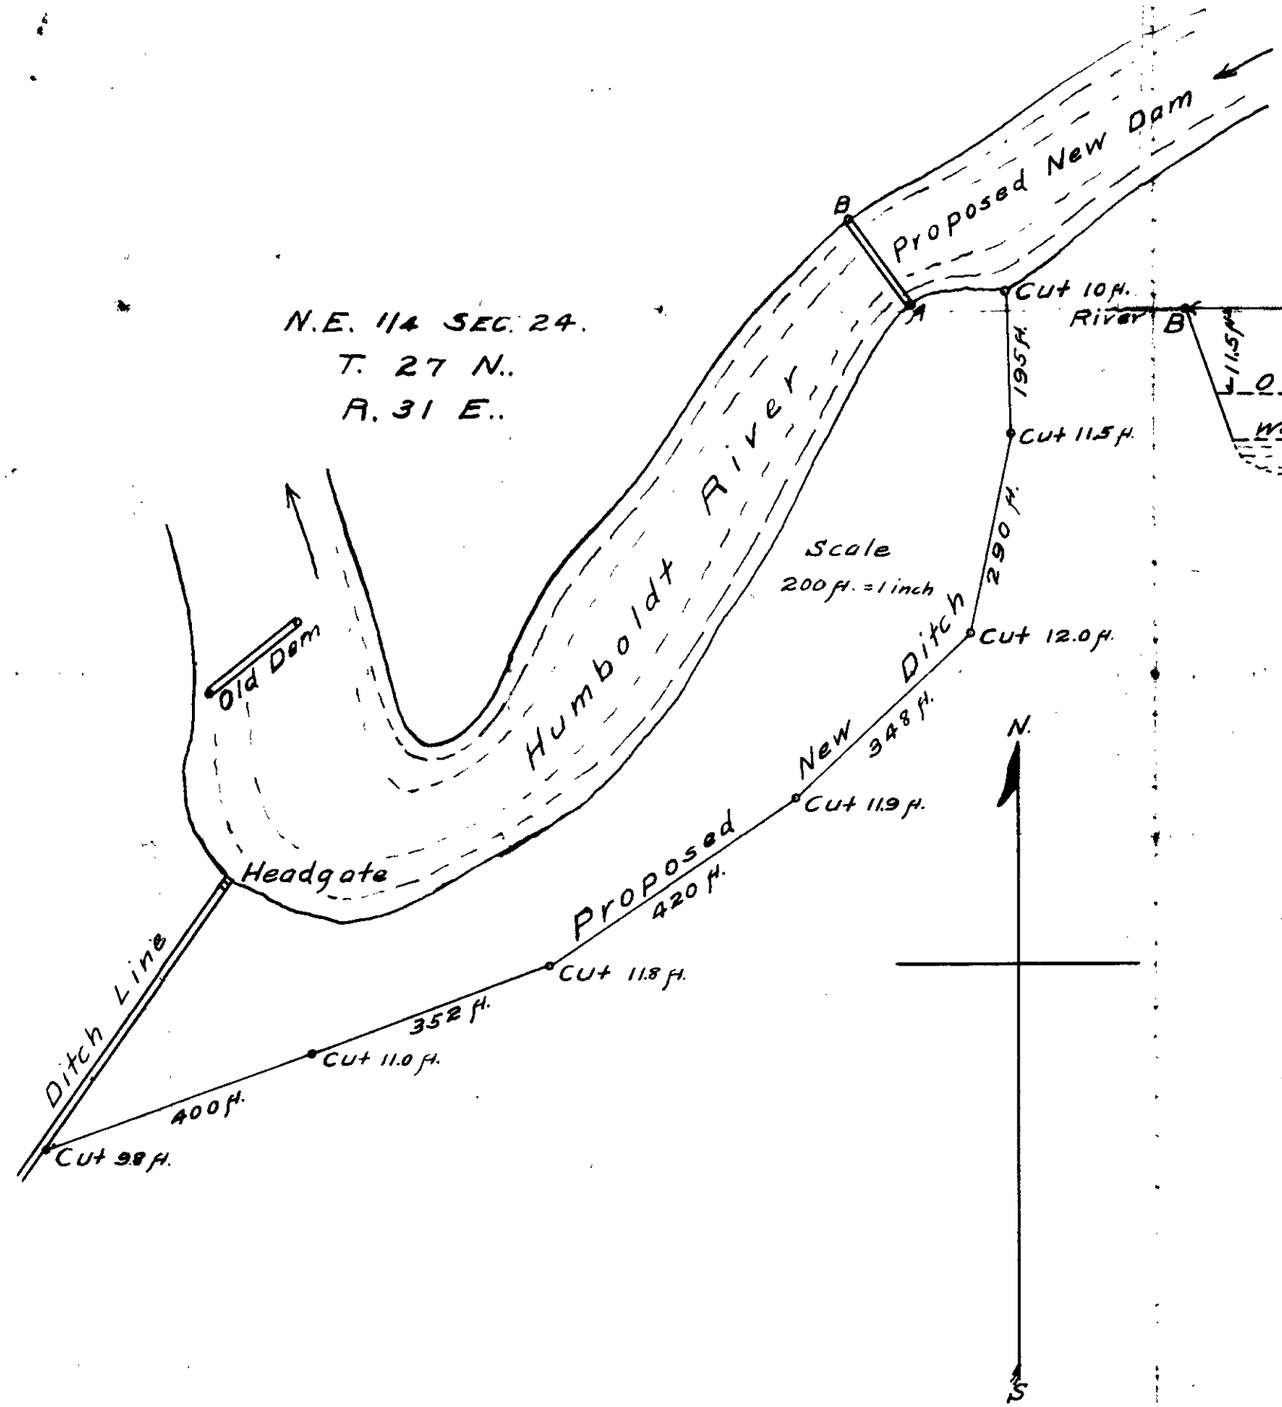

CROSS SECTION
OF RIVER
At proposed new dam

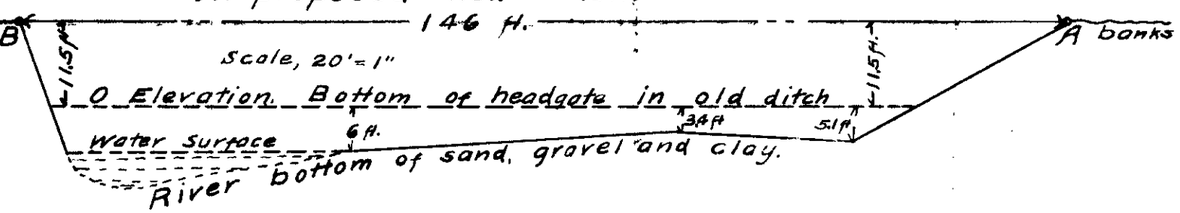

ESTIMATE
OF
New Ditch Line.
Bottom width, 10 ft.
Side slopes 1 to 1, = 1/2 pitch
Excavation 18114 cu. yds.

Cross Section
Of ditch

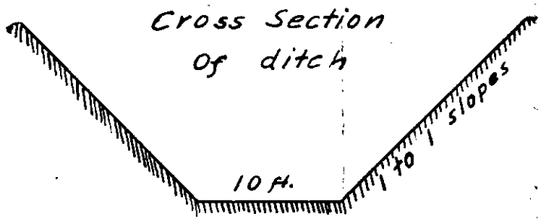

#1870