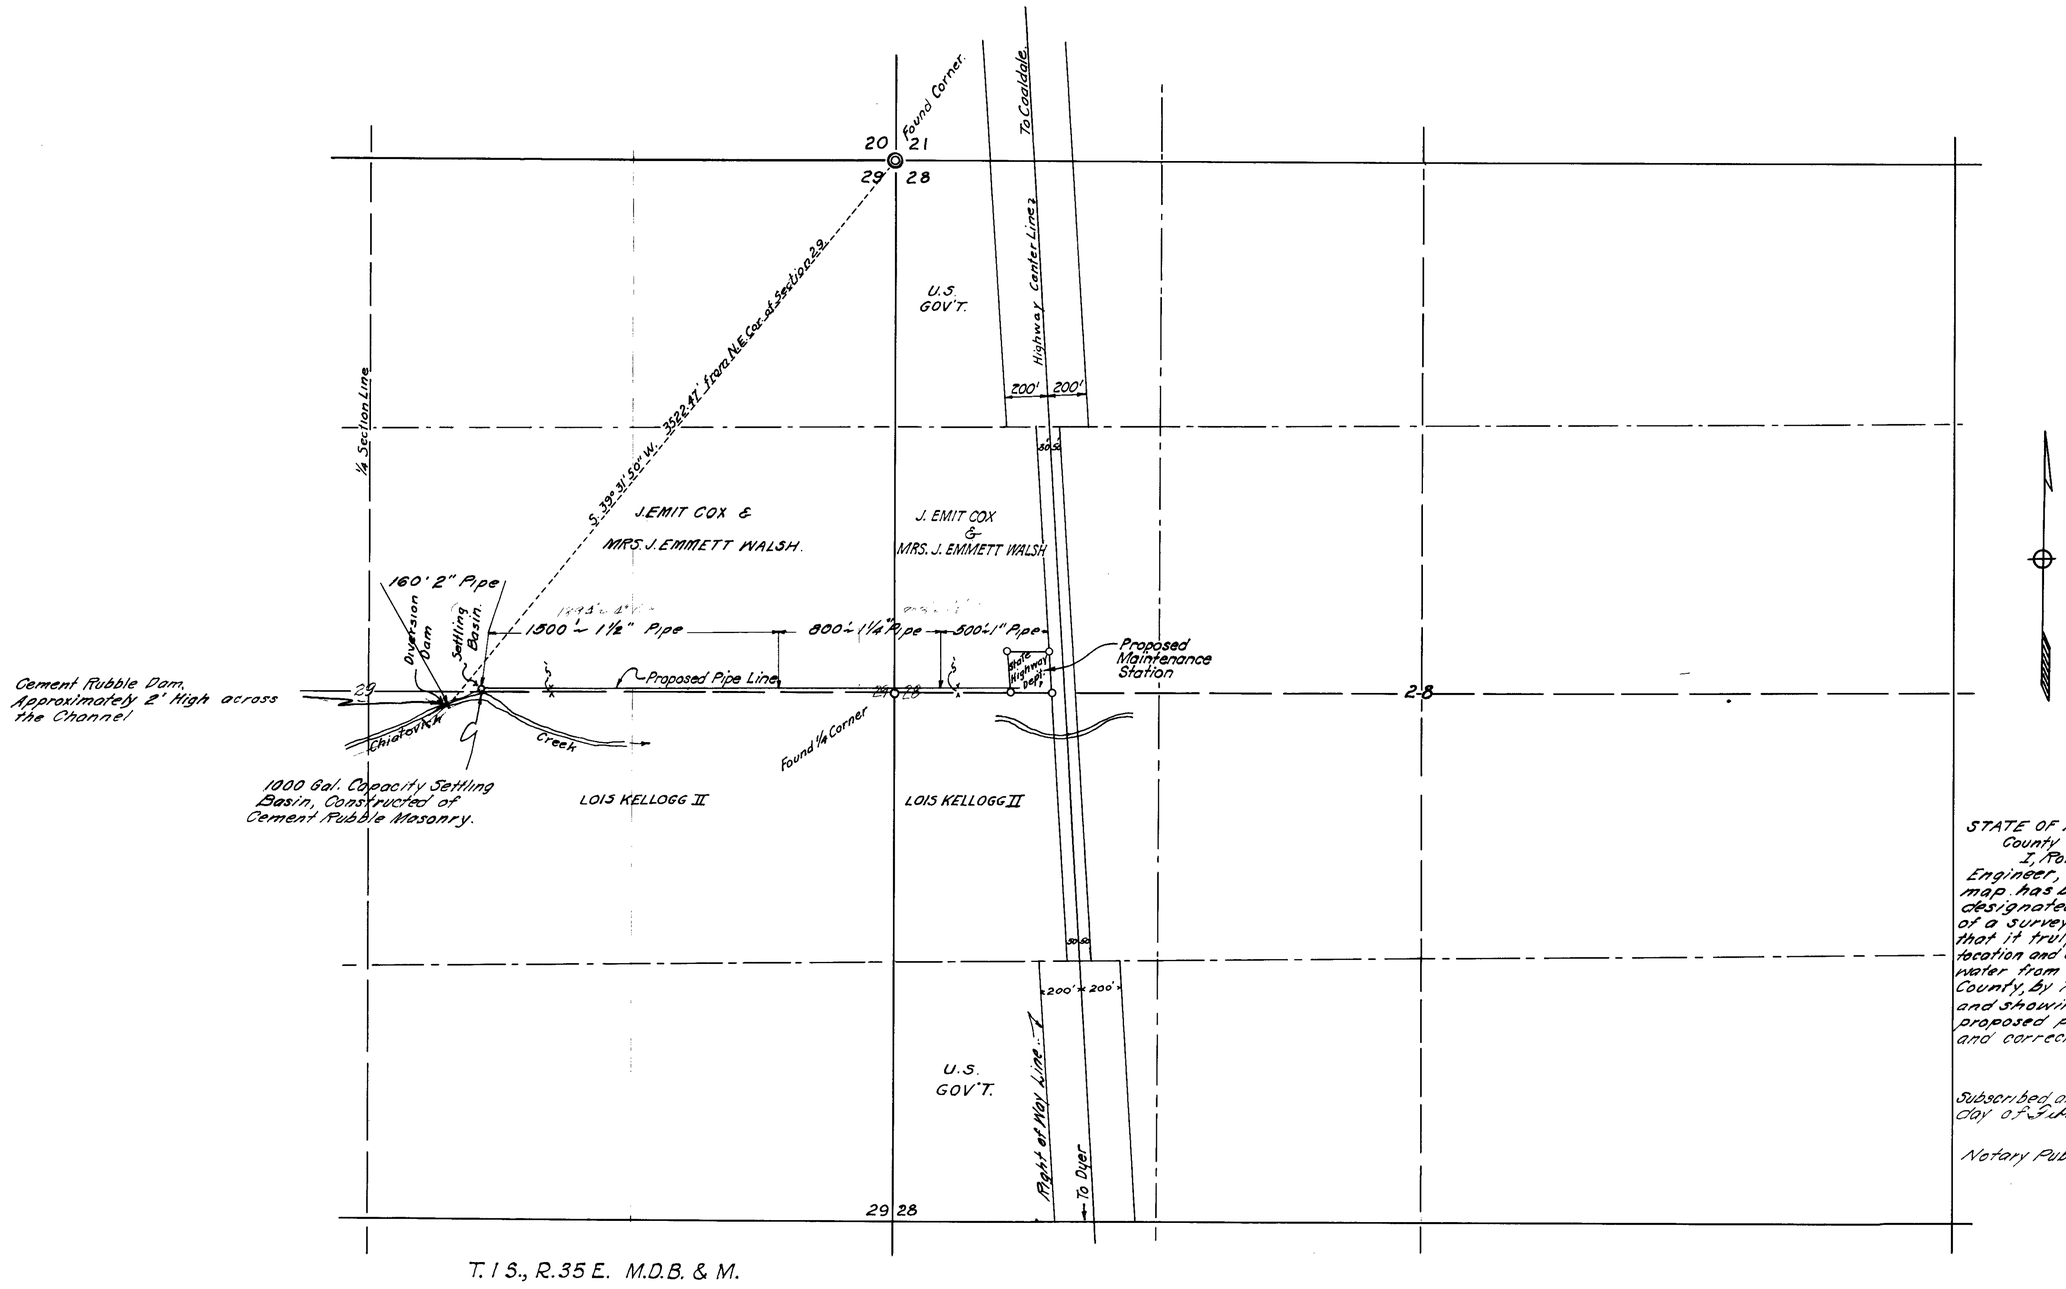

T. 1 S., R. 35 E. M.D.B. & M.

STATE OF NEVADA
County of Ormsby } ss.

I, Robert A. Allen, State Highway Engineer, depose and say that this map has been correctly drawn to the designated scale from field notes of a survey made under my supervision; that it truly represents the proposed location and extent of the works used to divert water from Chiatovich Creek in Esmeralda County, by the Department of Highways and showing by 40-acre subdivisions the proposed place of use, as being fully and correctly designated thereon.

State Highway Engineer.

Subscribed and Sworn to before me this 21st day of February 1941.

Notary Public in and for Ormsby Co, Nevada.
State Water Right Surveyor

See letter map

Note:- Water diverted is to be used for Domestic purposes and use of the General Traveling Public at the proposed State Highway Maintenance Station.

Fish Lake Valley.

STATE OF NEVADA
DEPARTMENT OF HIGHWAYS
SKETCH SHOWING
LOCATION OF PROPOSED DIVERSION OF WATER
FROM CHIATOVICH CREEK
FOR STATE HIGHWAY PURPOSES
ESMERALDA COUNTY: ROUTE 3A

Scale 1" = 400'

Date :- February 13, 1941.

FILED
February 21, 1941
STATE ENGINEER'S OFFICE

10617