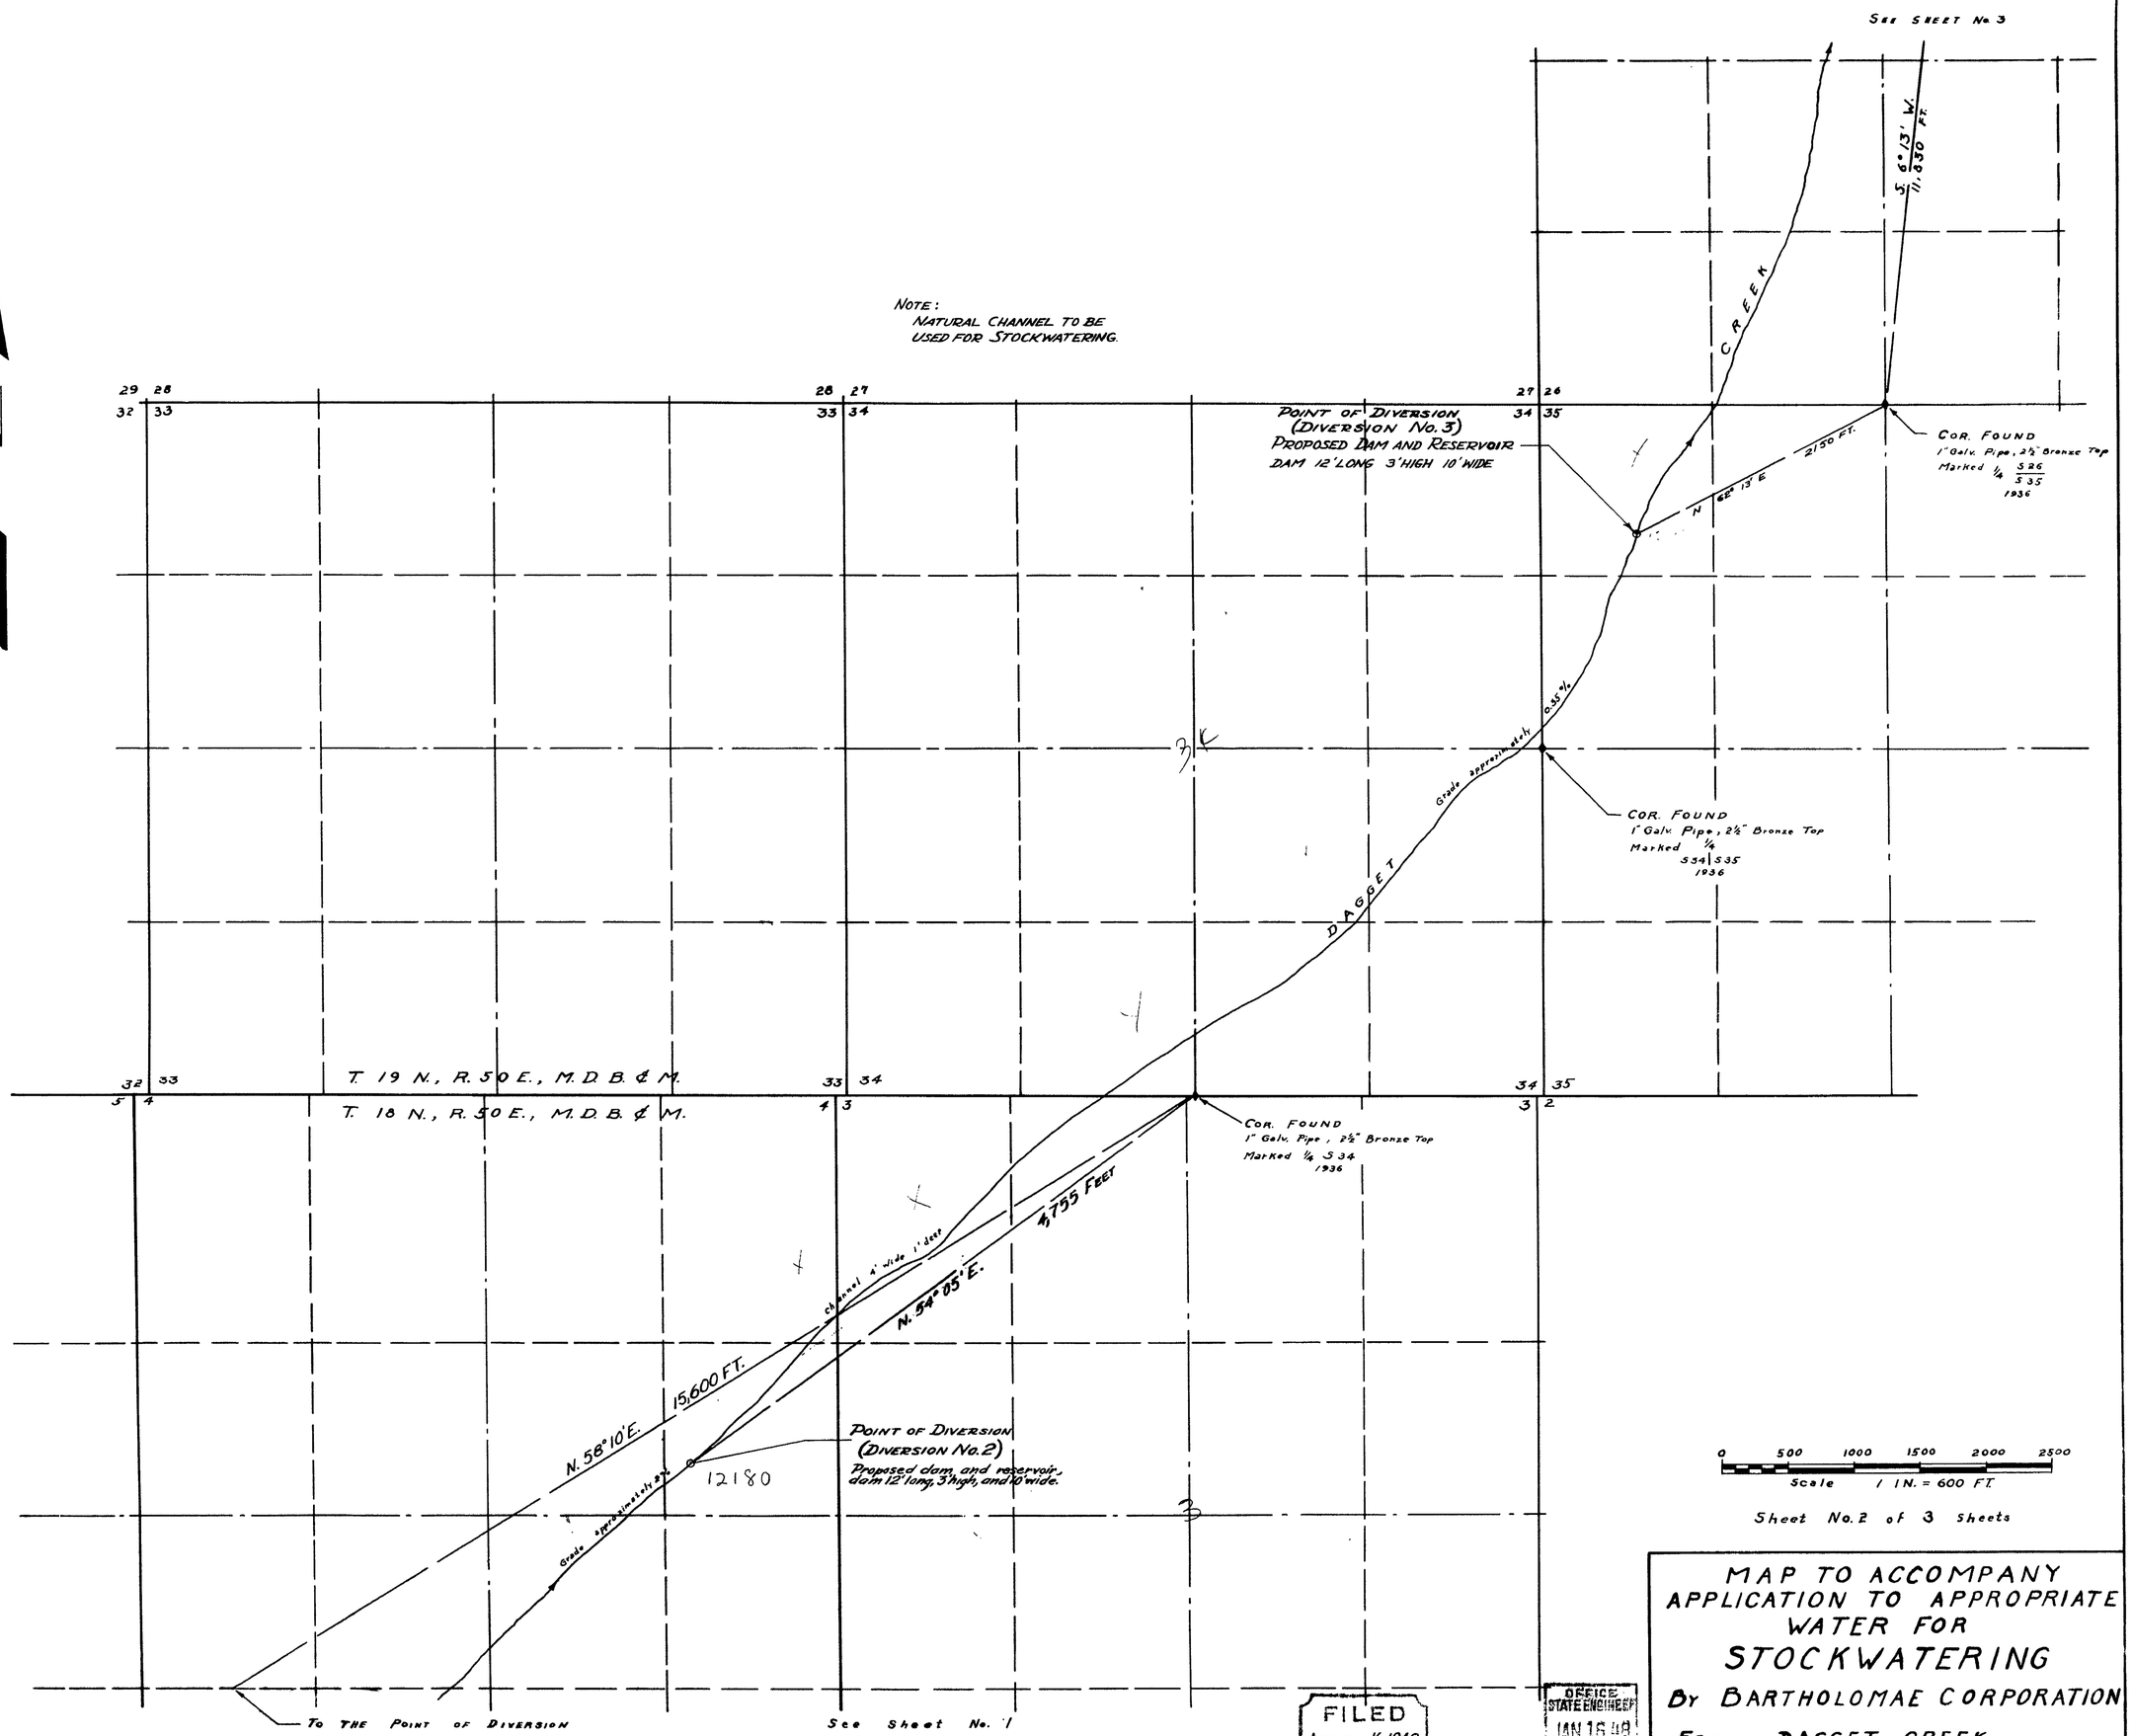

Sheet No. 2 of 3 Sheets

MAP TO ACCOMPANY
APPLICATION TO APPROPRIATE
WATER FOR
STOCKWATERING
BY BARTHOLOMAE CORPORATION

FROM DAGGET CREEK

SURVEYED BY F. W. Millard & Son
Ely, Nevada

FILED
January 16, 1948
STATE ENGINEER'S OFFICE

OFFICE
STATE ENGINEER
JAN 16 48
RECEIVED
ANS.

12180–12181