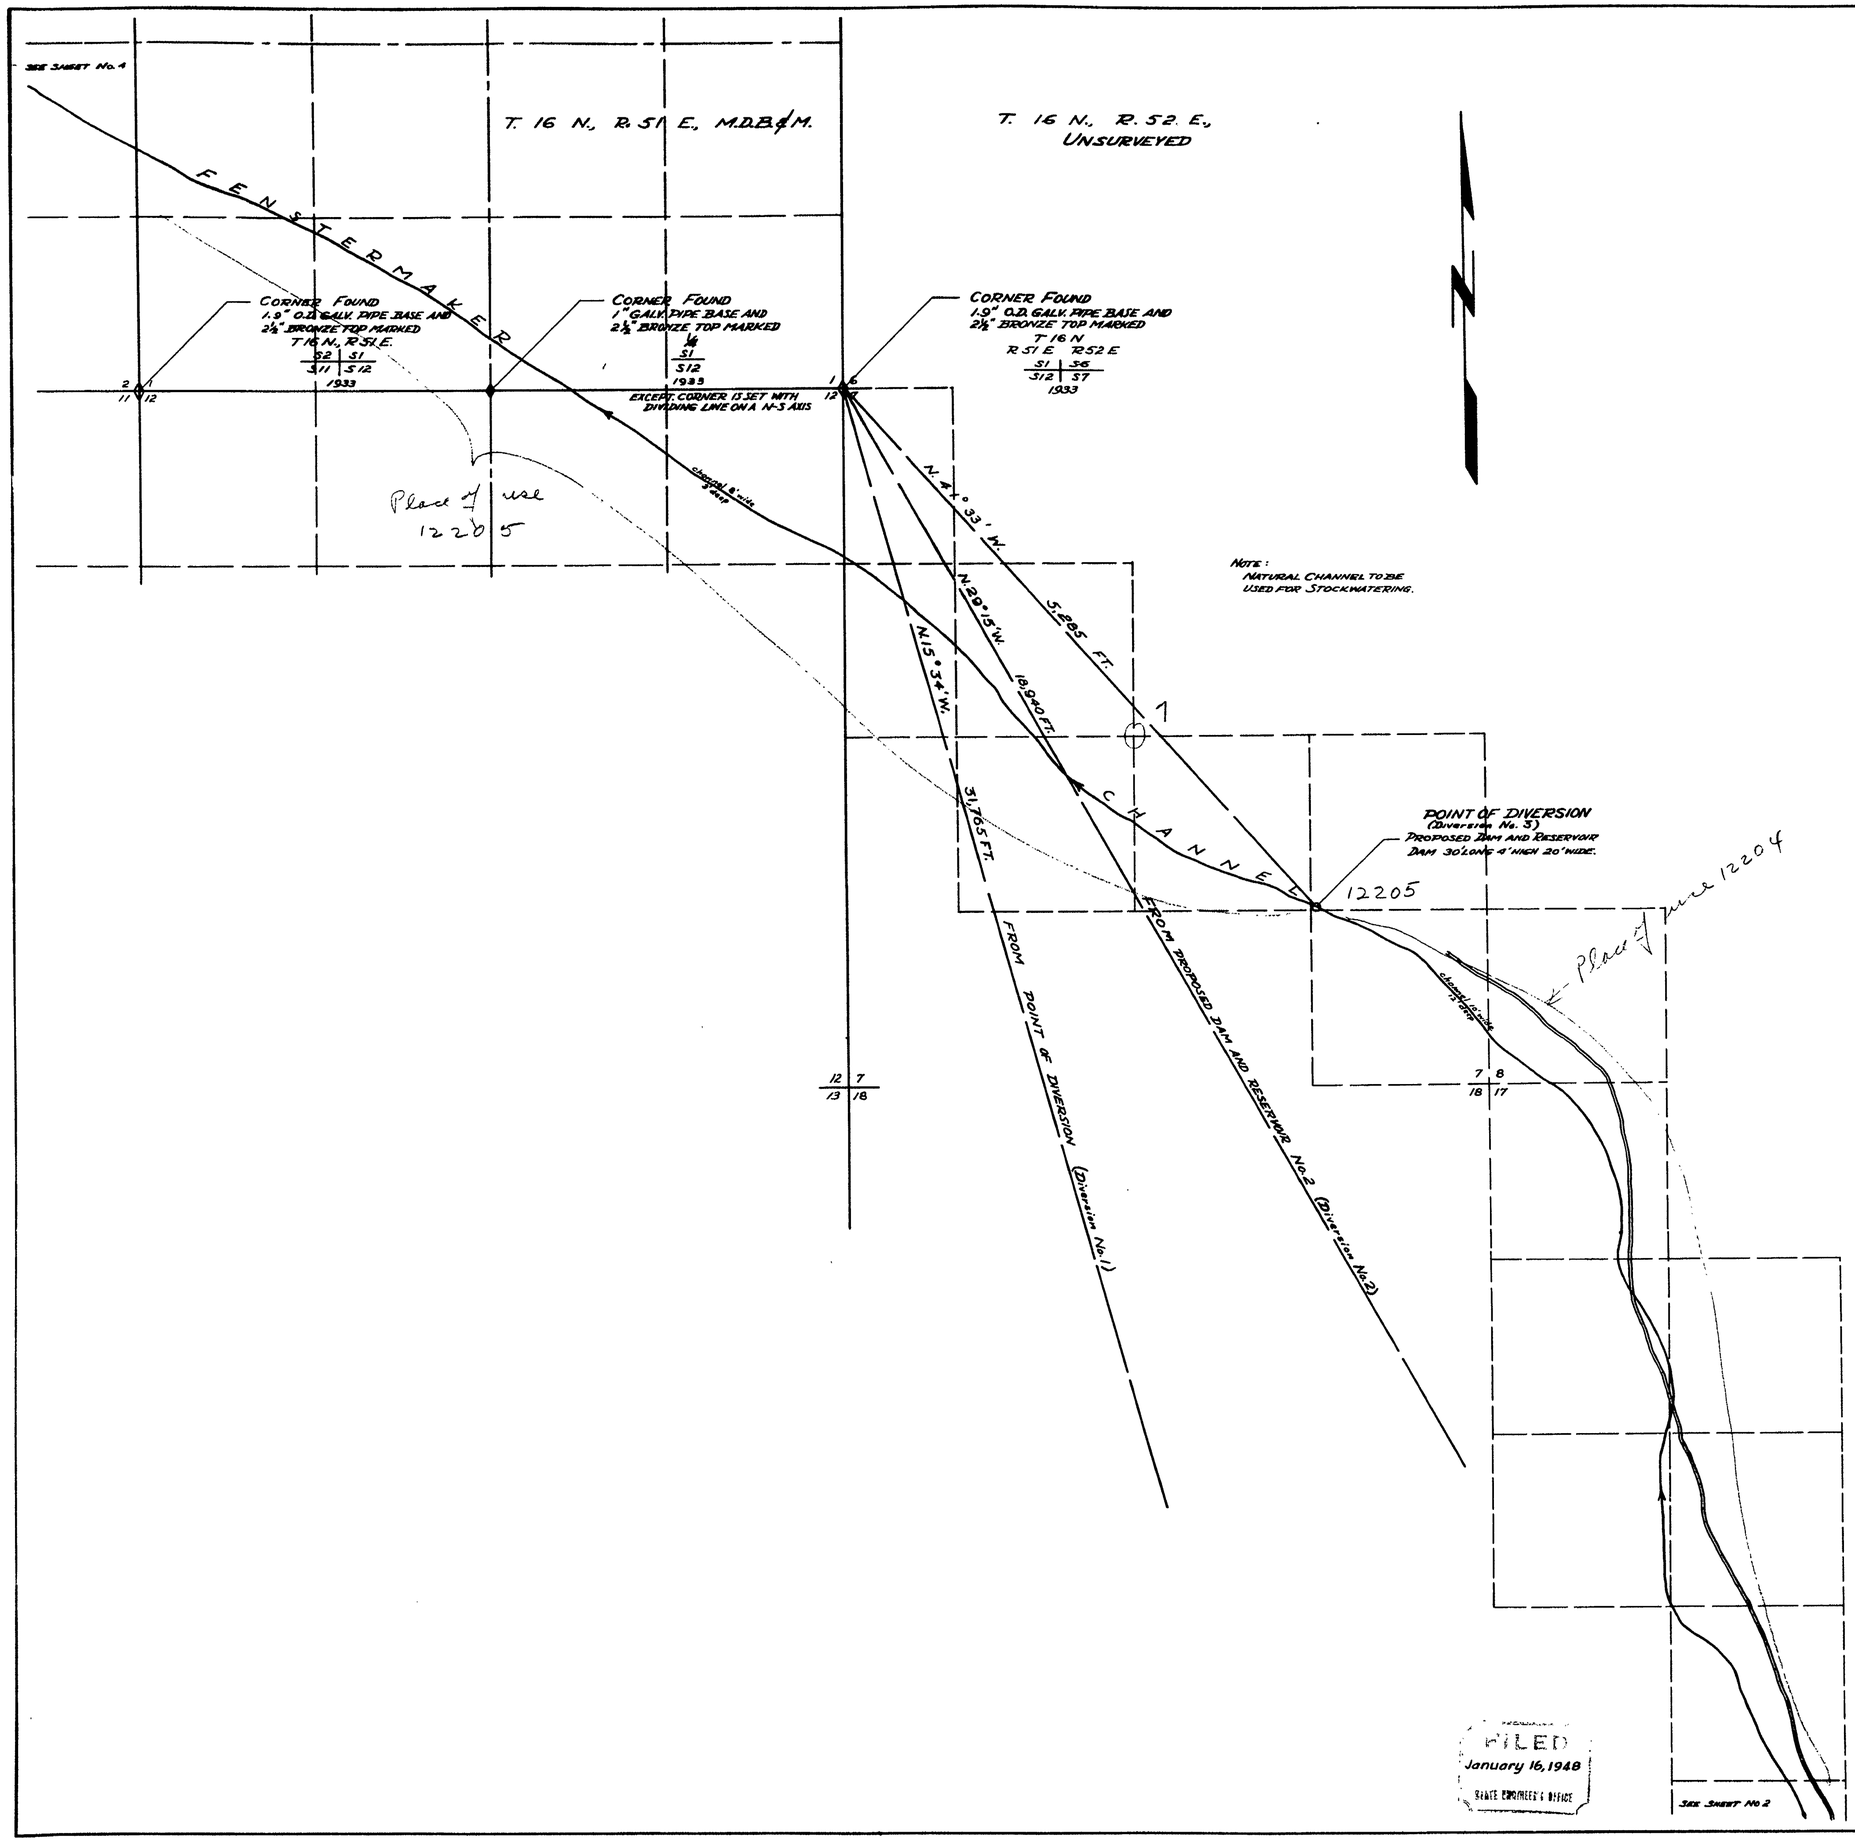

SHEET No. 3 FENSTERMAKER CHANNEL

0 500 1000 1500 2000 2500

SCALE 1 IN. = 600 FT.

Permit No. 3823 Issued 8-4-52

MAP TO ACCOMPANY
APPLICATION TO APPROPRIATE WATER
FOR
STOCKWATERING
BY BARTHOLOMAE CORPORATION
FROM
FENSTERMAKER CHANNEL

SURVEYED BY F. W. MILLARD & SON
ELY, NEVADA

12205