T. 17S., R.50E., M.D.B.&M.

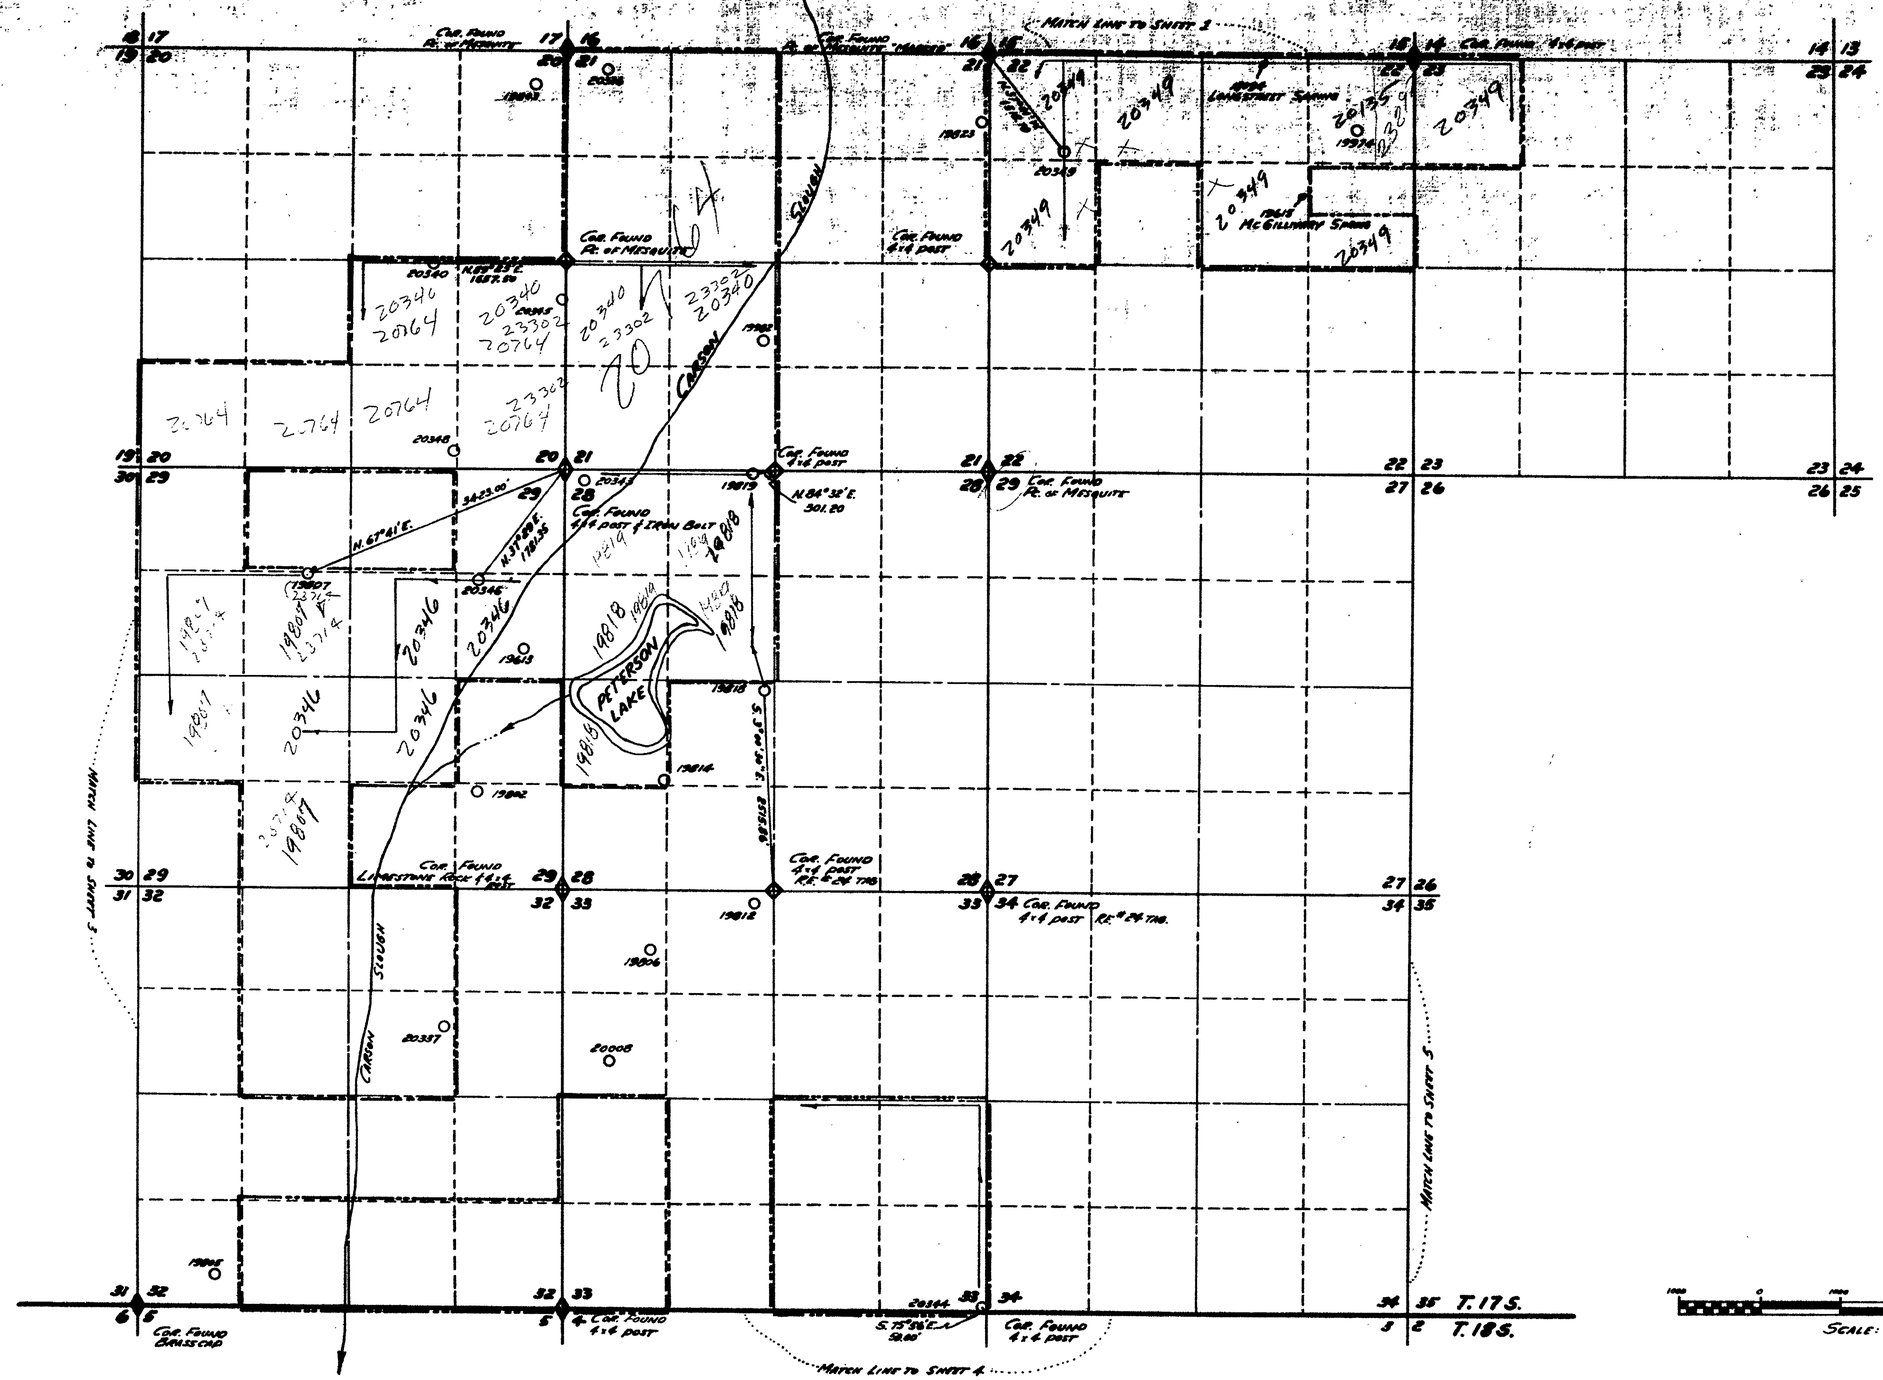

STATE ENGINEER
1963 MAR 13 AM 11 29

FILED
March 13, 1963
STATE ENGINEER'S OFFICE

MAP TO ACCOMPANY APPLICATION TO APPROPRIATE WATER FROM UNNAMED SPRING, DEVILS HOLE & UNDERGROUND FOR IRRIGATION & DOMESTIC BY NYE COUNTY LAND CO.

23297 23298 23280 20349 20346 20344 20340 19819 19818 19807 23714 23722 23718