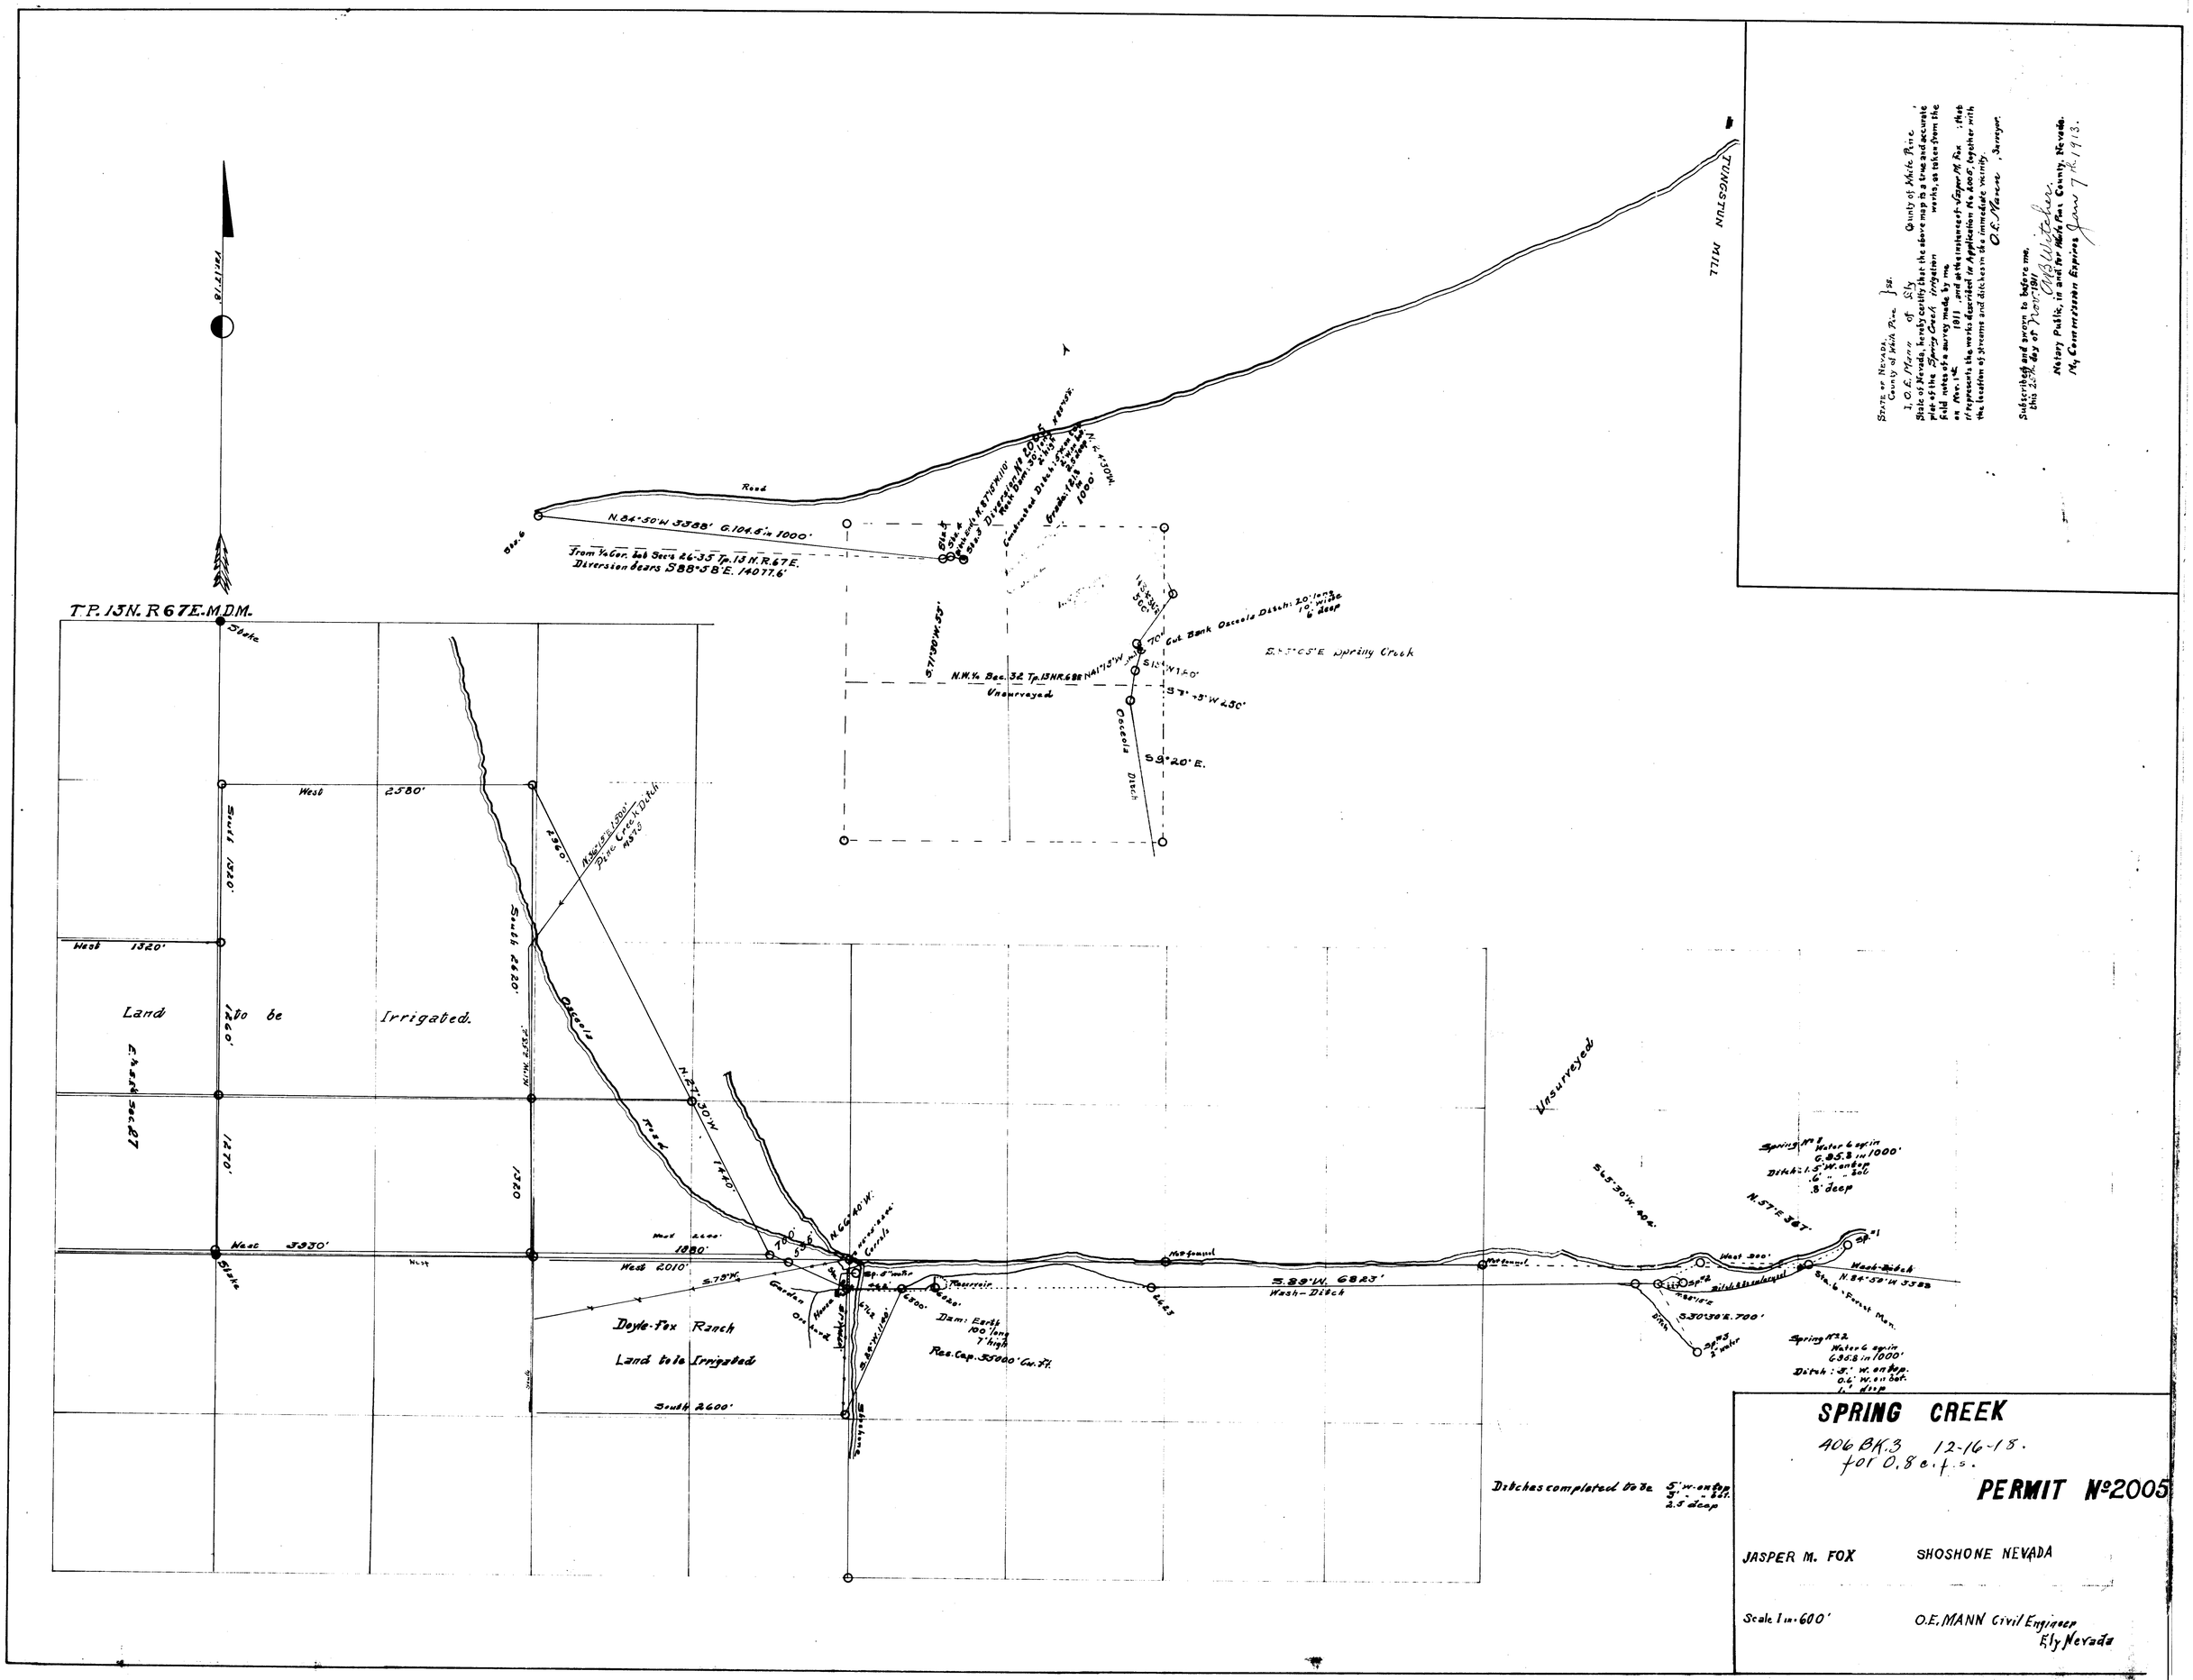
State of Nevada, County of White Pine } ss.
I, O. E. Mann, of Ely
State of Nevada, hereby certify that the above map is a true and accurate plat of the Spring Creek irrigation works, as taken from the field notes of a survey made by me on Nov. 1st 1911, and at the request of Jasper M. Fox; that it represents the works described in Application No. 2005, together with the location of streams and ditches in the immediate vicinity.
O. E. Mann, Surveyor.
Subscribed and sworn to before me this 23rd day of Nov. 1911
Notary Public, in and for White Pine County, Nevada.
My Commission Expires June 7th 1913.
TUNGSTON MILL
Road
N. 84°50' W. 3388' G. 104.8' in 1000'
From ¼ Cor. Sub Secs 26-35 Tp. 13 N. R. 67 E.
Diversion bears S 88°58' E. 14077.6'
Diversion No. 2005 Reach No. 3
Constructed Ditch 1.5' wide 2.5' deep
Grade 12.5 in 1000'
T. P. 13 N. R. 67 E. M.D.M.
State
West 2580'
South 1320'
West 1320'
Land to be Irrigated.
Sec. 27
Sec. 26
Sec. 34
Sec. 35
Sec. 3
Sec. 2
Sec. 10
Sec. 11
West 3330'
Osceola Creek
Pine Creek Ditch
N. 27°30' W. 1440'
N. 66°40' W.
Reservoir
Dam: Earth 400' long 7' high
Res. Cap. 55000 Cu. Ft.
Doyle-Fox Ranch
Land to be Irrigated
South 2600'
Garden
Orchard
House
Corrals
S. 71°50' W. 55'
N. W. ¼ Sec. 32 Tp. 13 N. R. 68 E.
Unsurveyed
Cut Bank Osceola Ditch: 20' long 10' wide 6' deep
Spring Creek
S. 59°20' E.
Osceola Ditch
Wash-Ditch
S. 39° W. 6823'
Wash-Ditch
Unsurveyed
Spring No. 1 Water 6 sq. in. G. 85.8 in 1000' Ditch: 1.5' W. on top 6" " " bot. 3' deep
N. 57° E. 367'
Spring No. 2 Water 6 sq. in. G. 85.8 in 1000' Ditch: 2' W. on top. 0.6' W. on bot. 1' deep
Ditches completed to be 5' W. on top 3' " " bot. 2.5 deep
SPRING CREEK
406 BK. 3 12-16-18.
for 0.8 c.f.s.
PERMIT No. 2005
JASPER M. FOX
SHOSHONE NEVADA
Scale 1 in. 600'
O. E. MANN Civil Engineer
Ely Nevada

2005