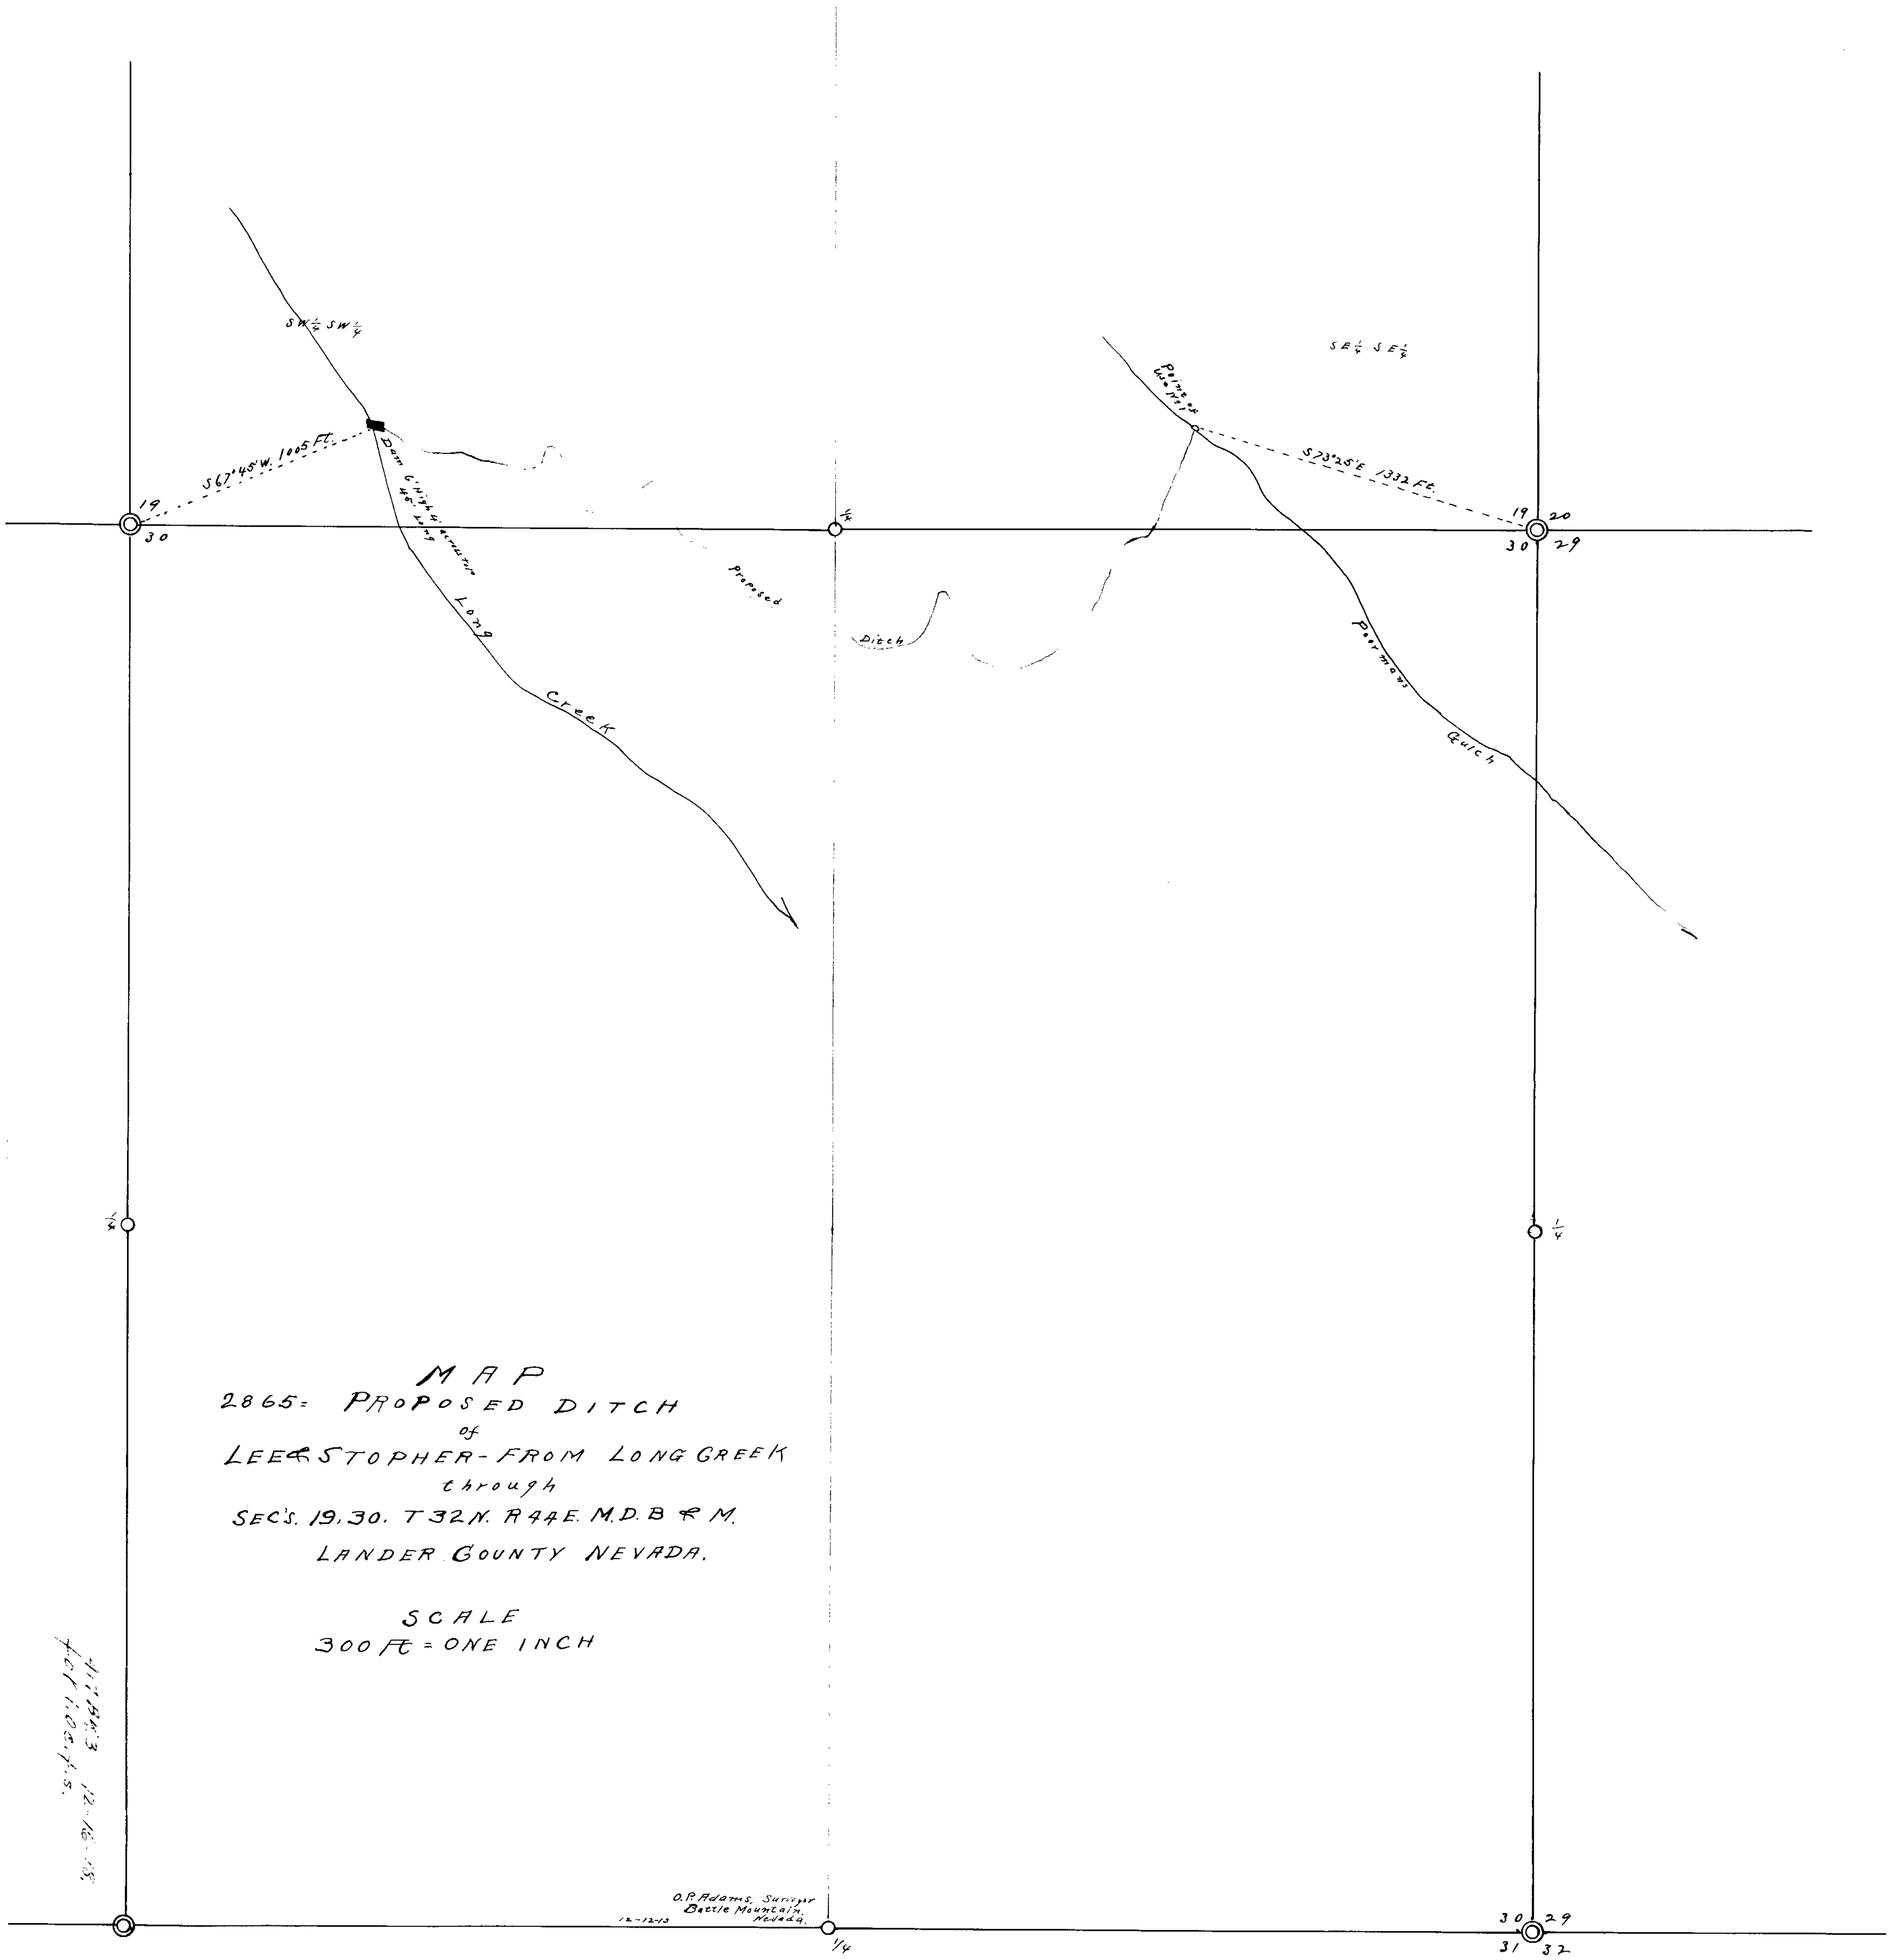

MAP
2865= PROPOSED DITCH
of
LEE & STOPHER - FROM LONG CREEK
through
SEC'S. 19, 30. T32N. R44E. M.D.B & M.
LANDER COUNTY NEVADA.

SCALE
300 Ft = ONE INCH

4.17 BK.3 12-16-13
fcl 1.00 f.s.

2865