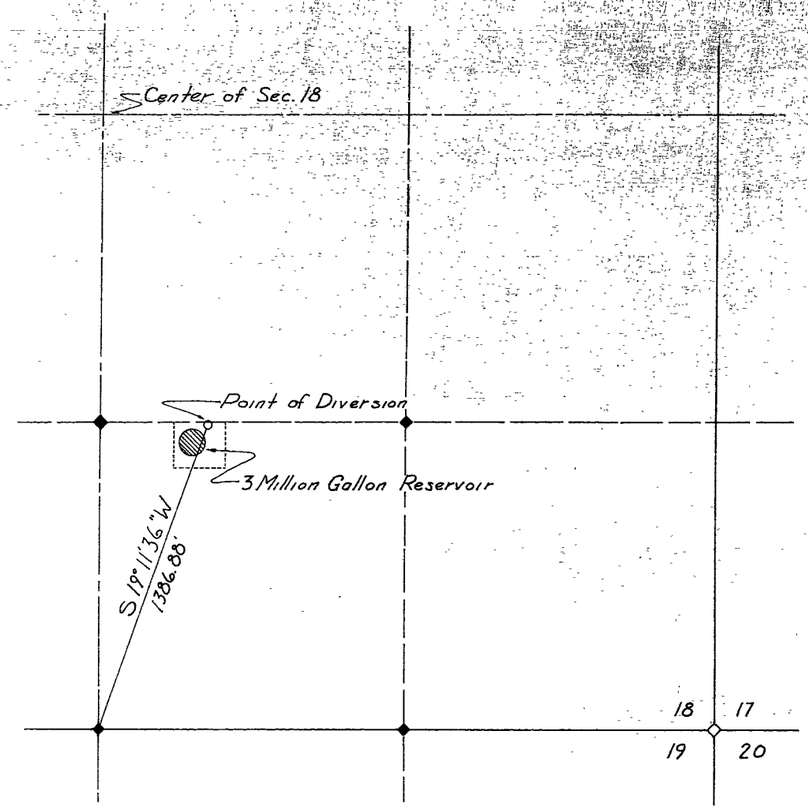

Proposed Point of Diversion

for Permit Nos. 16914, 10181, 11131, 11542, 11437, 15306, 11746, 15597 & 15762

SW¼, SE¼ of Section 18, T20S, R61E, M.D.B.&M.

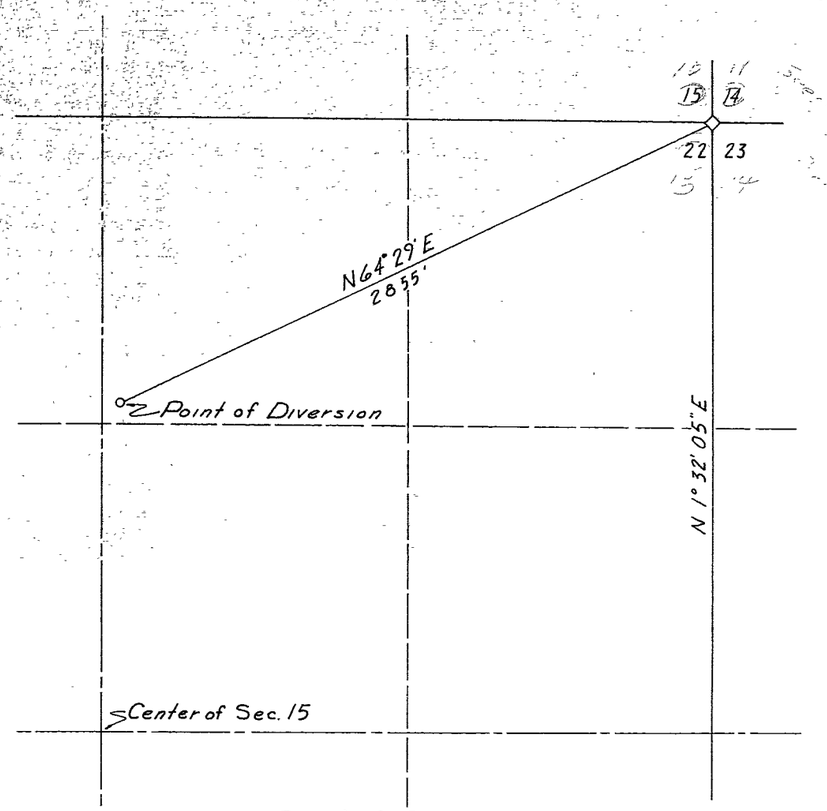

Point of Diversion

Under Permit No. 16914

NW¼, NE¼ of Section 15, T20S, R61E, M.D.B.&M.

CERTIFICATE No. 7020 ISSUED 9-6-72 — 23866
CERTIFICATE No. 6994 ISSUED 4-24-69 23861
CERTIFICATE No. 6995 ISSUED 4-24-69 23862
CERTIFICATE No. 6996 ISSUED 4-24-69 23863
CERTIFICATE No. 6997 ISSUED 4-24-69 23865
CERTIFICATE No. 6998 ISSUED 4-24-69 23867
CERTIFICATE No. 6999 ISSUED 4-24-69 23868
CERTIFICATE No. 7000 ISSUED 4-24-69 23869
CERTIFICATE No. 7858 ISSUED 7-19-72 23860

FILED
May 16, 1967
STATE ENGINEER'S OFFICE

23866
3861
3862
3863
3865
3867
3868
3869

State of Nevada
County of Clark

I, Robert J. McNutt, being first duly sworn do depose and say that these Maps consisting of eight sheets have been correctly drawn to the designated scale from existing records on file in the Office of the State Engineer, State of Nevada, that they truly and accurately represent the locations and extent of works used to divert water from an underground source in the City of North Las Vegas, Clark County, Nevada for Municipal purposes.

State Water Rights Surveyor No. 303

Subscribed and sworn to before me this 8th day of May 1967.

RAYMOND L. EVERHART
Notary Public—State of Nevada
CLARK COUNTY
My Comission Expires April 15, 1971

Raymond L. Everhart

Notary Public in and for Clark County, Nevada. My Commission expires April 15, 1971

Scale 1"=300'

Map to Accompany Application for permission to Change the Point of Diversion & Place of Use of Permit No. 16914 by the City of North Las Vegas, Nevada for Municipal Purposes from an Underground Source

23869 23868 23867 23866 23865 23864 23863 23862 2386[illegible] under 23860

City Boundary Map
and
Proposed Place of Use
Townships 19 & 20 South , Ranges 60 , 61 , and 62 East , M.D.B. & M.

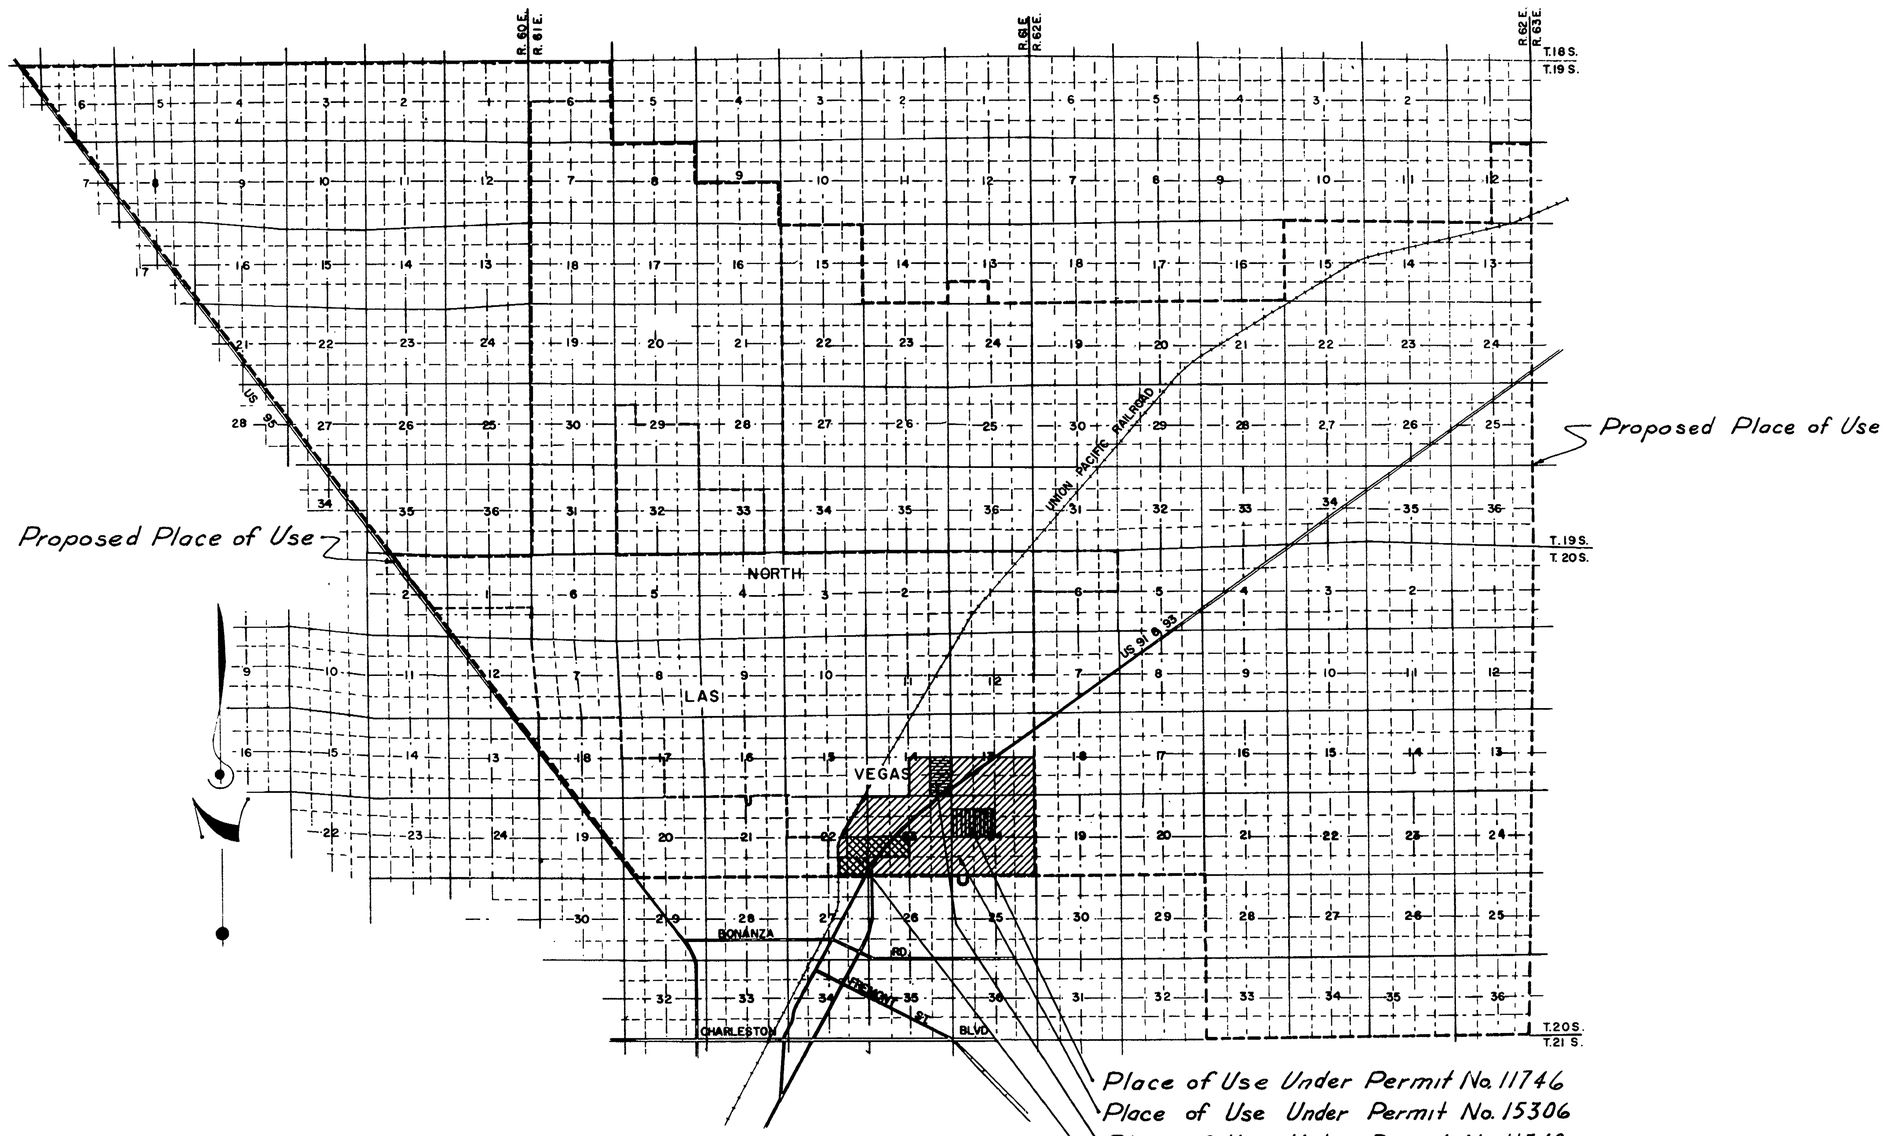

SCALE – 1" = 5,280' (1 MILE)

Map to Accompany Application for Permission to Change the Point of Diversion & Place of Use of Permit Nos. 11746, 15306, 11542 & 11437 by the City of North Las Vegas, Nevada for Municipal Purposes from an Underground Source

FILED
May 16 1967
STATE ENGINEER'S OFFICE

23861
23867
23868
23869

23869 23868 23867 23866 23865 23864 23863 23862 23861 under 23860

City Boundary Map
and
Proposed Place of Use

Townships 19 & 20 South , Ranges 60 , 61 , and 62 East , M.D.B. & M.

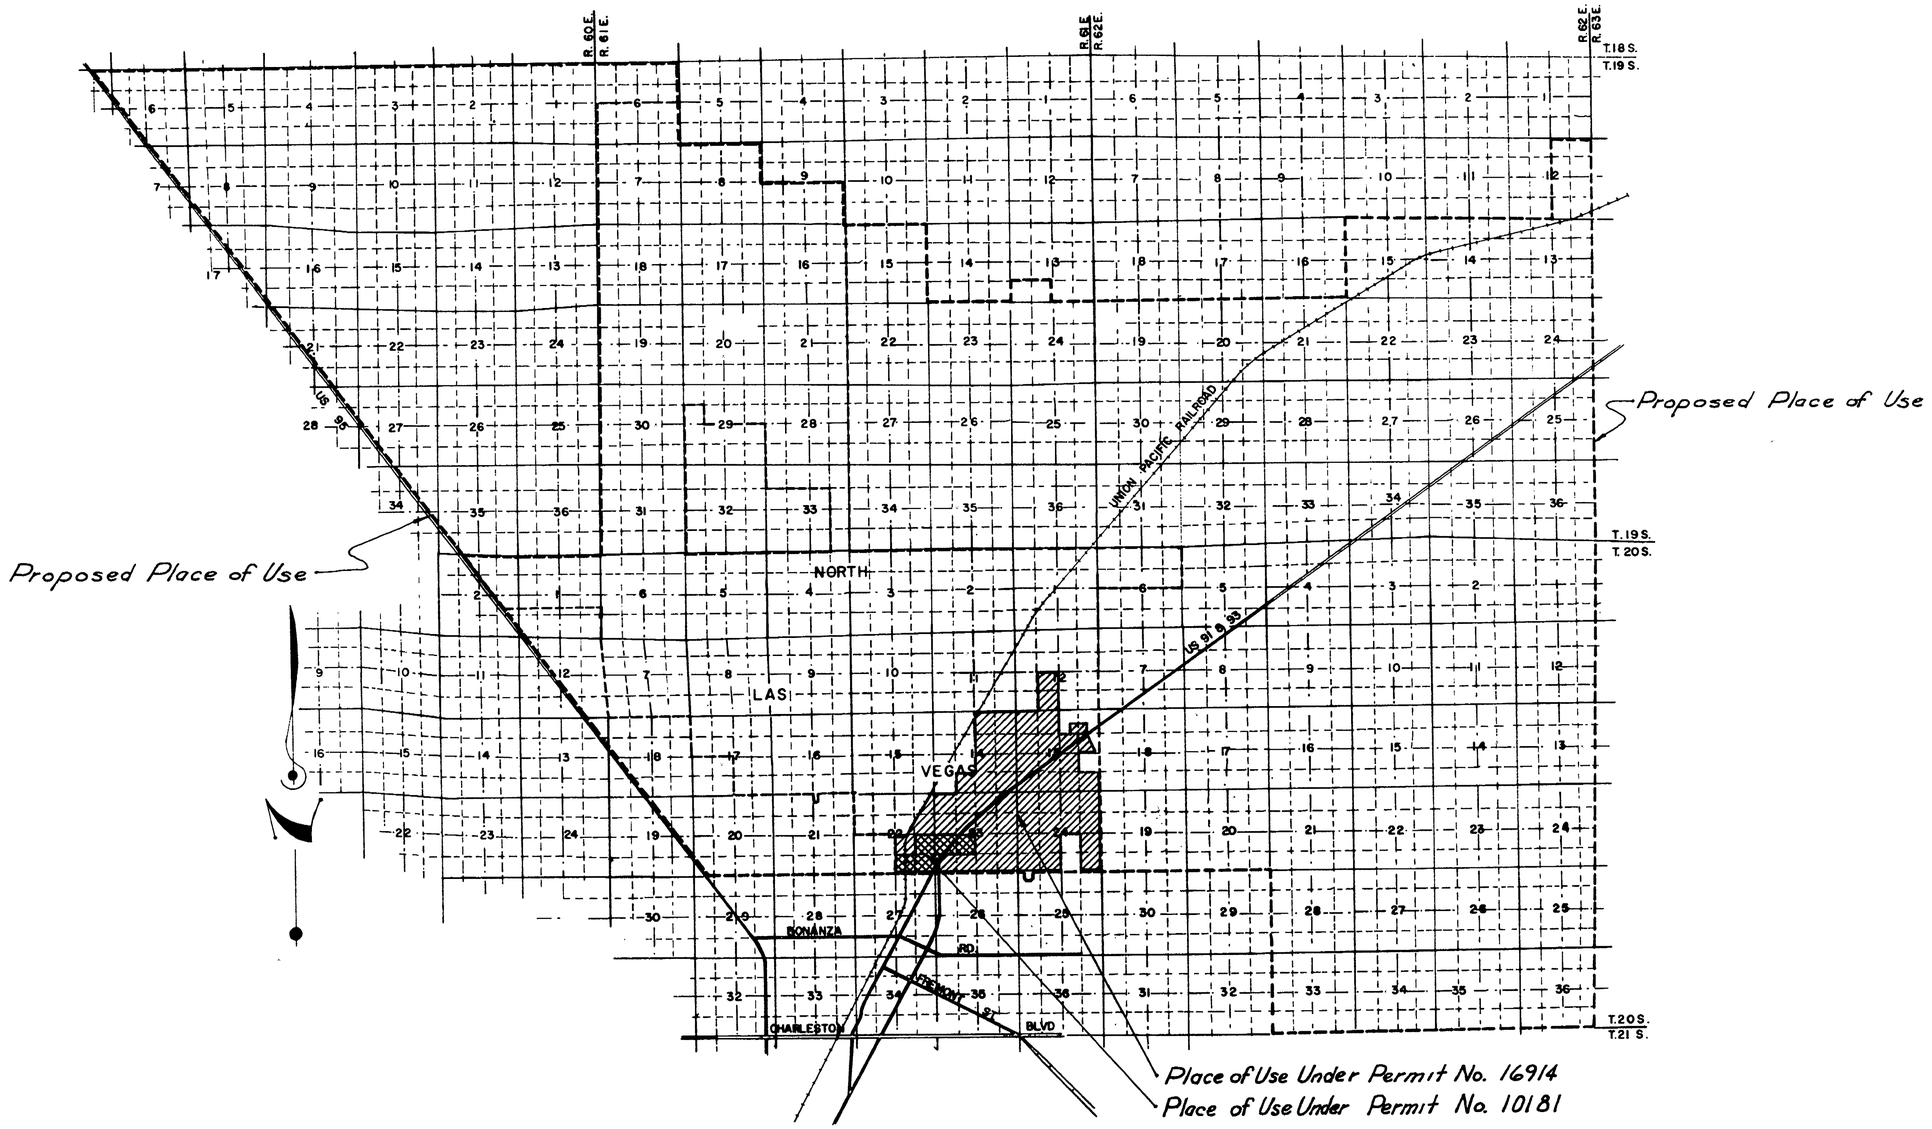

SCALE – 1"= 5,280'(1 MILE)

23863

FILED
MAY 16, 1967
STATE ENGINEER'S OFFICE

Map to Accompany Application for Permission to Change the Point of Diversion & Place of Use of Permit Nos. 16914 & 10181 by the City of North Las Vegas, Nevada for Municipal Purposes from an Underground Source.

23869 23868 23867 23866 23865 23864 23863 23862 23861 23860

City Boundary Map
and
Proposed Place of Use

Townships 19 & 20 South , Ranges 60 , 61 , and 62 East , M.D.B. & M.

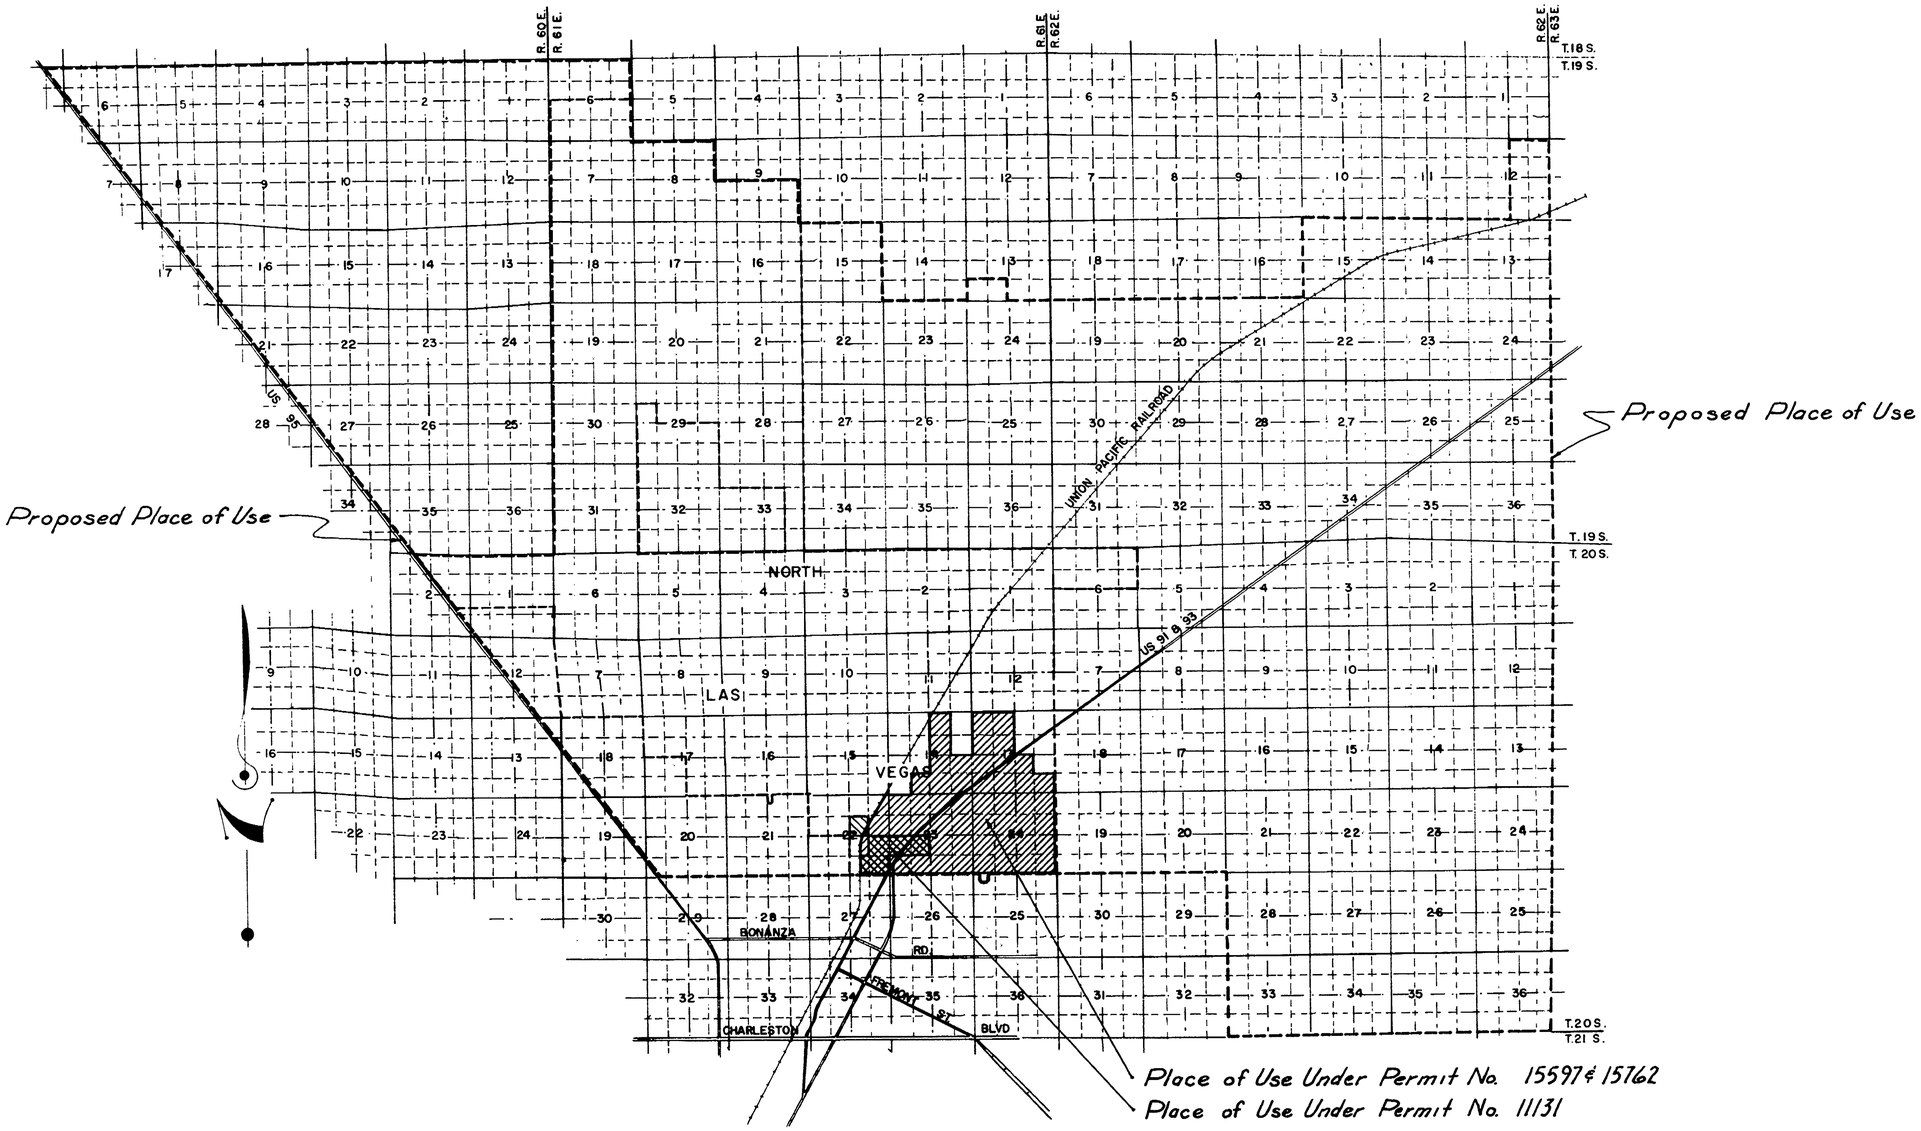

SCALE - 1" = 5,280' (1 MILE)

Map to Accompany Application for Permission to Change the Point of Diversion & Place of Use of Permit Nos. 11131, 15597 & 15762 by the City of North Las Vegas, Nevada for Municipal Purposes from an Underground Source

23860
23862
23866

FILED
May 16 1967
STATE ENGINEER'S OFFICE

23869 23868 23867 23866 23865 23864 23863 23862 23861 under → 23860

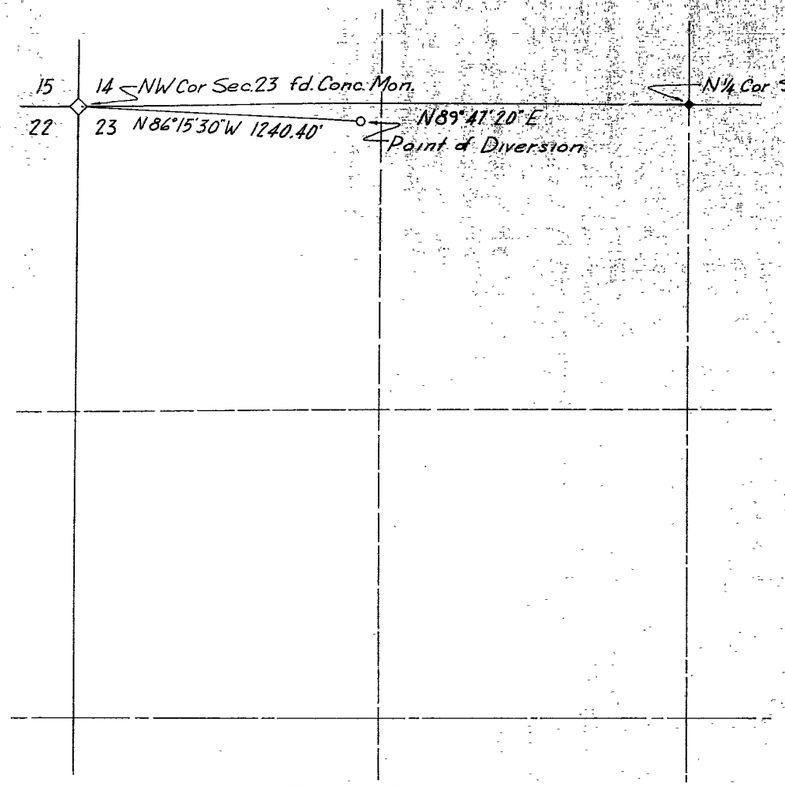

Point of Diversion

Under Permit No. 15597

NW¼, NW¼ of Section 23, T20S, R61E, M.D.B.&M.

Basis of Bearing: North line of NW¼, Section 23

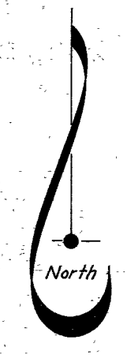

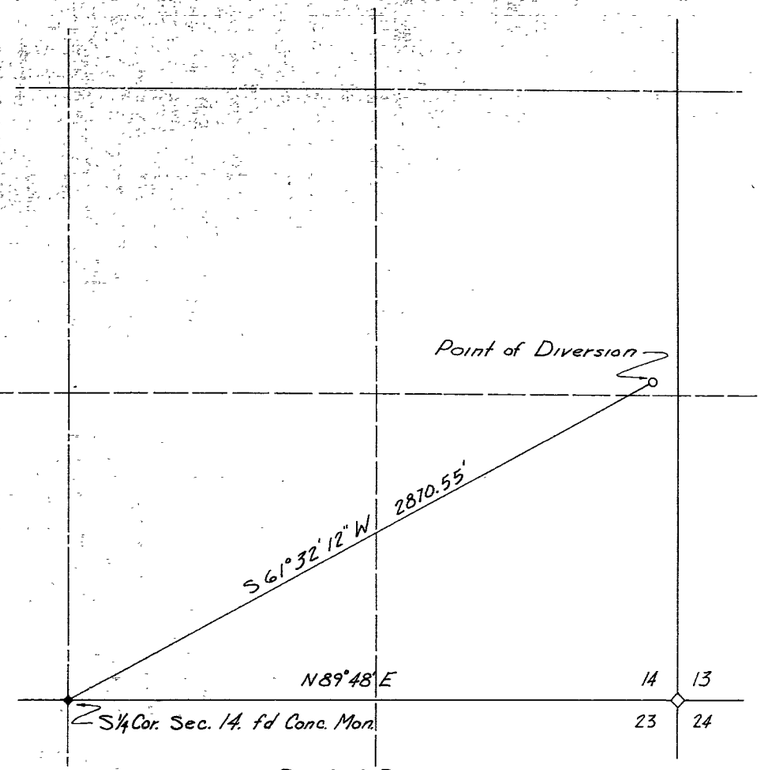

Point of Diversion

Under Permit No. 15762

NE¼, SE¼ of Sec. 14, T20S, R61E M.D.B.&M.

Basis of Bearing: South line of SE¼, Sec. 14

Scale 1"=300'

Map to Accompany Application for Permission to Change the Point of Diversion & Place of Use of Permit Nos. 15762 & 15597 by the City of North Las Vegas, Nevada for Municipal Purposes from an Underground Source

23860
23866

FILED
May 1 1967
STATE ENGINEER'S OFFICE

23869 23868 23867 23866 23865 23864 23863 23862 23861 23860

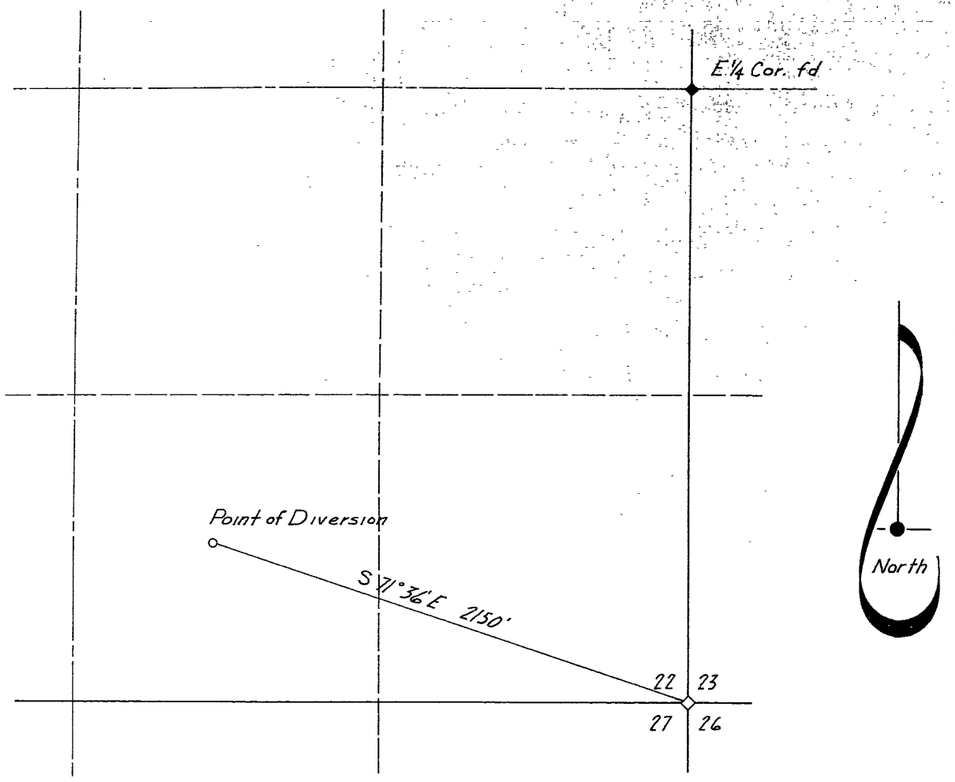

Point of Diversion
Under Permit No 10181
SW¼, SE¼ of Section 22, T20S, R61E, M.D.B.&M.
Basis of Bearing: East line of Section 22

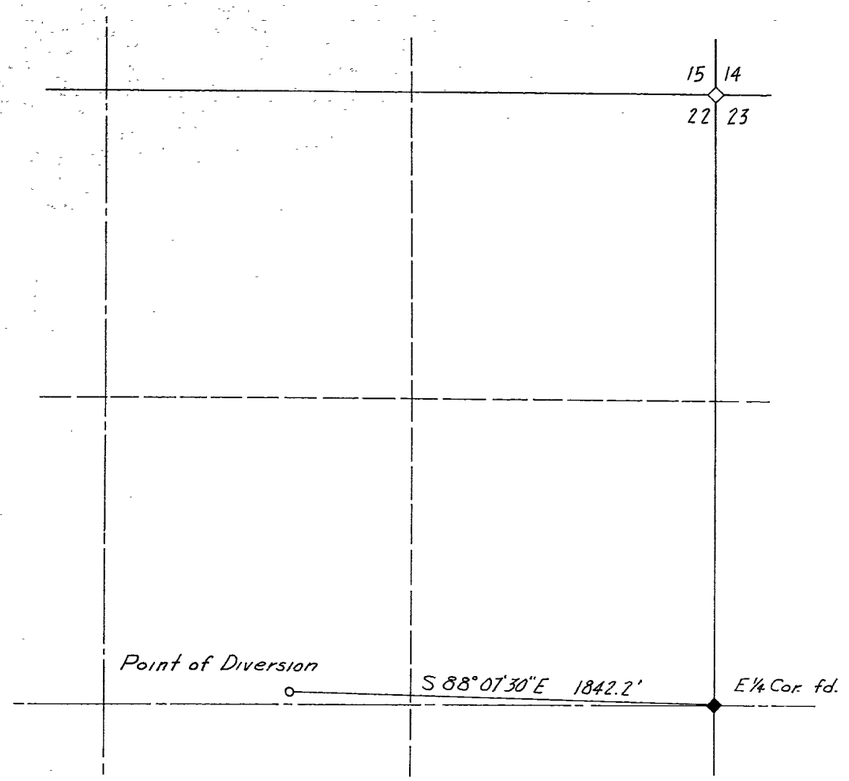

Point of Diversion
Under Permit No. 11131
SW¼, NE¼ of Section 22, T20S, R61E M.D.B.&M.

Scale 1" = 300'

Map to Accompany Application for Permission to Change the Point of Diversion & Place of Use of Permit Nos. 11131 & 10181 by the City of North Las Vegas, Nevada for Municipal Purposes from an Underground Source

FILED
MAY 16, 1967
STATE ENGINEER'S OFFICE

23862
23863
23861

23869 23868 23867 23866 23865 23864 23863 23862 23861 under 23860

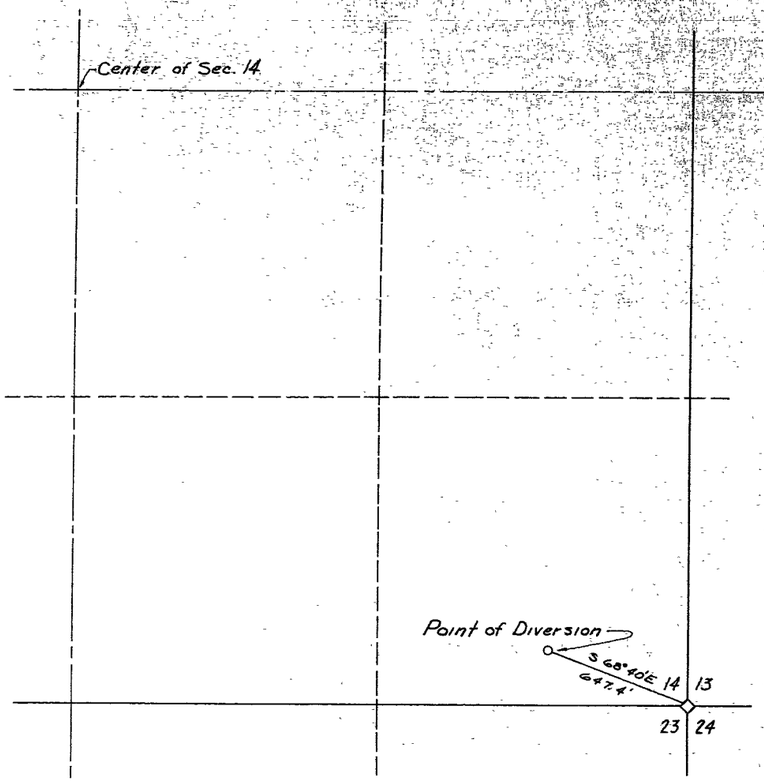

Point of Diversion
Under Permit No. 11542
SE¼, SE¼. of Section 14, T20S, R61E M.D.B.&M.

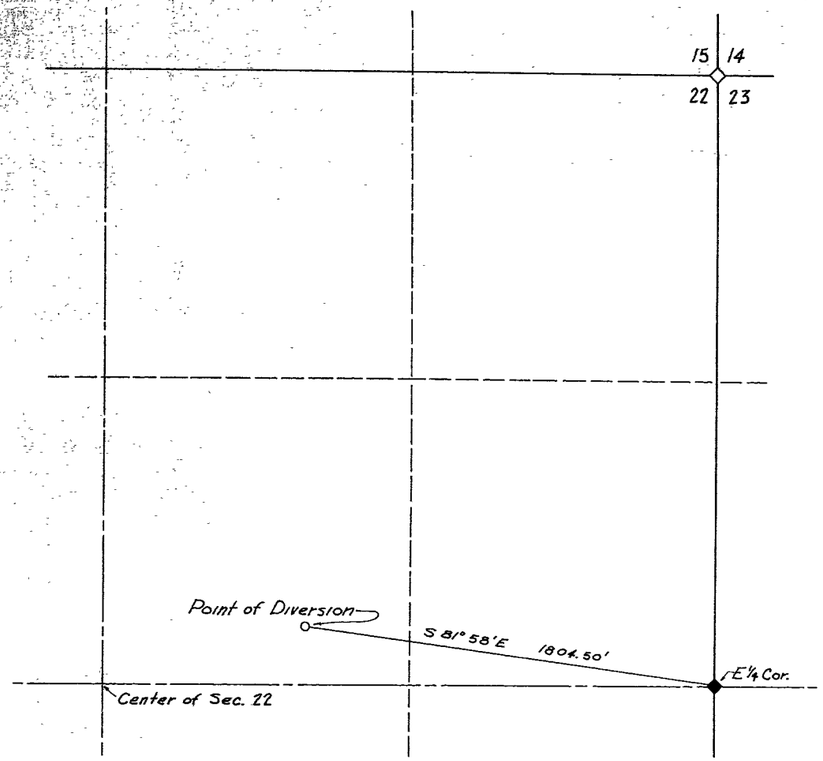

Point of Diversion
Under Permit No. 11437
SW¼, NE¼ of Section 22, T20S, R61E, M.D.B.&M.

Scale 1"=300'

Map to Accompany Application for Permission to Change the Point of Diversion & Place of Use of Permit Nos. 11542 & 11437 by the City of North Las Vegas, Nevada, for Municipal Purposes from an Underground Source

FILED
May 16 1967
STATE ENGINEER'S OFFICE

23861
23868

23869 23868 23867 23866 23865 23864 23863 23862 23861 23860

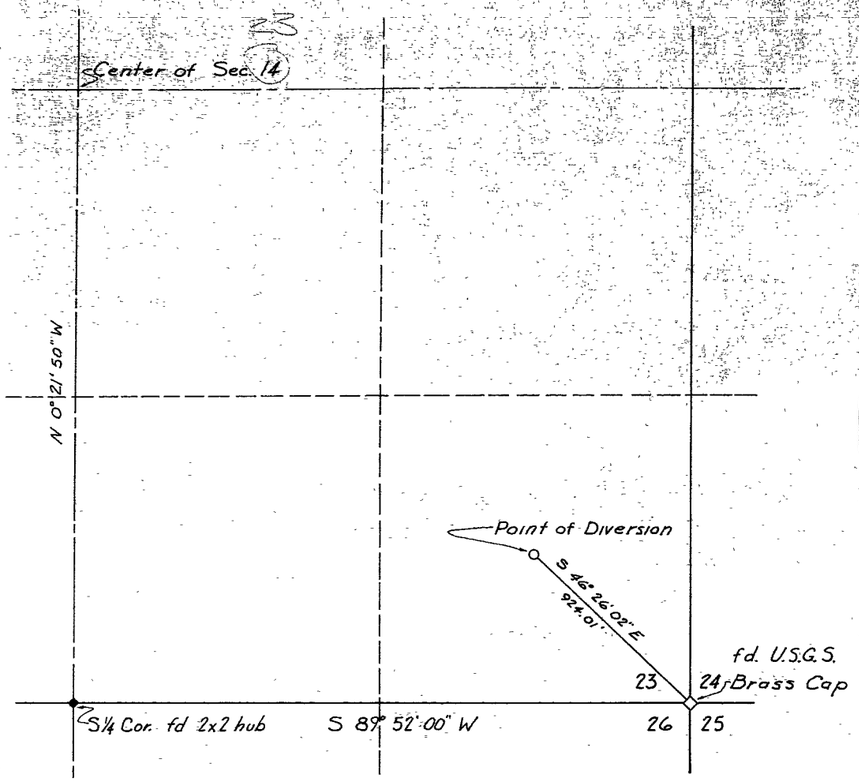

Point of Diversion

Under Permit No. 15306

SE¼, SE¼ of Section 23, T20S, R61E, M.D.B.&M.

Basis of Bearing: East line of the SW¼, Sec. 23.

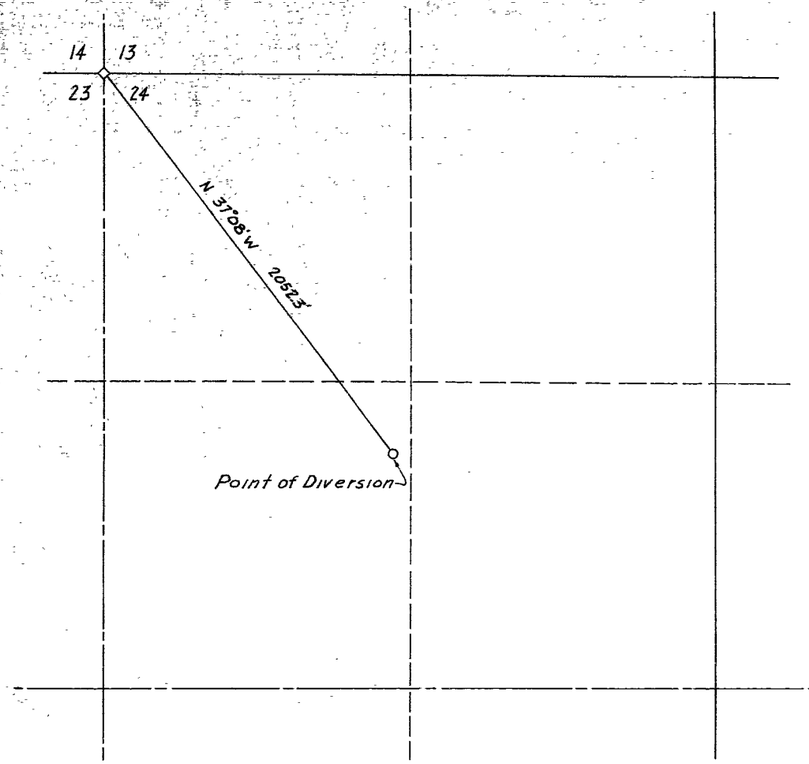

Point of Diversion

Under Permit No. 11746

SW¼, NW¼ of Section 24, T20S, R61E, M.D.B.&M.

Scale 1"=300'

Map to Accompany Application for Permission to Change the Point of Diversion & Place of Use of Permit Nos. 11746 & 15306 by the City of North Las Vegas, Nevada for Municipal Purposes from an Underground Source

23867
23869

FILED
MAY 16, 1967
STATE ENGINEER'S OFFICE

23869 23868 23867 23866 23865 23864 23863 23862 23861 under 23860