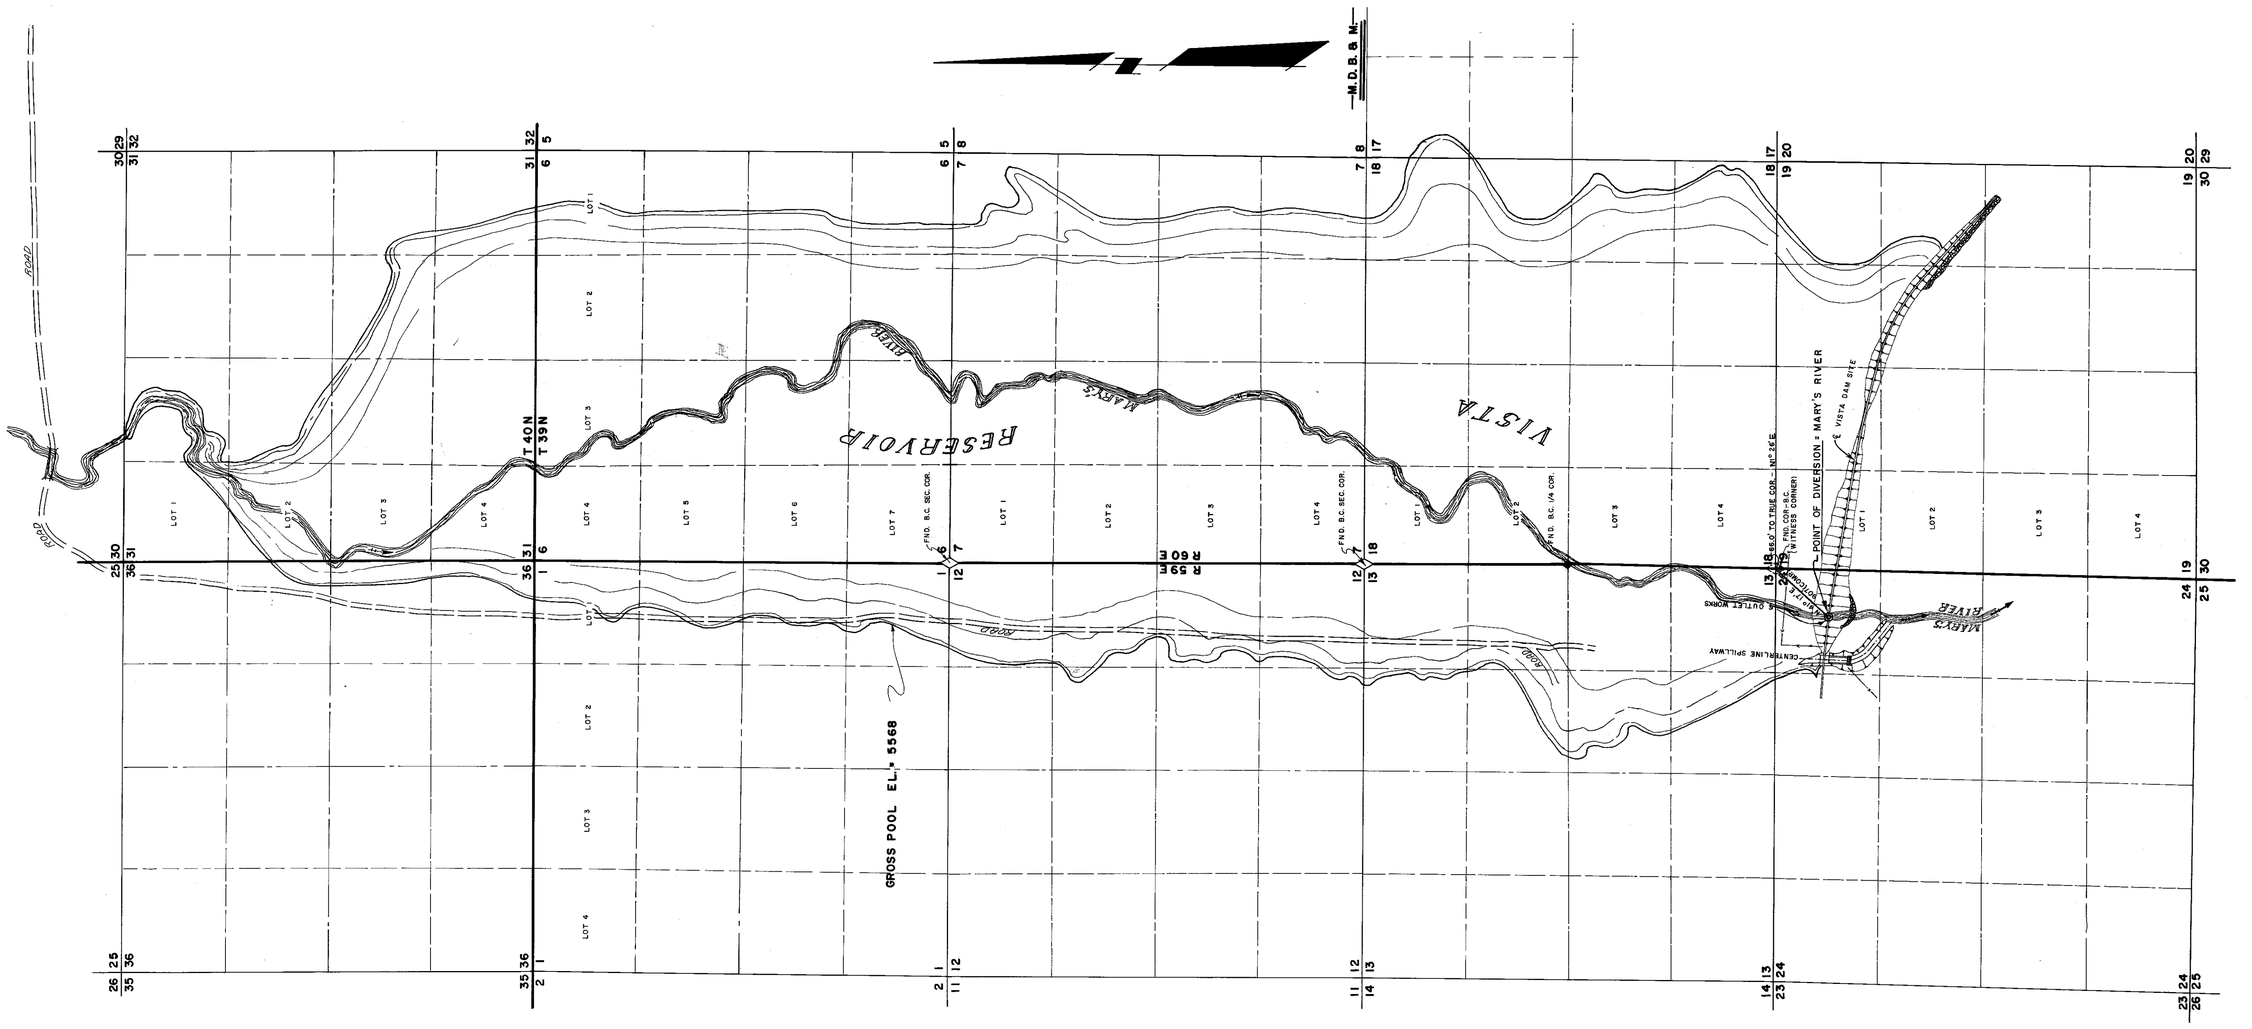

NOTE: ALL SECTION LINES WERE PROJECTED FROM FOUND SECTION CORNERS AND FROM GENERAL LAND OFFICE PLATS.

STATE OF NEVADA }
COUNTY OF ELKO } S.S.

I, **ALAN S. BOYACK**, BEING FIRST DULY SWORN, DEPOSE AND SAY THAT THIS MAP, CONSISTING OF ONE SHEET, HAS BEEN CORRECTLY DRAWN TO THE DESIGNATED SCALE FROM FIELD NOTES OF A SURVEY MADE UNDER MY SUPERVISION AND DIRECTION ON THE 3RD DAY OF APRIL, 1969; THAT IT TRULY AND CORRECTLY REPRESENTS THE PROPOSED LOCATION AND EXTENT OF THE WORKS USED TO DIVERT WATER FROM **MARY'S RIVER** IN **ELKO COUNTY**, BY **ELKO COUNTY FAIR AND RECREATION BOARD**, FOR **STORAGE PURPOSES.** (IRRIGATION AND DOMESTIC USE UNDER SECONDARY PERMITS IN ACCORDANCE WITH N.R.S. 533.440); THAT THE PROPOSED POINT OF DIVERSION, THE APPROXIMATE LOCATION AND SIZE OF THE DIVERTING CHANNEL, ALL RESERVOIRS OR BASINS, THE LOCATION AND NAMES OF ALL OTHER WORKS WHICH WILL CROSS OR CONNECT WITH THE PROPOSED WORKS, AND THE LANDS PROPOSED TO BE SUBMERGED BY THE IMPOUNDED WATERS ARE SHOWN HEREON. THE LANDS TO BE IRRIGATED ARE TO BE DETERMINED BY SECONDARY PERMITS.

REGISTERED LAND SURVEYOR - STATE OF NEVADA
ALAN S. BOYACK
No. 2455

Alan S. Boyack
STATE WATER-RIGHT SURVEYOR # 358

SUBSCRIBED AND SWORN TO BEFORE ME THIS 14TH DAY OF April 1969.

Leora Bernadot
NOTARY PUBLIC IN AND FOR ELKO CO., NEV.

LEORA BERNADOT
Notary Public - State of Nevada
Elko County, Nevada
My Commission Expires May 2, 1970

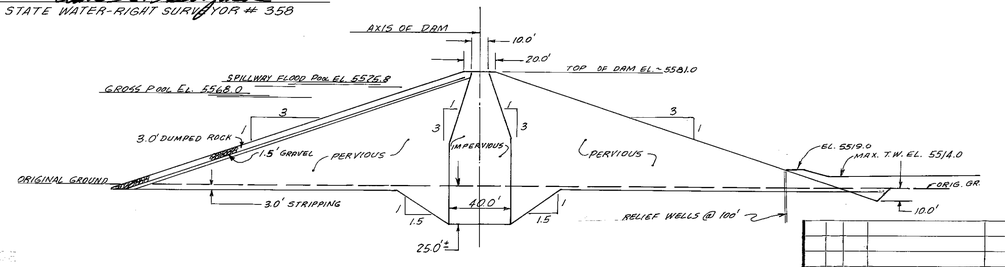

MAXIMUM EMBANKMENT SECTION
SCALE 1" = 50'

FILED
April 21, '69
STATE ENGINEER'S OFFICE

NO.	BY	DATE	DESCRIPTION	CHK'D	APP'D

REVISIONS

DRAWN BY R W | APPROVED BY M C
JOB NO. 297-002 | DATE APRIL- 1969

LEGEND

- SECTION CORNER
- 1/4 SECTION CORNER
- RANGE OR TOWNSHIP LINE
- SECTION LINE
- 1/4 SECTION LINE
- 1/16 SECTION LINE
- RIVER & FLOW DIRECTION
- FENCE LINE

NOTE — ALL TOPOGRAPHY AND GROSS POOL ELEV. TAKEN FROM U.S. ARMY CORPS OF ENGINEERS MAP, FILE HU-24-12 — PLATE IV.

NOTE — BASIS OF BEARING = SOLAR OBSERVATION
ALL INFORMATION PERTAINING TO DAM AND CONSTRUCTION WAS TAKEN FROM U.S. ARMY CORPS OF ENGINEERS MAP FILE NO. HU-1-24-12 PLATE IV.

PROPOSED STORAGE = 50,000 AC FT

0 1000 2000 3000 4000 5000
SCALE 1" = 1000'

MAP
TO ACCOMPANY APPLICATION TO APPROPRIATE WATER FOR
STORAGE
(IRRIGATION AND DOMESTIC USE UNDER SECONDARY PERMITS IN ACCORDANCE WITH N.R.S. 533.440)
BY
ELKO COUNTY FAIR AND RECREATION BOARD
FROM
MARY'S RIVER

CHILTON ENGINEERING
WESTERN PACIFIC BLDG. ELKO, NEVADA

W-69007 | 0

61361 24882