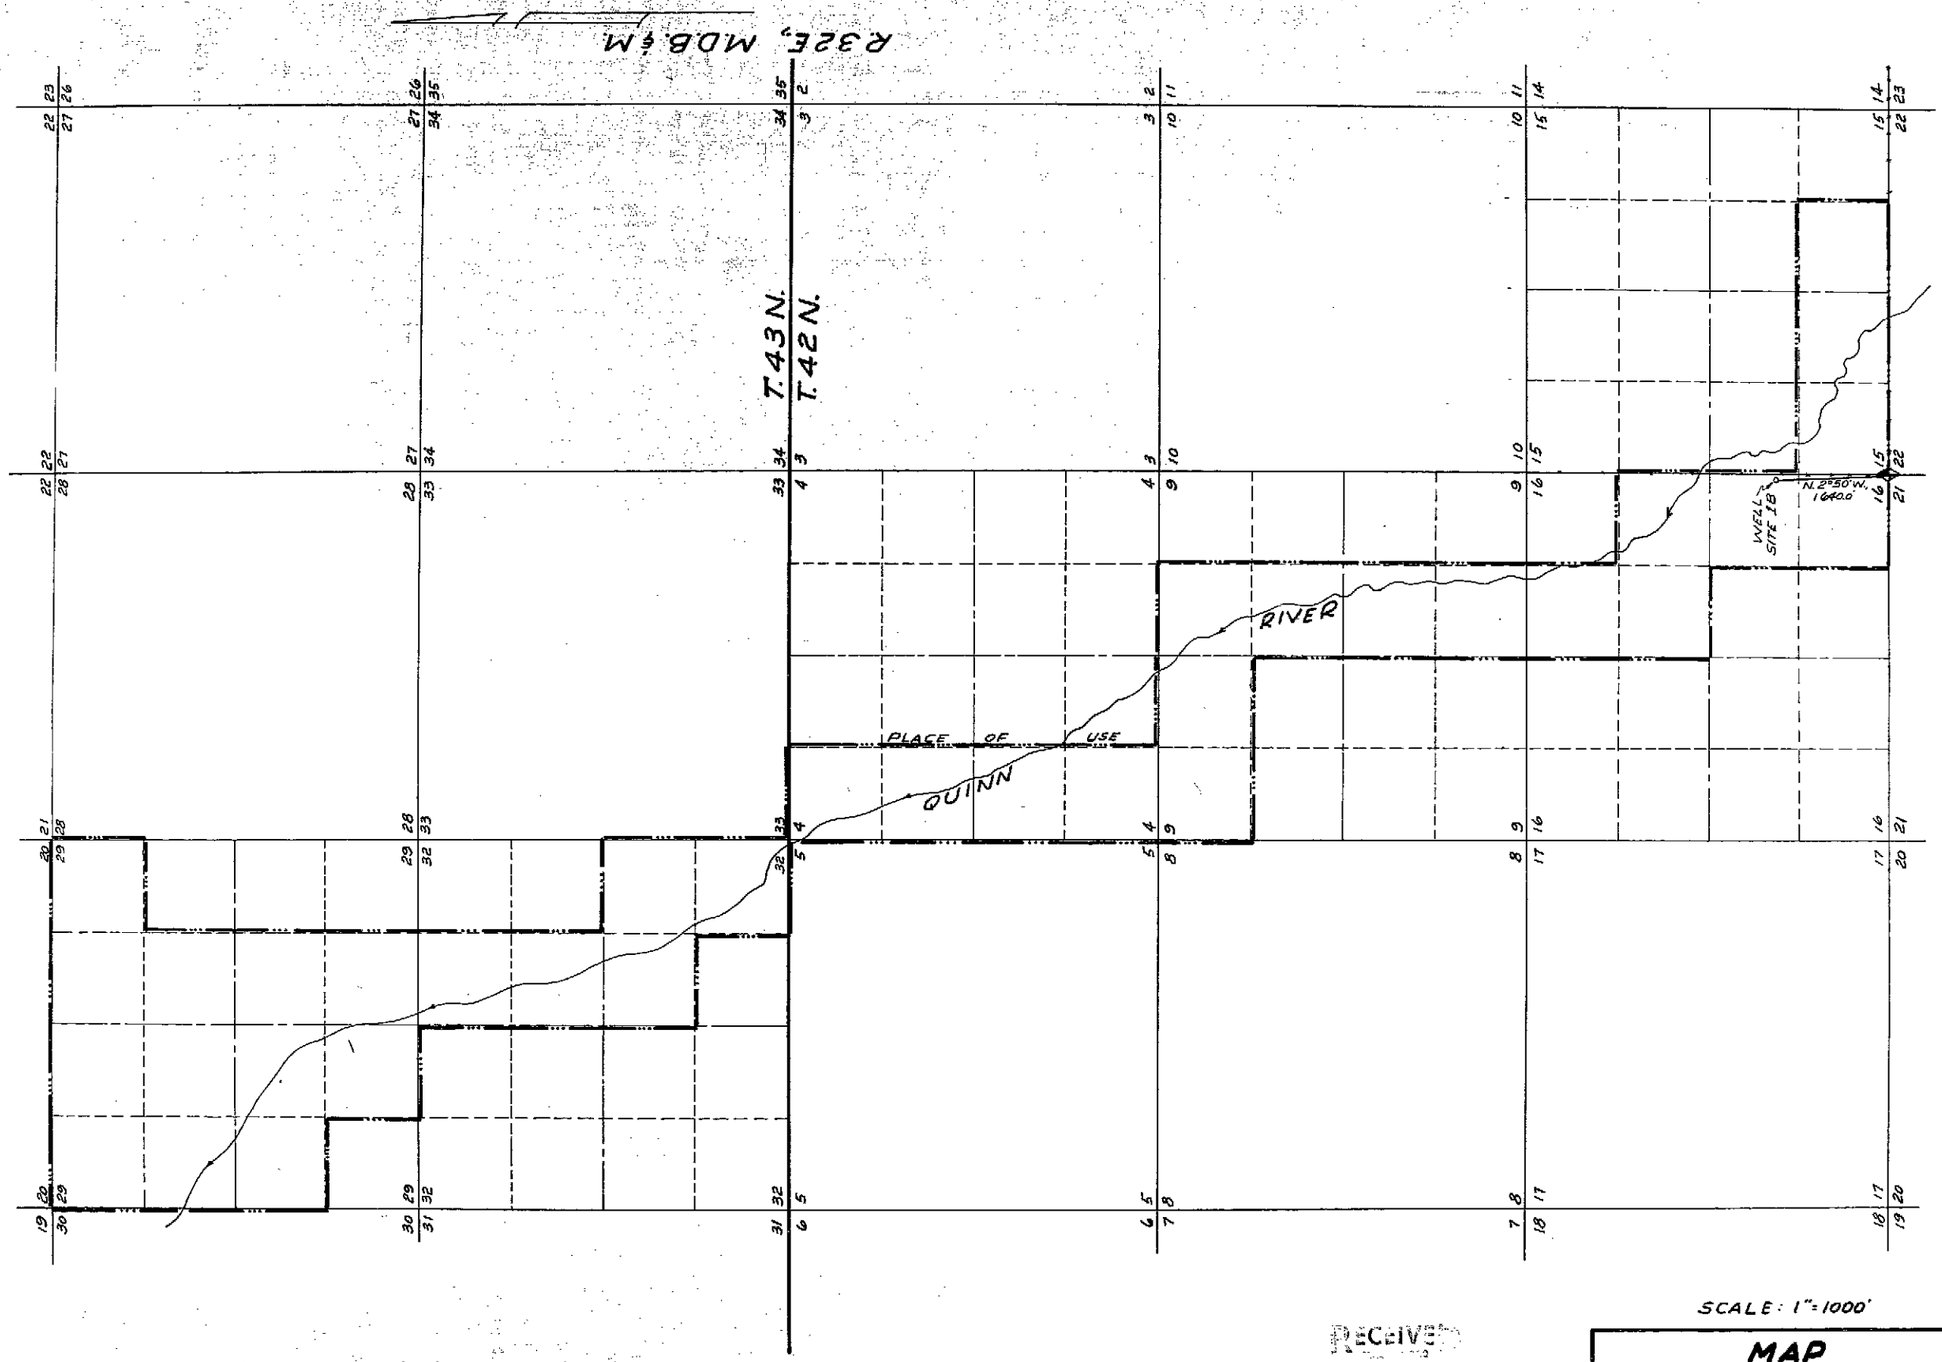

SCALE: 1"=1000'

RECEIVED
STATE ENGINEER

FILED
Feb 7, 1969
STATE ENGINEER'S OFFICE

MAP
TO ACCOMPANY APPLICATION
TO APPROPRIATE WATER

FROM **UNDERGROUND**
BY **C-2 CATTLE Co.**
FOR **IRRIGATION**

24930