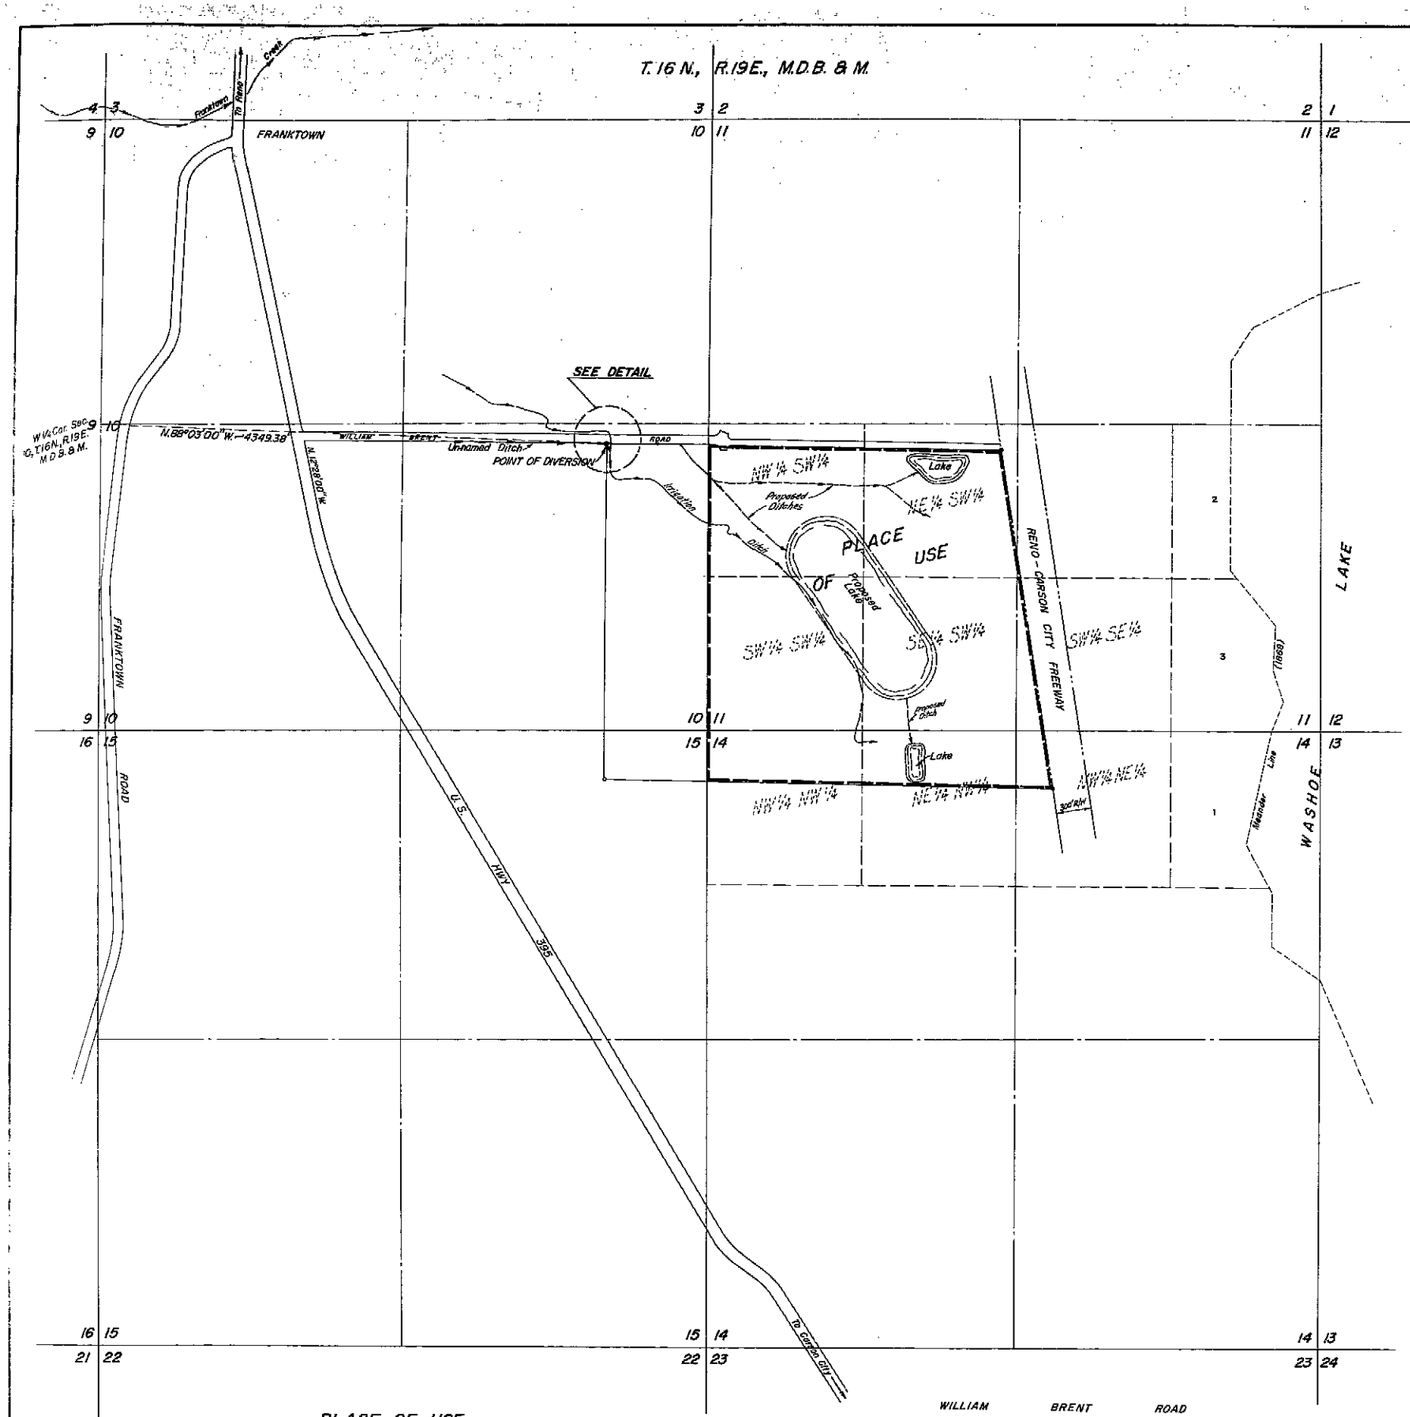

SCALE: 1"=600'

Basis of Bearings: U.S. Hwy 395, i.e., N.12°28'00"W.

STATE OF NEVADA }
COUNTY OF WASHOE } ss

I, Richard W. Arden, being first duly sworn, depose and say that this map, consisting of one sheet, has been correctly drawn to the designated scale from field notes of a survey made by me (or under my supervision and direction), between the 26th day of Feb., 1969, and the 7th day of March, 1969; that it truly and correctly represents the proposed location and extent of the works used to divert water from an un-named ditch in Washoe County, by Mt. Shasta Foundation, Inc. for irrigation purposes. That the proposed point of diversion, the approximate location and size of the diverting channel, all reservoirs or basins, the location and names of all other works which will cross or connect with the proposed works, and the boundary of all lands, showing by 40-acre subdivisions the areas proposed to be irrigated, are fully and correctly designated thereon.

RICHARD W. ARDEN
STATE WATER RIGHT SURVEYOR #307

Subscribed and sworn to before me this 12th day of March, 1969.

Phillip M. Blunington

PHILLIP M. BLUNINGTON
Notary Public - State of Nevada
Washoe County
My Commission Expires June 27, 1971

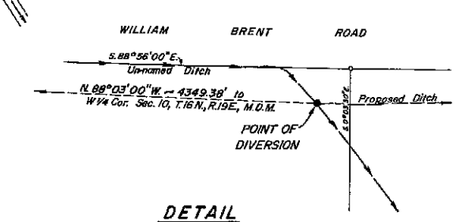

DETAIL
SCALE: 1"=5'

PLACE OF USE

T16N, R19E, M.D.B. & M.

Sec. 11 - SW¼ SW¼ SE¼

Sec. 14 - N½ NW¼ NW¼ NE¼

OFFICE
STATE ENGINEER
1969 MAR 14 PM 2 13

FILED
MAR 14 1969
STATE ENGINEER'S OFFICE

MAP
TO ACCOMPANY APPLICATION
TO APPROPRIATE WATER FOR IRRIGATION
BY MT. SHASTA FOUNDATION, INC.
FROM AN UNNAMED DITCH
IN WASHOE COUNTY, NEVADA

SPROUT ENGINEERS & ASSOCIATES
950 INDUSTRIAL WAY
SPARKS, NEVADA

MARCH 1969
W-4040-0
RWA/LMH

24950