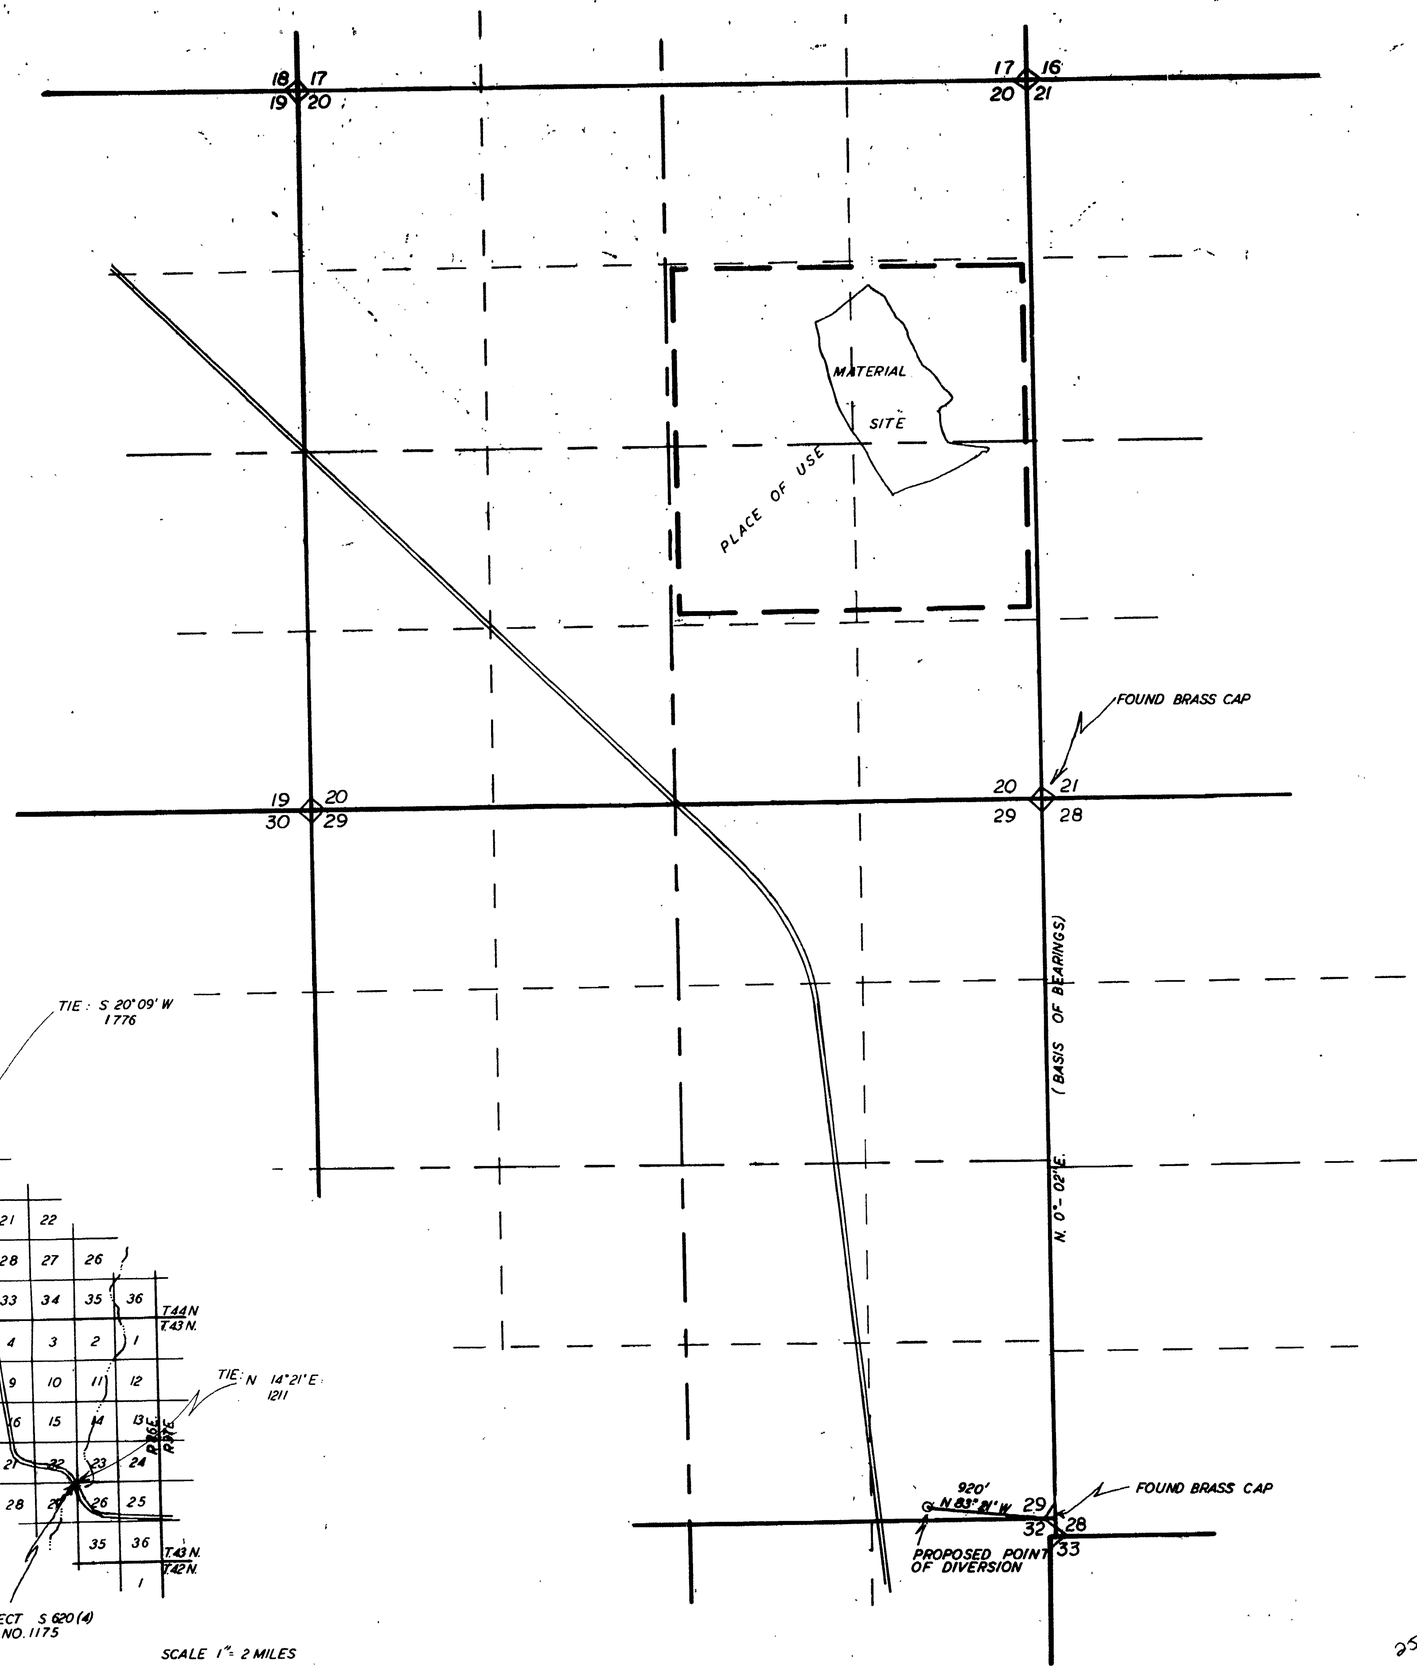

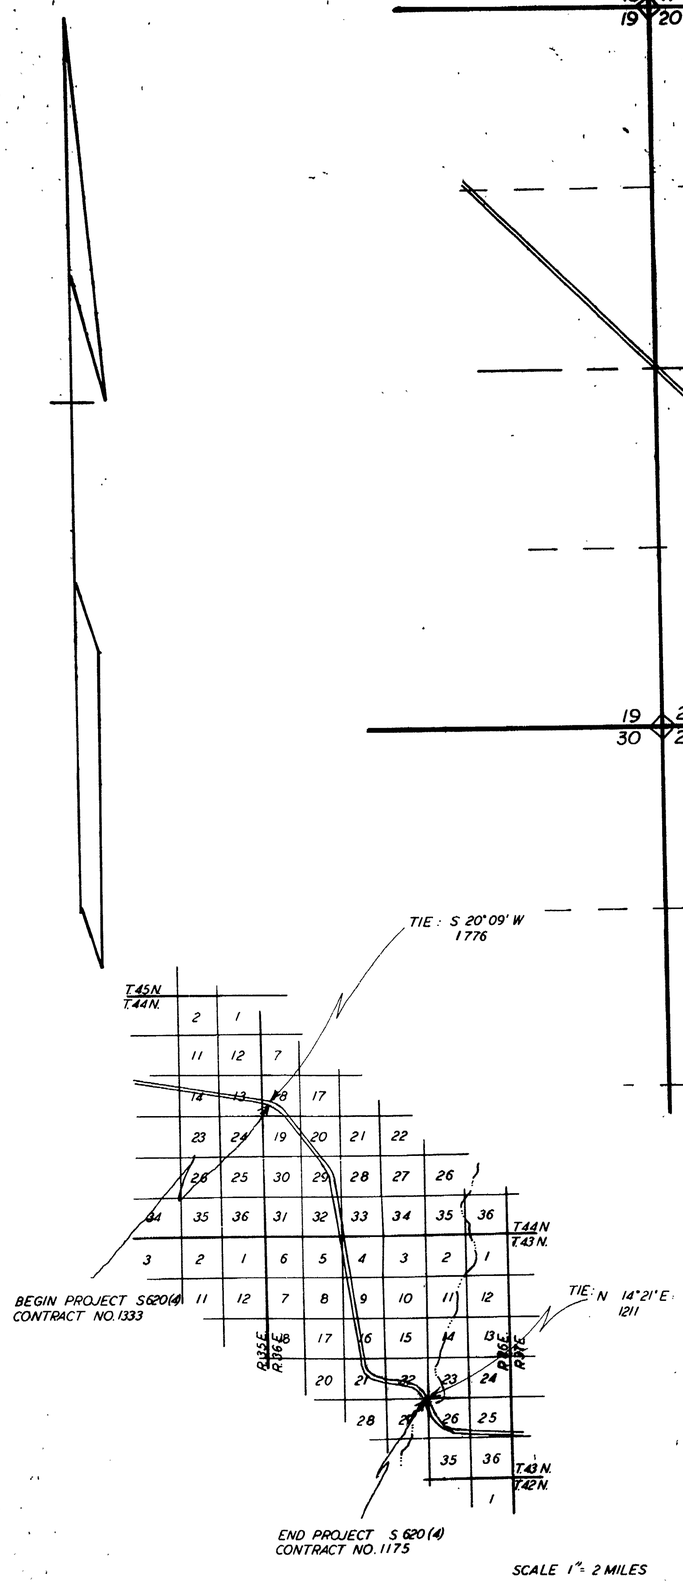

SCALE 1" = 2 MILES

T. 44 N. R. 36 E.

STATE OF NEVADA
COUNTY OF HUMBOLDT

I J.R CALDWELL BEING FIRST DULY SWORN DEPOSE AND SAY THAT THIS MAP HAS BEEN CORRECTLY DRAWN TO THE DESIGNATED SCALE FROM NOTES OF A SURVEY MADE BY ME OR UNDER MY SUPERVISION AND DIRECTION BETWEEN THE 12TH AND 13TH DAYS OF JANUARY 1971 THAT IT TRULY AND CORRECTLY REPRESENTS THE PROPOSED LOCATION AND EXTENT OF THE WORKS USED TO DIVERT WATER FROM UNDERGROUND IN HUMBOLDT COUNTY BY HAROLD HOLMES FOR HIGHWAY CONSTRUCTION PURPOSES. THAT THE PROPOSED POINT THE APPROXIMATE LOCATION AND SIZE OF THE DIVERTING CHANNEL ALL RESERVOIRS OR BASINS THE LOCATION AND NAMES OF ALL OTHER WORKS WHICH WILL CROSS OR CONNECT WITH THE PROPOSED WORKS ARE CORRECTLY SHOWN AND DESIGNATED HEREON.

J.R. Caldwell
State Water Right Surveyor

SUBSCRIBED AND SWORN TO BEFORE ME THIS 14th DAY OF JANUARY 1971.

James A. Callahan

JAMES A. CALLAHAN

SCALE 1" = 600'

600 0 600 1200 1800 2400

25825

OFFICE
STATE ENGINEER
1971 JAN 15 AM 10 28

FILED
JAN 15 1971
STATE ENGINEER'S OFFICE

MAP
TO ACCOMPANY APPLICATION TO APPROPRIATE WATER

FOR HIGHWAY CONSTRUCTION
BY HAROLD HOLMES
FROM UNDERGROUND
IN HUMBOLDT COUNTY, NEVADA

25825