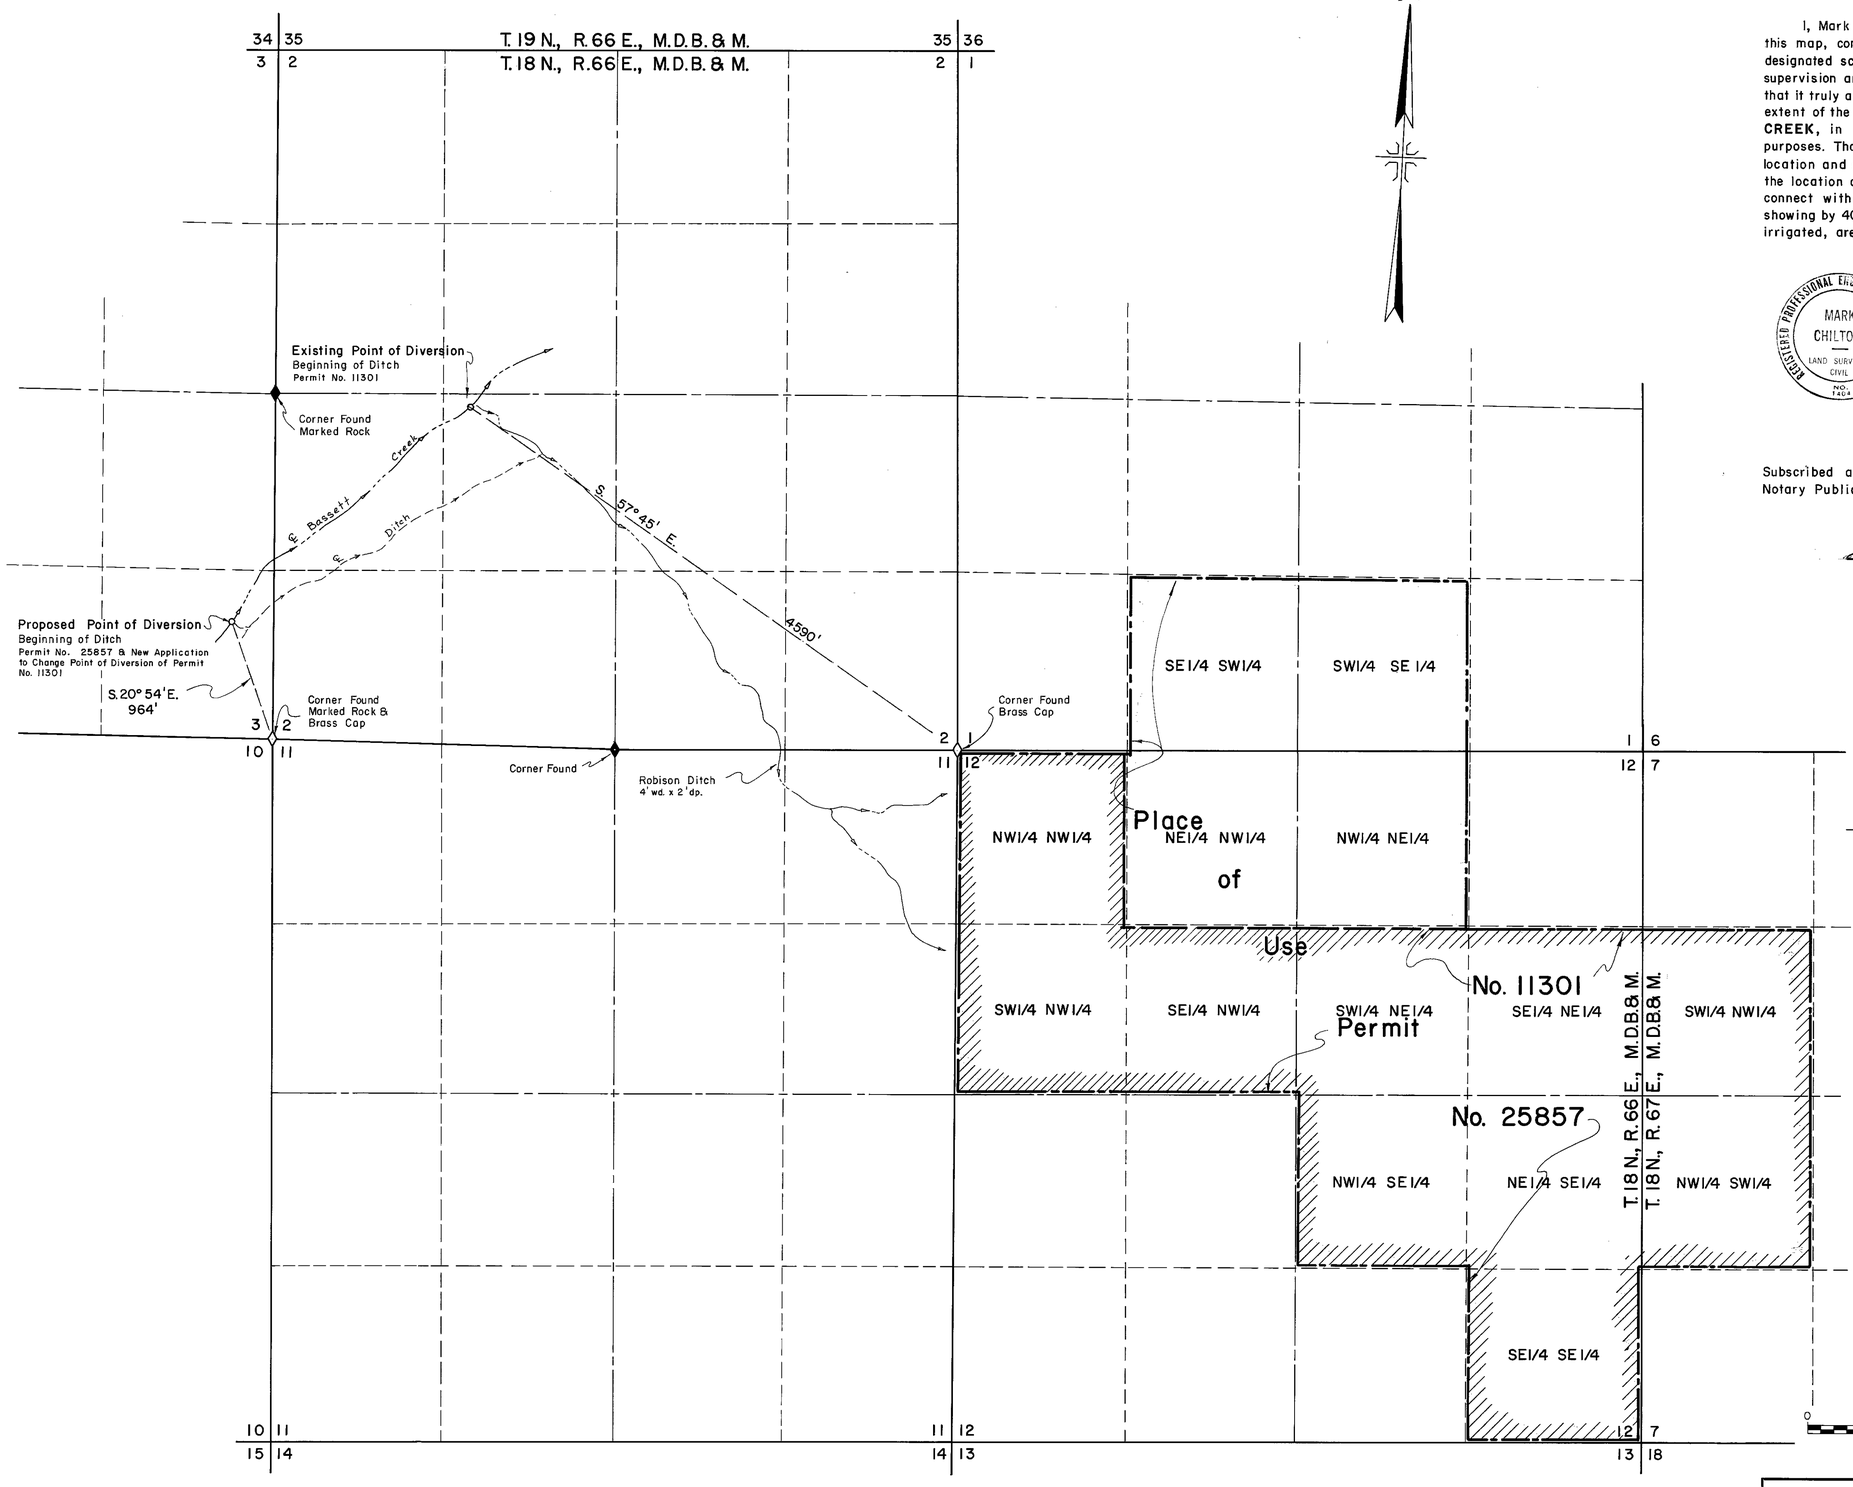

State of Nevada,
County of Elko } S.S.

I, Mark Chilton, being first duly sworn, depose and say that this map, consisting of one sheet, has been correctly drawn to the designated scale from field notes of a survey made under my supervision and direction, on the 10 th. day of December, 1970; that it truly and correctly represents the proposed location and extent of the works used to divert water from **BASSETT CREEK,** in **ELKO COUNTY,** by **B.H. ROBISON** for Irrigation purposes. That the proposed point of diversion, the approximate location and size of the diverting channel, all reservoirs or basins, the location and names of all other works which will cross or connect with the proposed works, and the boundary of all lands, showing by 40-acre subdivisions the areas proposed to be irrigated, are fully and correctly designated thereon.

REGISTERED PROFESSIONAL ENGINEER - STATE OF NEVADA
MARK CHILTON
LAND SURVEYOR
CIVIL
NO. 1404

Mark Chilton
State Water Rights Surveyor No. 278

Subscribed and sworn to before me this 17th day of December, 1970.
Notary Public in and for Elko County, Nevada.

Leora Bernadet

Leora Bernadet
Notary Public State of Nevada
ELKO COUNTY, NEVADA
Commission Expires May 2 1974

Proposed Place of Use

Permit No. 11301 - W1/2 NW1/4, SE1/4 NW1/4, S1/2 NE1/4, N1/2 SE1/4, SE1/4 SE1/4 SEC. 12, T. 18 N., R. 66 E., M.D.B. & M., SW1/4 NW1/4, NW1/4 SW1/4 SEC. 7, T. 18 N., R. 67 E., M.D.B. & M.

Permit No. 25857 - SE1/4 SW1/4, SW1/4 SE1/4 SEC. 1, T. 18 N., R. 66 E., M.D.B. & M., NW1/4, W1/2 NE1/4, SE1/4 NE1/4, N1/2 SE1/4, SE1/4 SE1/4 SEC. 12, T. 18 N., R. 66 E., M.D.B. & M., SW1/4 NW1/4, NW1/4 SW1/4 SEC. 7, T. 18 N., R. 67 E., M.D.B. & M.

0 600 1200 1800 2400 3000
Scale 1" = 600'

FILED
DEC 21 1970
STATE ENGINEER'S OFFICE

25857
896

NO.	BY	DATE	DESCRIPTION	CHK'D	APP'D
			REVISIONS		

DRAWN BY D. L. J. | APPROVED BY M. C.
JOB NO. 254-00 | DATE DECEMBER, 1970

MAP

TO ACCOMPANY APPLICATION TO CHANGE POINT OF DIVERSION, & PLACE OF USE OF PERMIT NO. 11301 &
TO ACCOMPANY APPLICATION TO APPROPRIATE WATER
FOR IRRIGATION PURPOSES
BY B. H. ROBISON
FROM BASSETT CREEK

CHILTON ENGINEERING
421 COURT STREET ELKO, NEVADA

W70033 | 0

79499 25896 25857