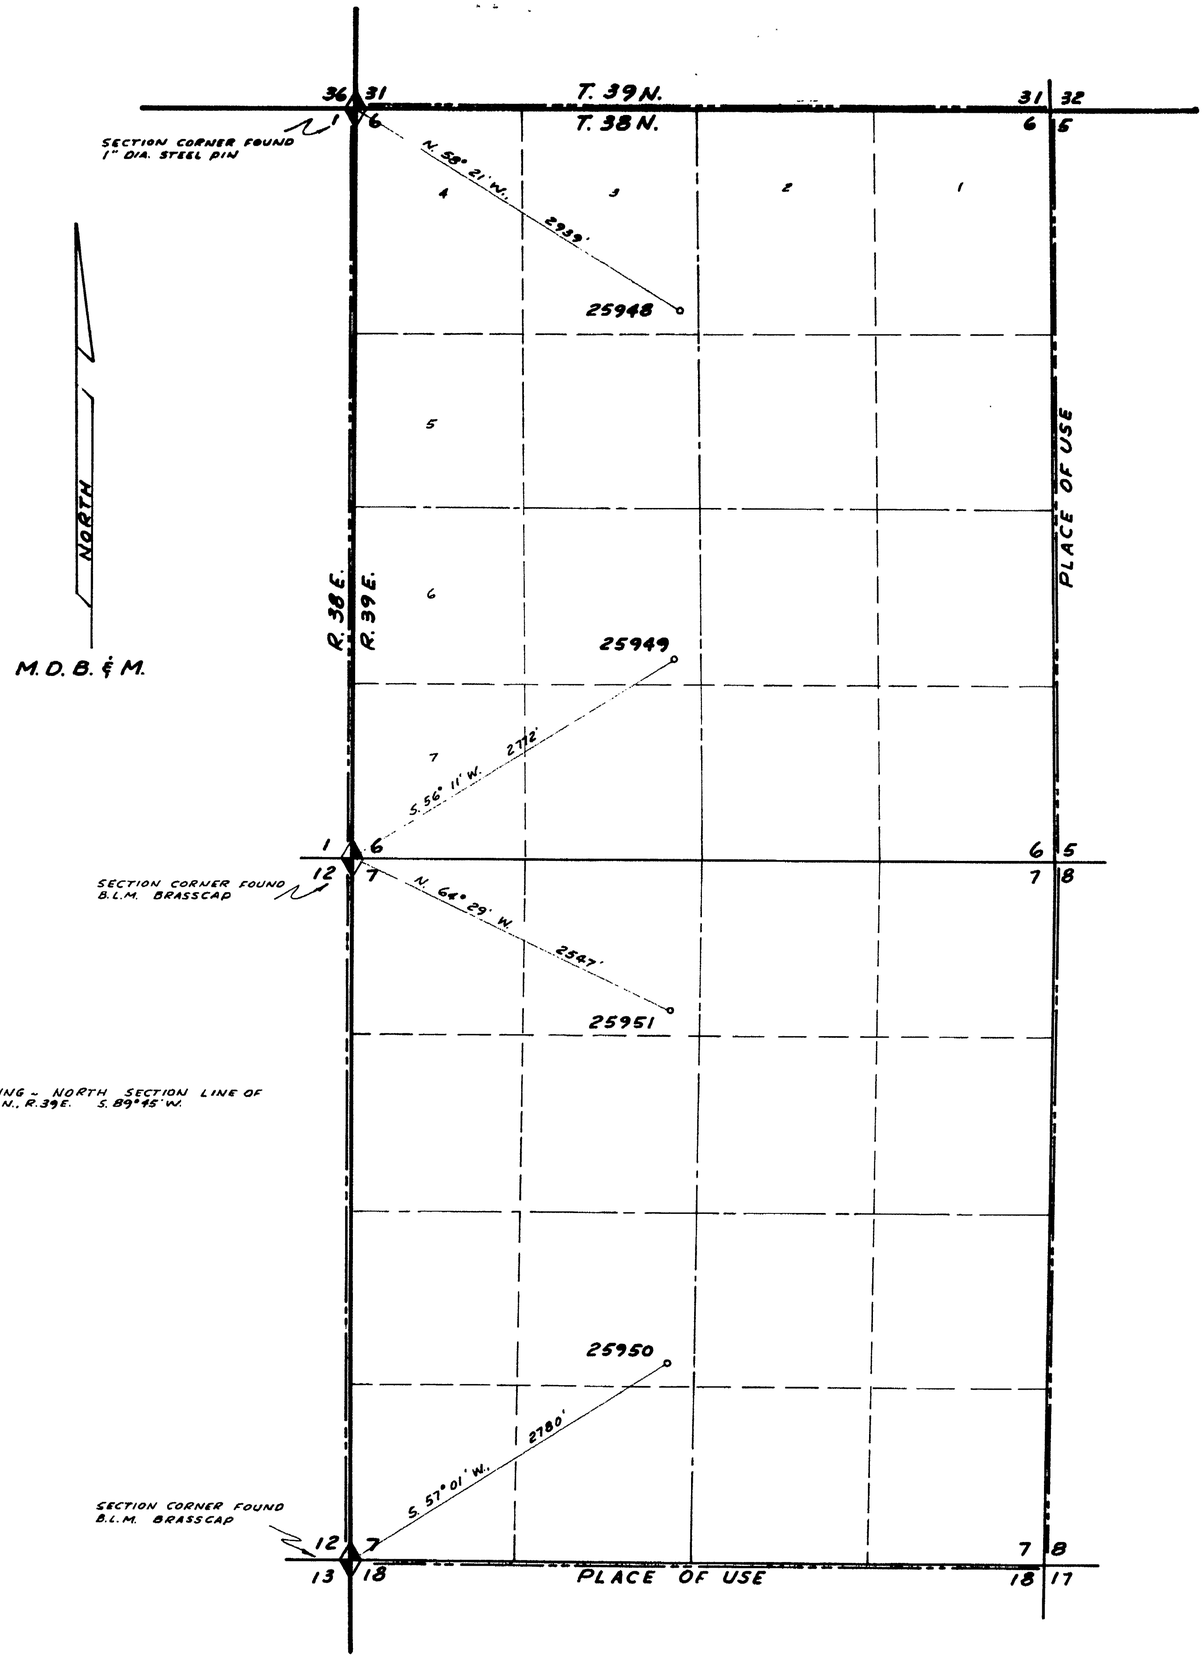

NOTE: BASIS OF BEARING ~ NORTH SECTION LINE OF SECTION 30, T. 39N., R. 39E. S. 89°45' W.

NOTE: ALL LAND TO BE IRRIGATED WITH SPRINKLER SYSTEM.

STATE OF NEVADA }
COUNTY OF ELKO } S.S.

I, CHARLES C. ARMUTH, JR., BEING FIRST DULY SWORN, DEPOSE AND SAY THAT THIS MAP, CONSISTING OF 3 SHEETS, NUMBERED FROM 1 TO 3, INCLUSIVE, HAVE BEEN CORRECTLY DRAWN FROM FIELD NOTES TO THE DESIGNATED SCALE OF A SURVEY MADE BY ME, BETWEEN THE 15TH DAY OF MARCH, 1971, AND THE 20TH DAY OF APRIL, 1971; THAT IT TRULY AND CORRECTLY REPRESENTS THE PROPOSED LOCATION AND EXTENT OF THE WORKS USED TO DIVERT WATER FROM **UNDERGROUND**, IN **HUMBOLDT COUNTY**, BY **HUMBOLDT FARMS, INC.** FOR **IRRIGATION** AND **DOMESTIC** PURPOSES. THAT THE PROPOSED POINTS OF DIVERSION, THE APPROXIMATE LOCATION AND SIZE OF THE DIVERTING CHANNEL, ALL RESERVOIRS OR BASINS, THE LOCATION AND NAMES OF ALL WORKS OR STREAMS WHICH WILL CROSS OR CONNECT WITH THE PROPOSED WORKS, AND THE BOUNDARY OF ALL LANDS, SHOWING BY 40-ACRE SUBDIVISIONS, THE EXTENT OF ALL LAND TO BE IRRIGATED, ARE FULLY AND CORRECTLY DESIGNATED THEREON.

Charles C. Armuth Jr.
STATE WATER RIGHT SURVEYOR

SUBSCRIBED AND SWORN TO BEFORE ME THIS 29TH DAY OF APRIL, 1971.

Frances B. Ford
NOTARY PUBLIC IN AND FOR ELKO COUNTY, NEVADA

FRANCES B. FORD
NOTARY PUBLIC
STATE OF NEVADA
ELKO COUNTY
My Commission Expires Sept. 27, 1974

600 0 600 1200 1800 2400 3000
SCALE: 1" = 600'

FILED
APR 30 1971
STATE ENGINEER'S OFFICE

MAP TO ACCOMPANY APPLICATION
TO APPROPRIATE WATER
FROM UNDERGROUND
FOR IRRIGATION & DOMESTIC
BY
HUMBOLDT FARMS, INC.

25940

25951 25950 25949 25948

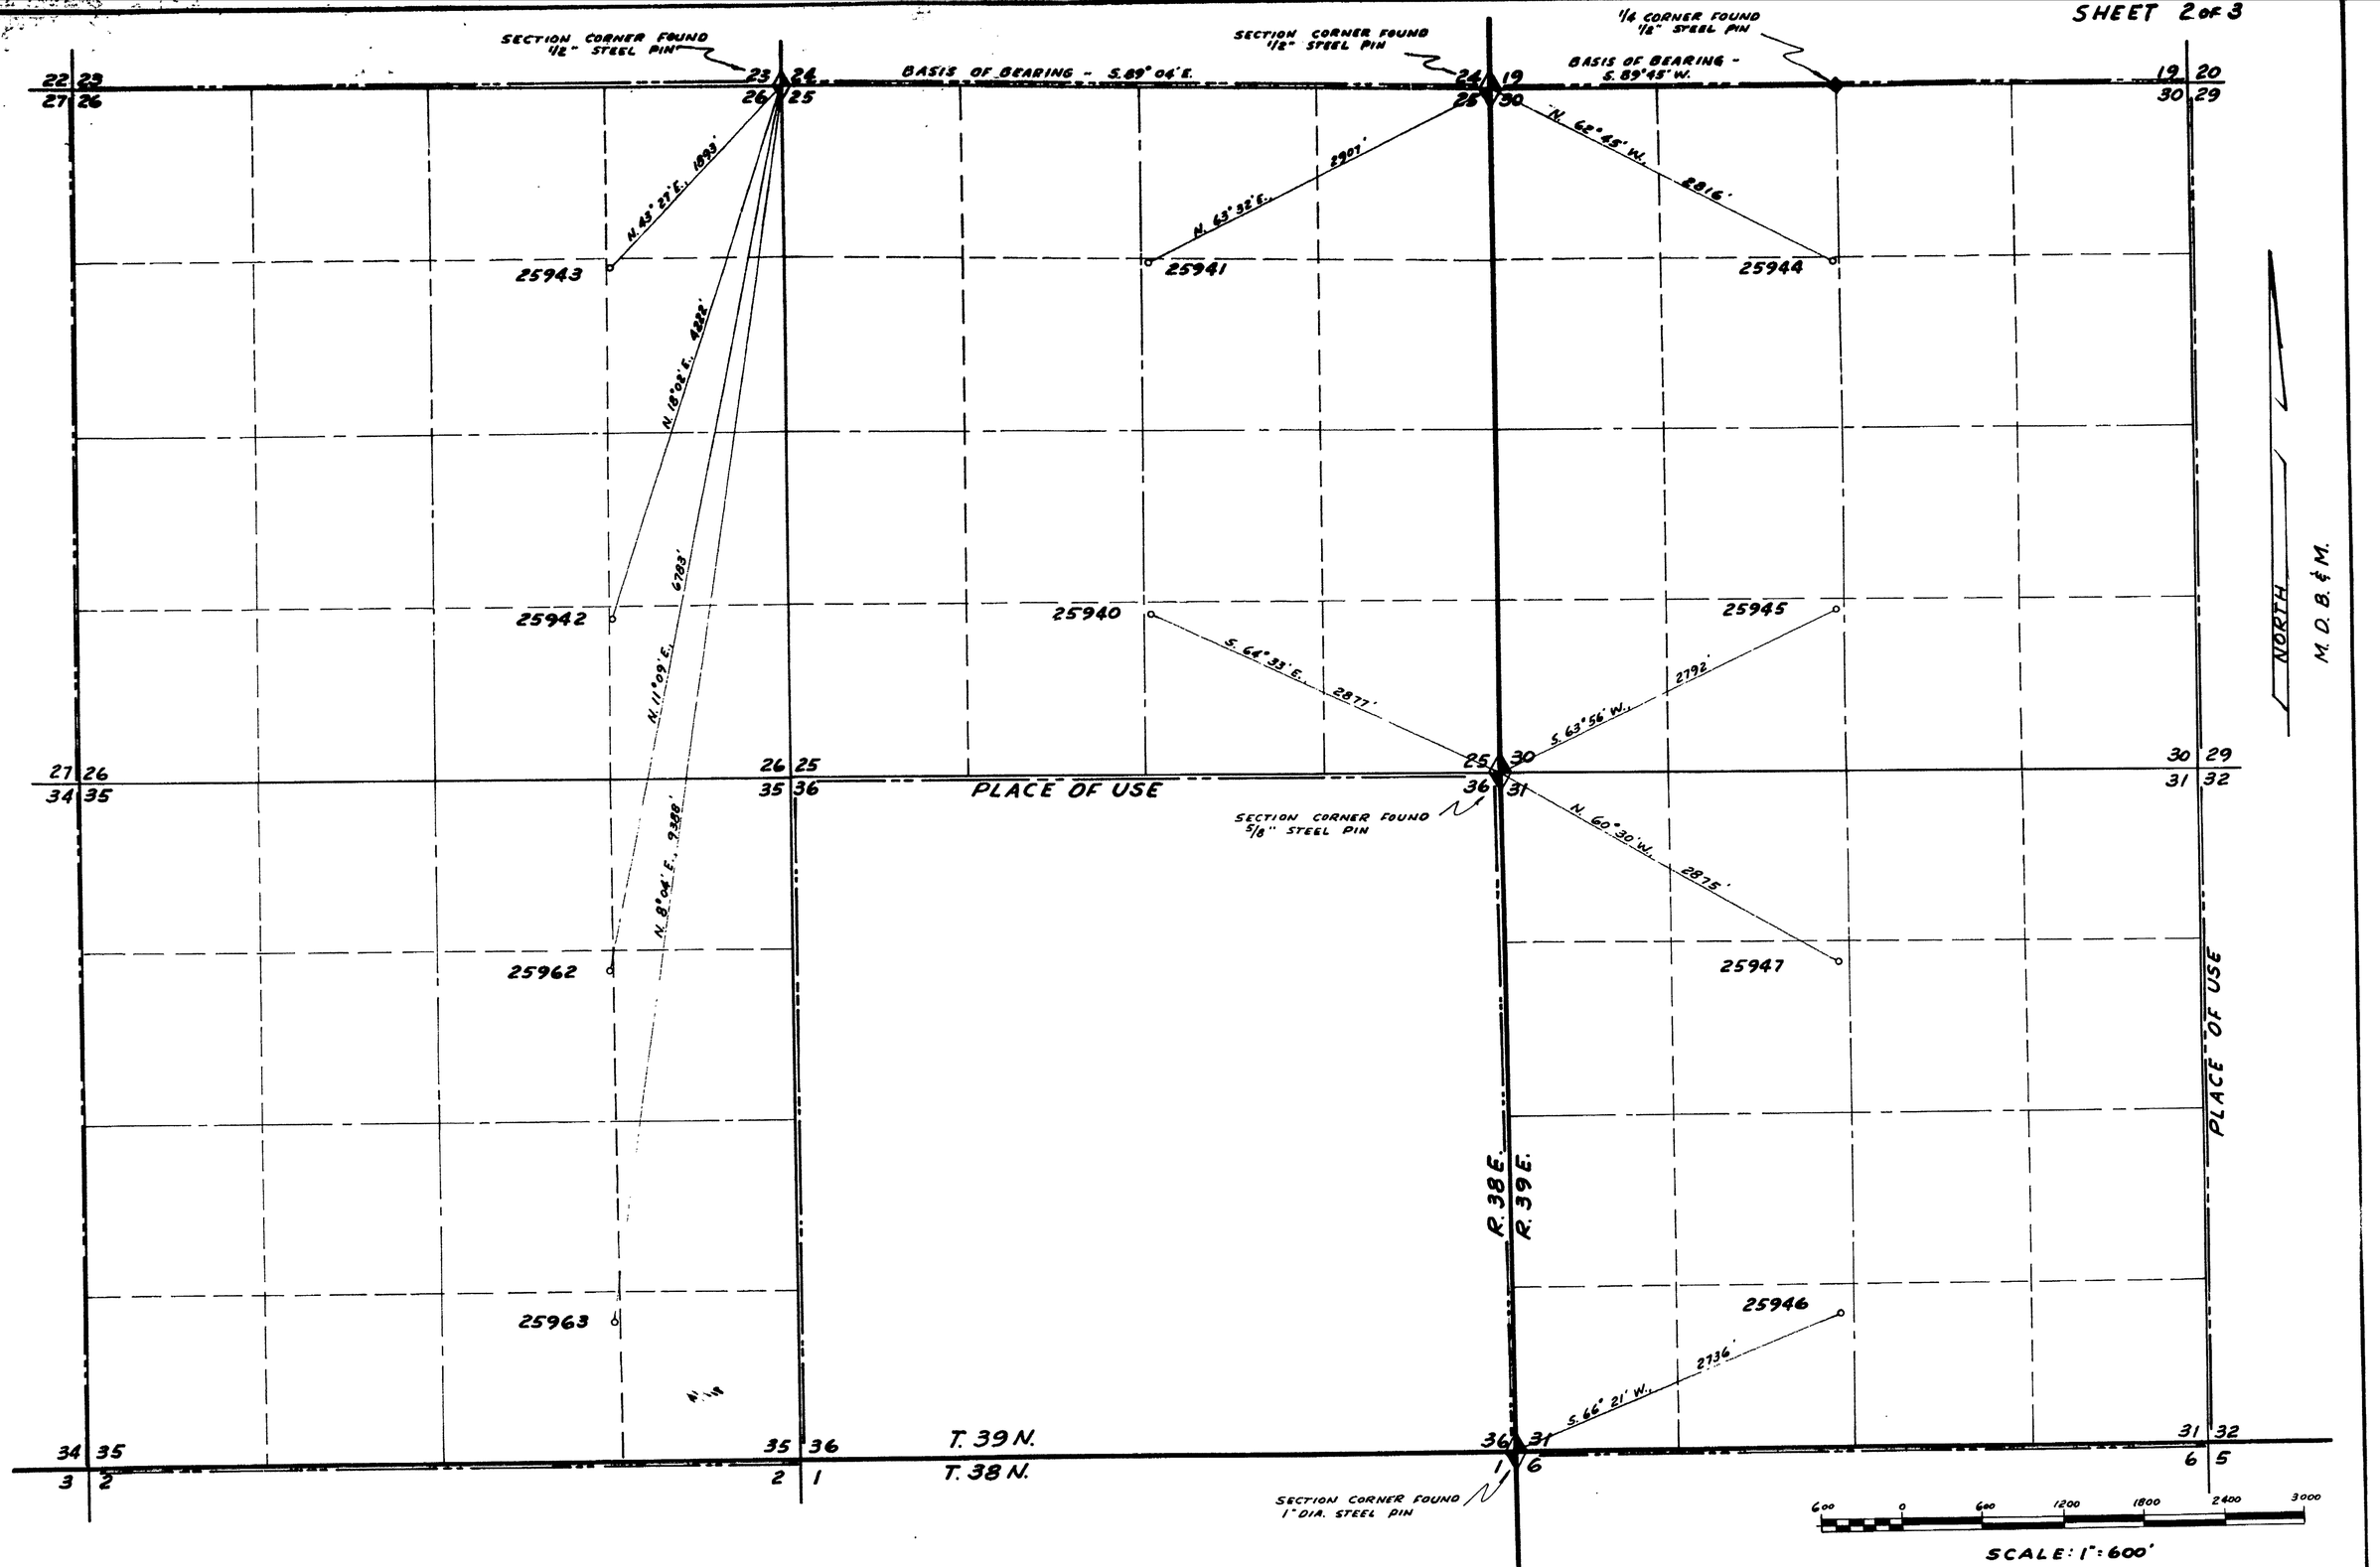

FILED
APR 30 1971
STATE ENGINEER'S OFFICE

MAP TO ACCOMPANY APPLICATION
TO APPROPRIATE WATER
FROM UNDERGROUND
FOR IRRIGATION & DOMESTIC
BY
HUMBOLDT FARMS, INC.

NOTE: ALL LAND TO BE WITH SPRINKLER SYSTEM.

~~25963~~ ~~25962~~ ~~25947~~ ~~25946~~ ~~25945~~ ~~25944~~ 25943 25942 25941 File under 25940

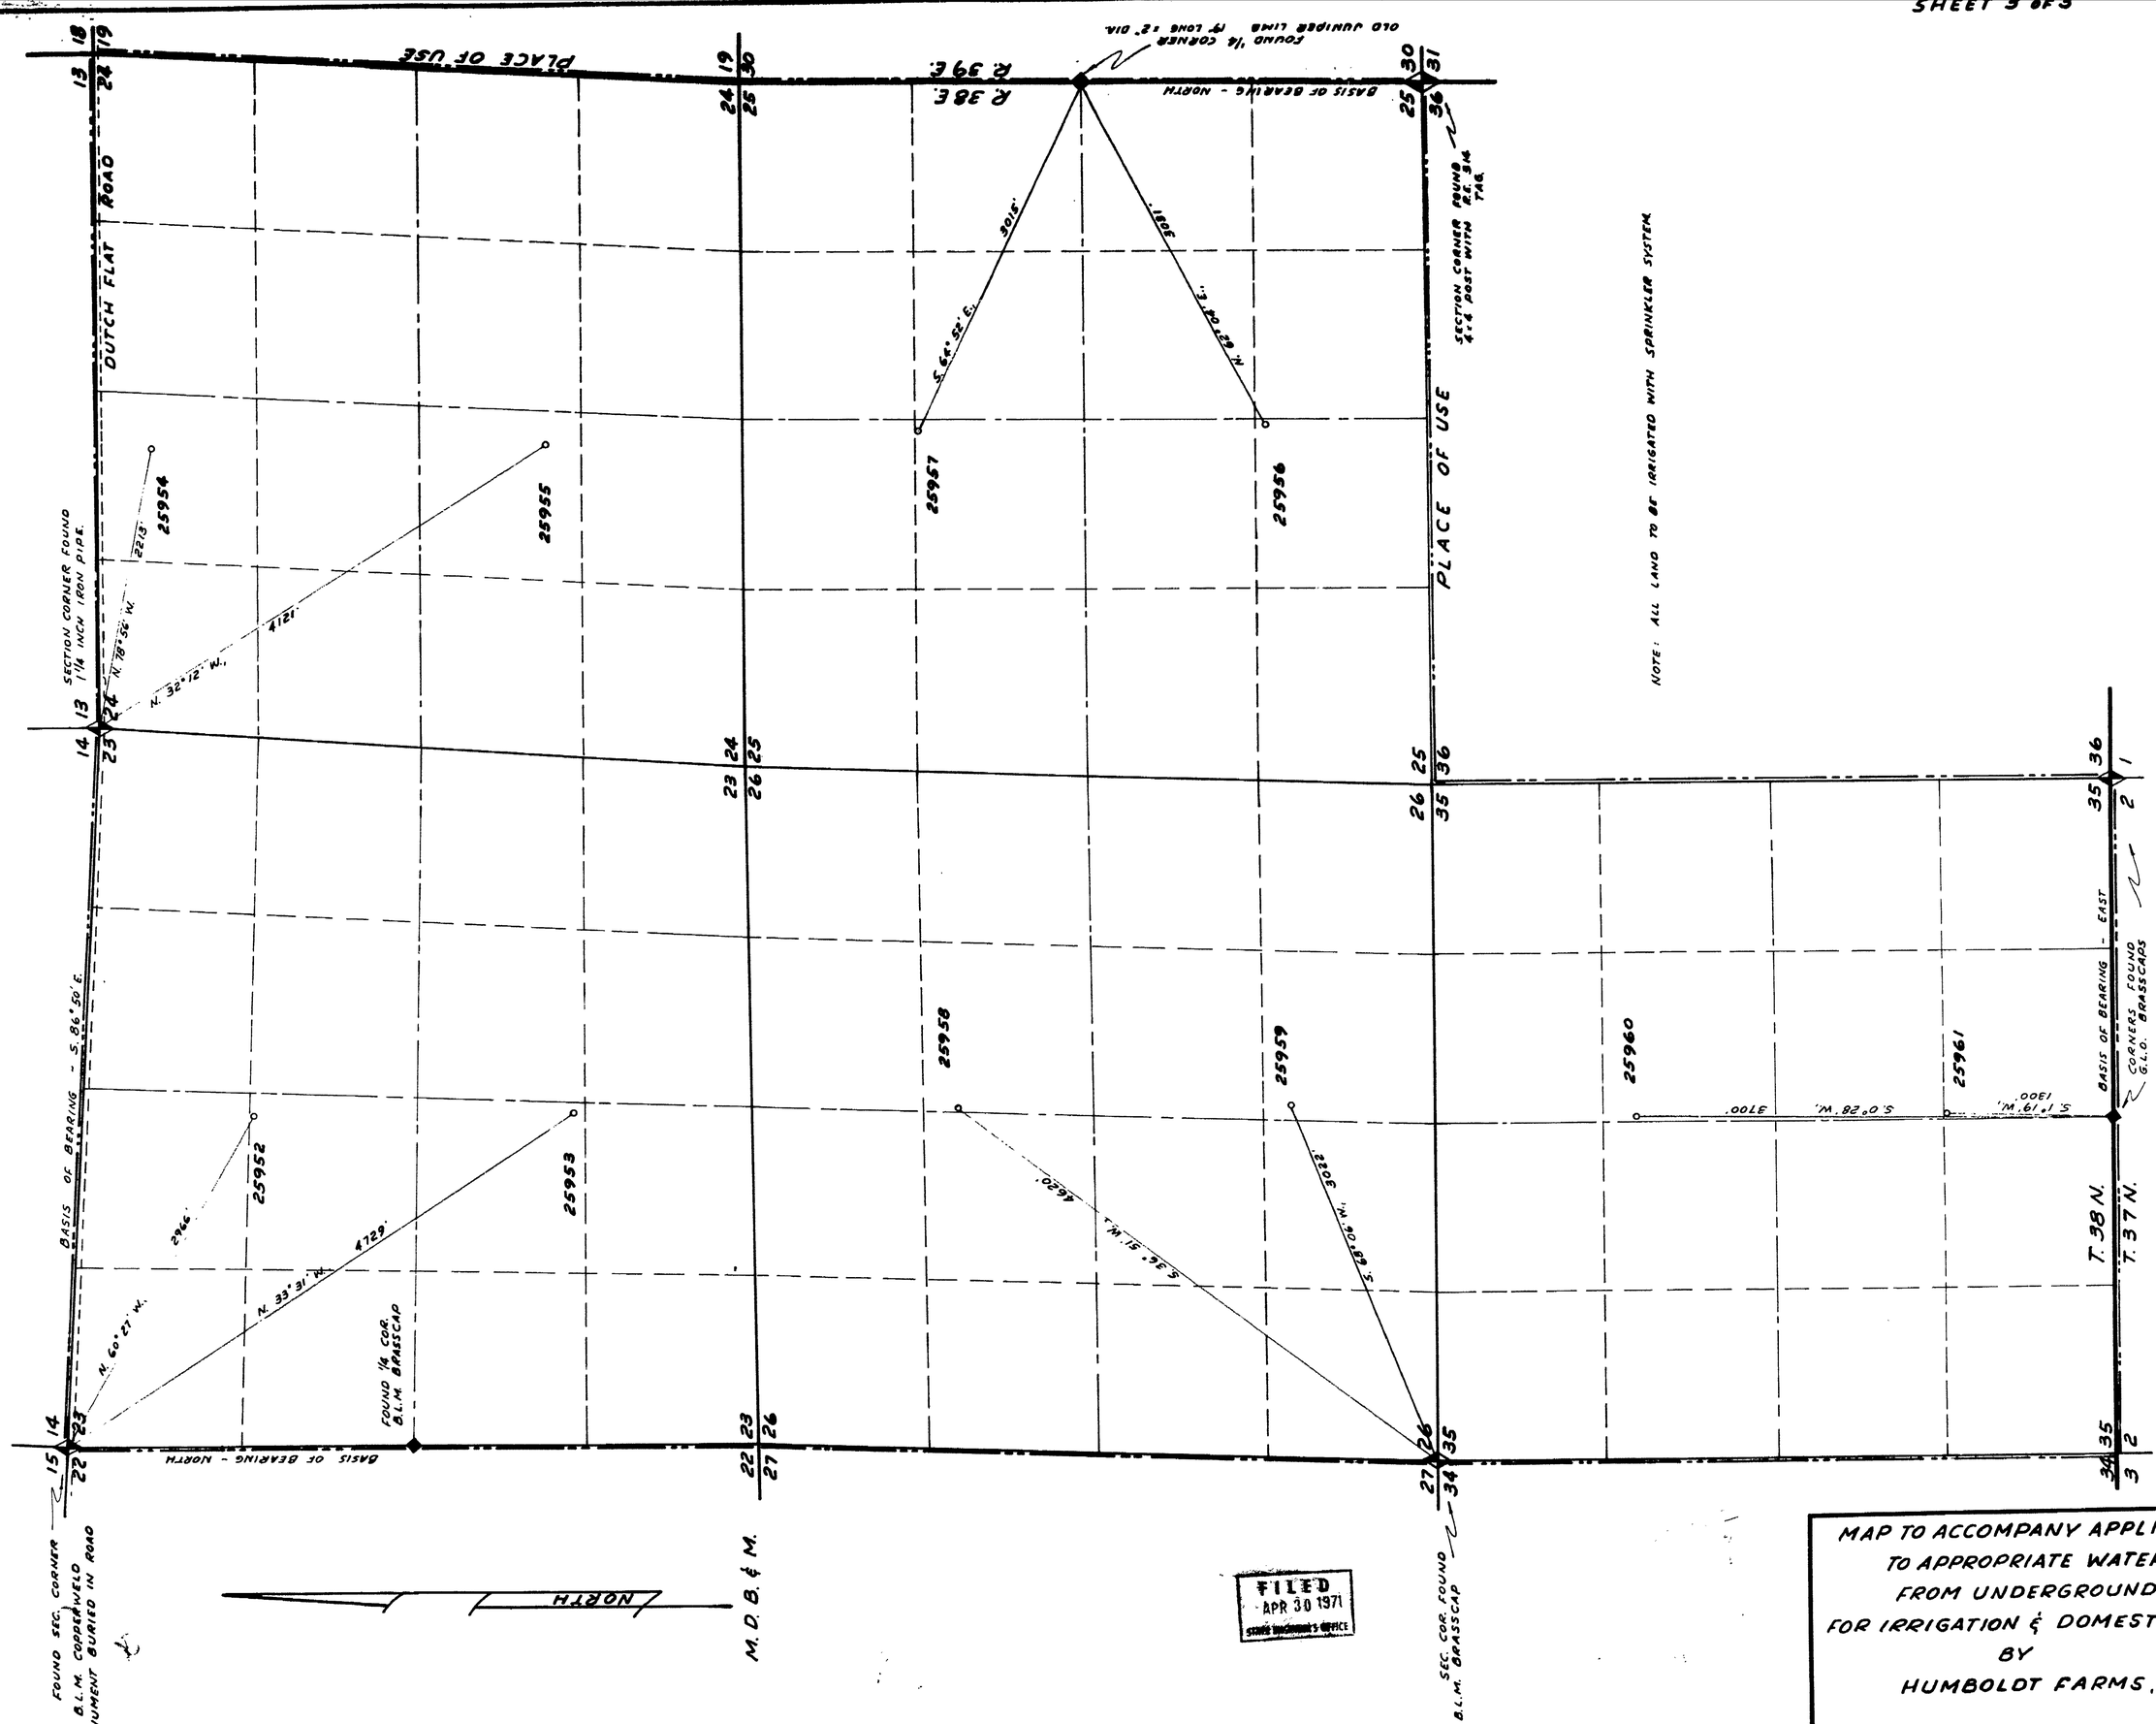

MAP TO ACCOMPANY APPLICATION
TO APPROPRIATE WATER
FROM UNDERGROUND
FOR IRRIGATION & DOMESTIC
BY
HUMBOLDT FARMS, INC.

FILED
APR 30 1971
STATE ENGINEER'S OFFICE

25961 25960 25959 25958 25957 25956 25955 25954 25953 25952

File under

25940