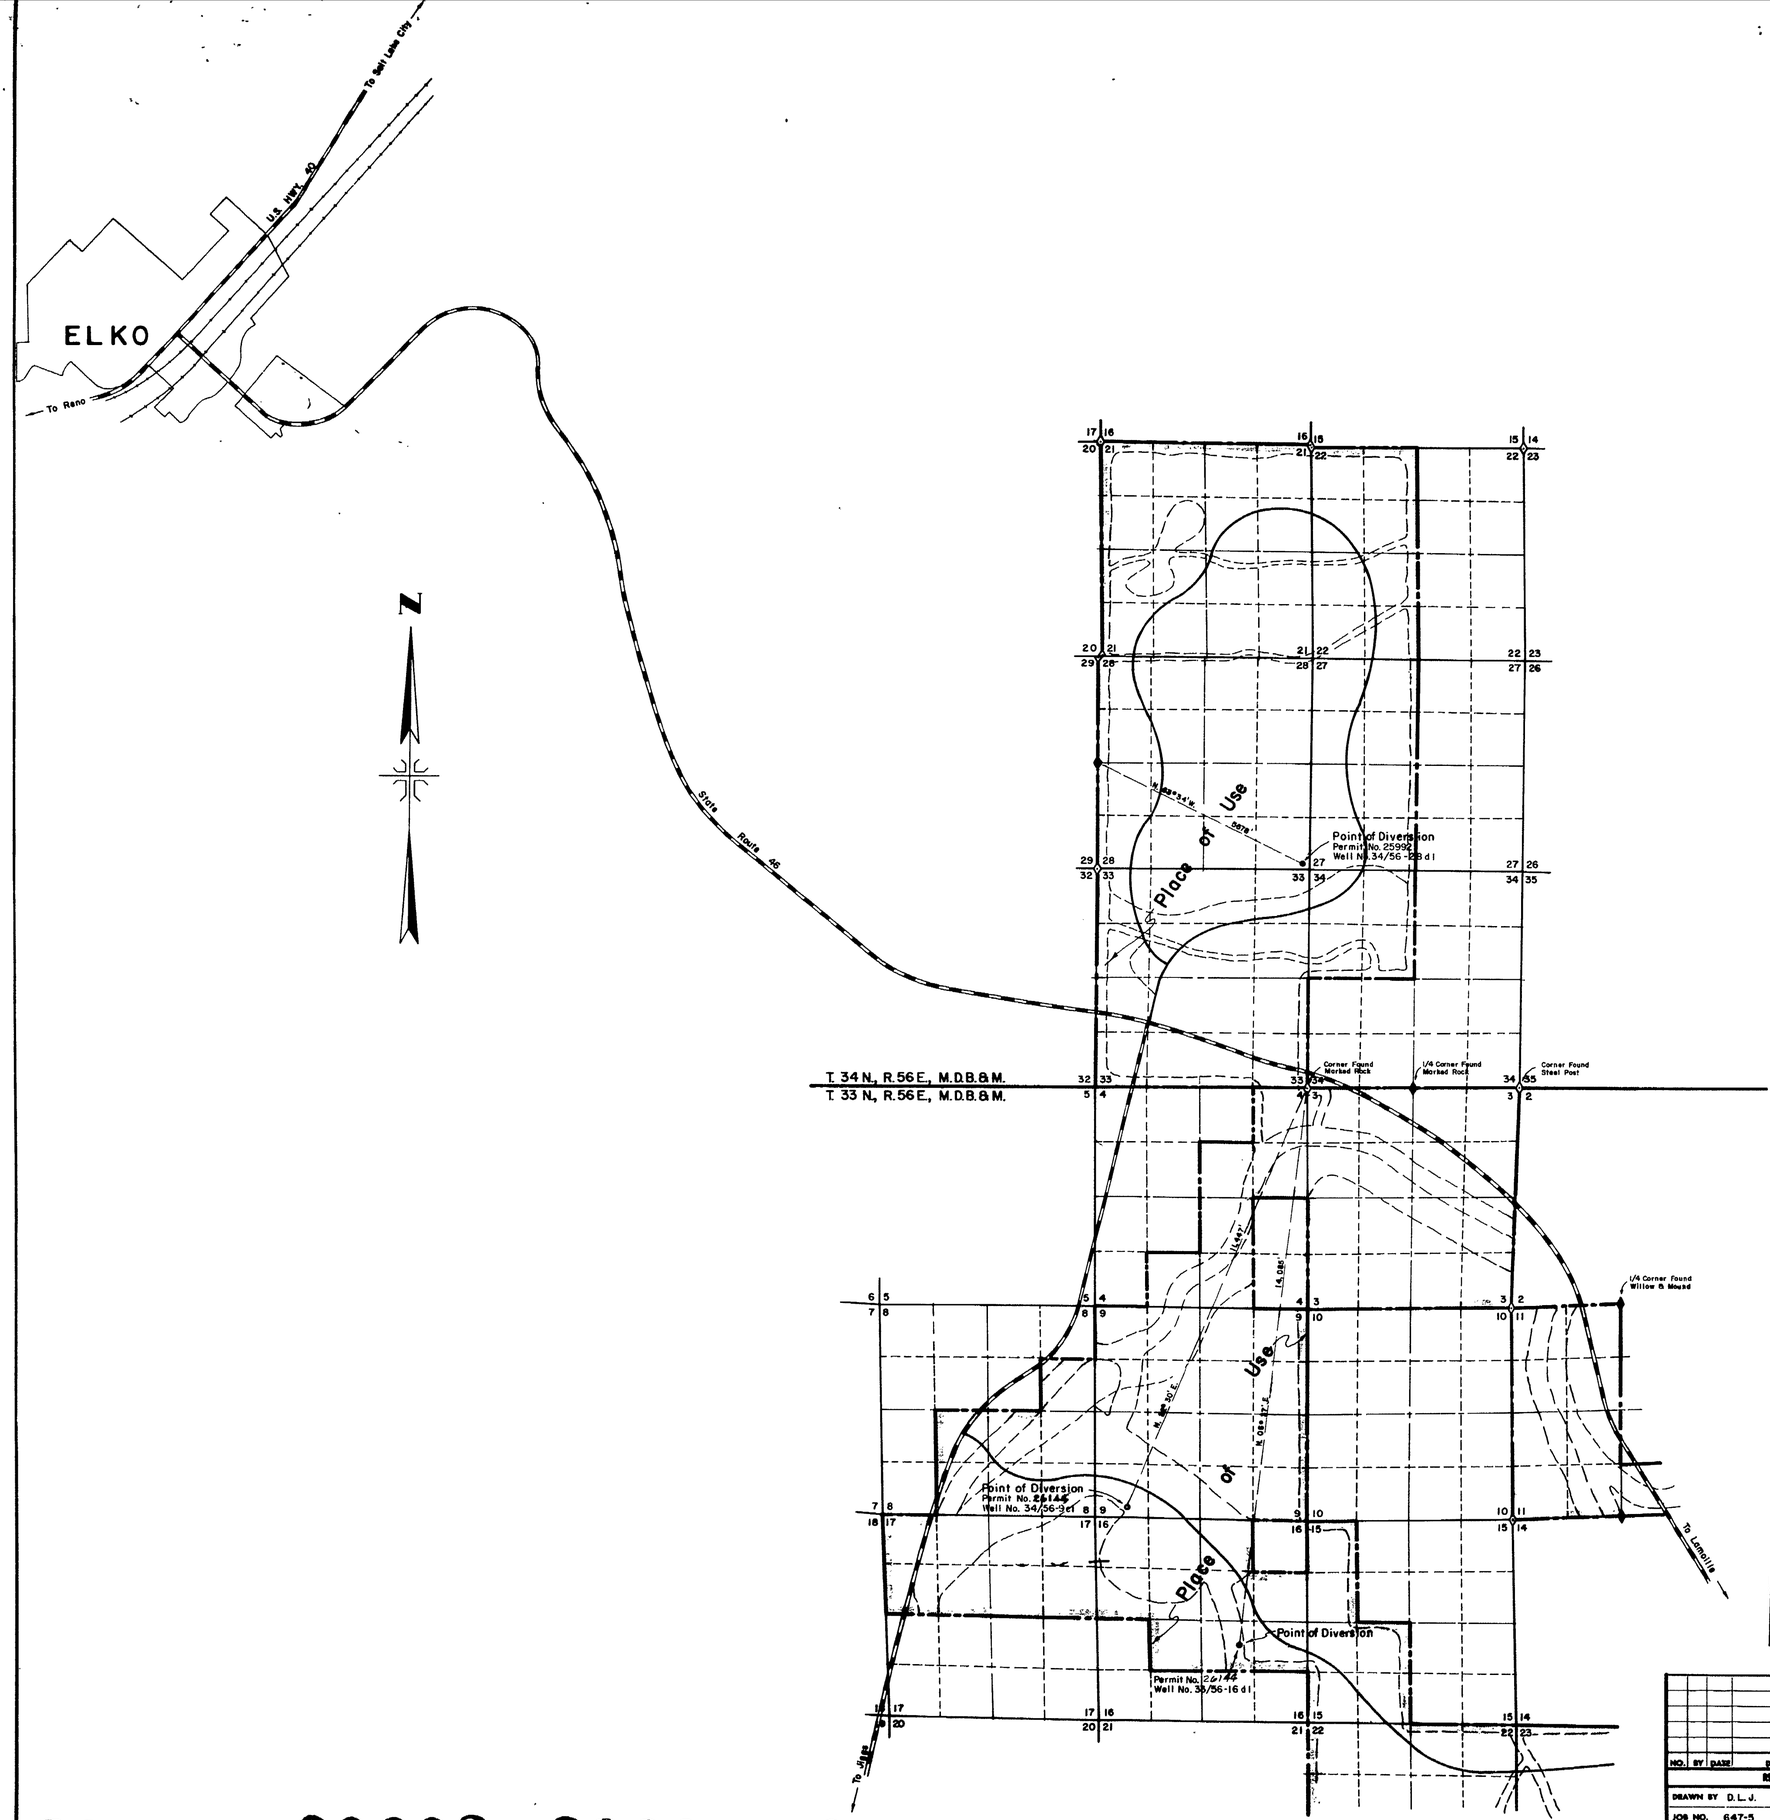

State of Nevada
County of Elko } s.s.

I, Mark Chilton, being first duly sworn, depose and say that this map, consisting of two sheets, has been correctly drawn to the designated scale from field notes of a survey made under my supervision and direction, on the 29 th. day of April, 1971; that it truly and correctly represents the proposed location and extent of the works used to divert water from an **UNDERGROUND SOURCE**, in **ELKO COUNTY**, by **SPRING CREEK UTILITIES CORP.** for municipal purposes. That the proposed point of diversion, the approximate location and size of the diverting channel, all reservoirs or basins, the location and names of all other works which will cross or connect with the proposed works, and the boundary of all lands, showing by 40-acre subdivisions the areas proposed to be irrigated, are fully and correctly designated thereon.

REGISTERED PROFESSIONAL ENGINEER - STATE OF NEVADA
MARK CHILTON
LAND SURVEYOR
CIVIL

Mark Chilton
State Water Rights Surveyor No. 278

Subscribed and sworn to before me this 30 th. day of April, 1971.
Notary Public in and for Elko County, Nevada.

Leora Pomadot
Notary Public State of Nevada
ELKO COUNTY, NEVADA
Commission Expires May 2 1974

Basis of Bearings

U.S.C.&G.S. Triangulation Stations Tenmile to Lamoille = N.84°17'04.8"E.

NOTE

All Corners indicated Found are shown ⊹ or ⊹ and are 2" Iron Pipe with Brass Cap except as noted otherwise.

Main Distribution to Place of Use will be through Pipe Lines located in Roadways and through an integrated and gridded Water System.

Place of Use

25993 CERTIFICATE NO. 10352 ISSUED 9-27-82

25994 CERTIFICATE NO. 10353 ISSUED 9-27-82

0 2000 4000 6000 8000 10000
Scale 1" = 2000'

36142
30901-02-06

FILED
MAY 25 1971
STATE ENGINEER'S OFFICE

NO.	BY	DATE	DESCRIPTION	CHK'D	APP'D
			REVISIONS		

DRAWN BY D.L.J.	APPROVED BY M.C.
JOB NO. 647-5	DATE APRIL, 1971

MAP

TO ACCOMPANY APPLICATION TO APPROPRIATE WATER

FOR MUNICIPAL PURPOSES

BY SPRING CREEK UTILITIES CORP.

FROM AN UNDERGROUND SOURCE

CHILTON ENGINEERING
421 COURT STREET ELKO, NEVADA

W71008 | 0

30906 30902 30901 26145 26144 25994 25993 25992 File Under Sheet No. 1 of 2 25992-94 inc

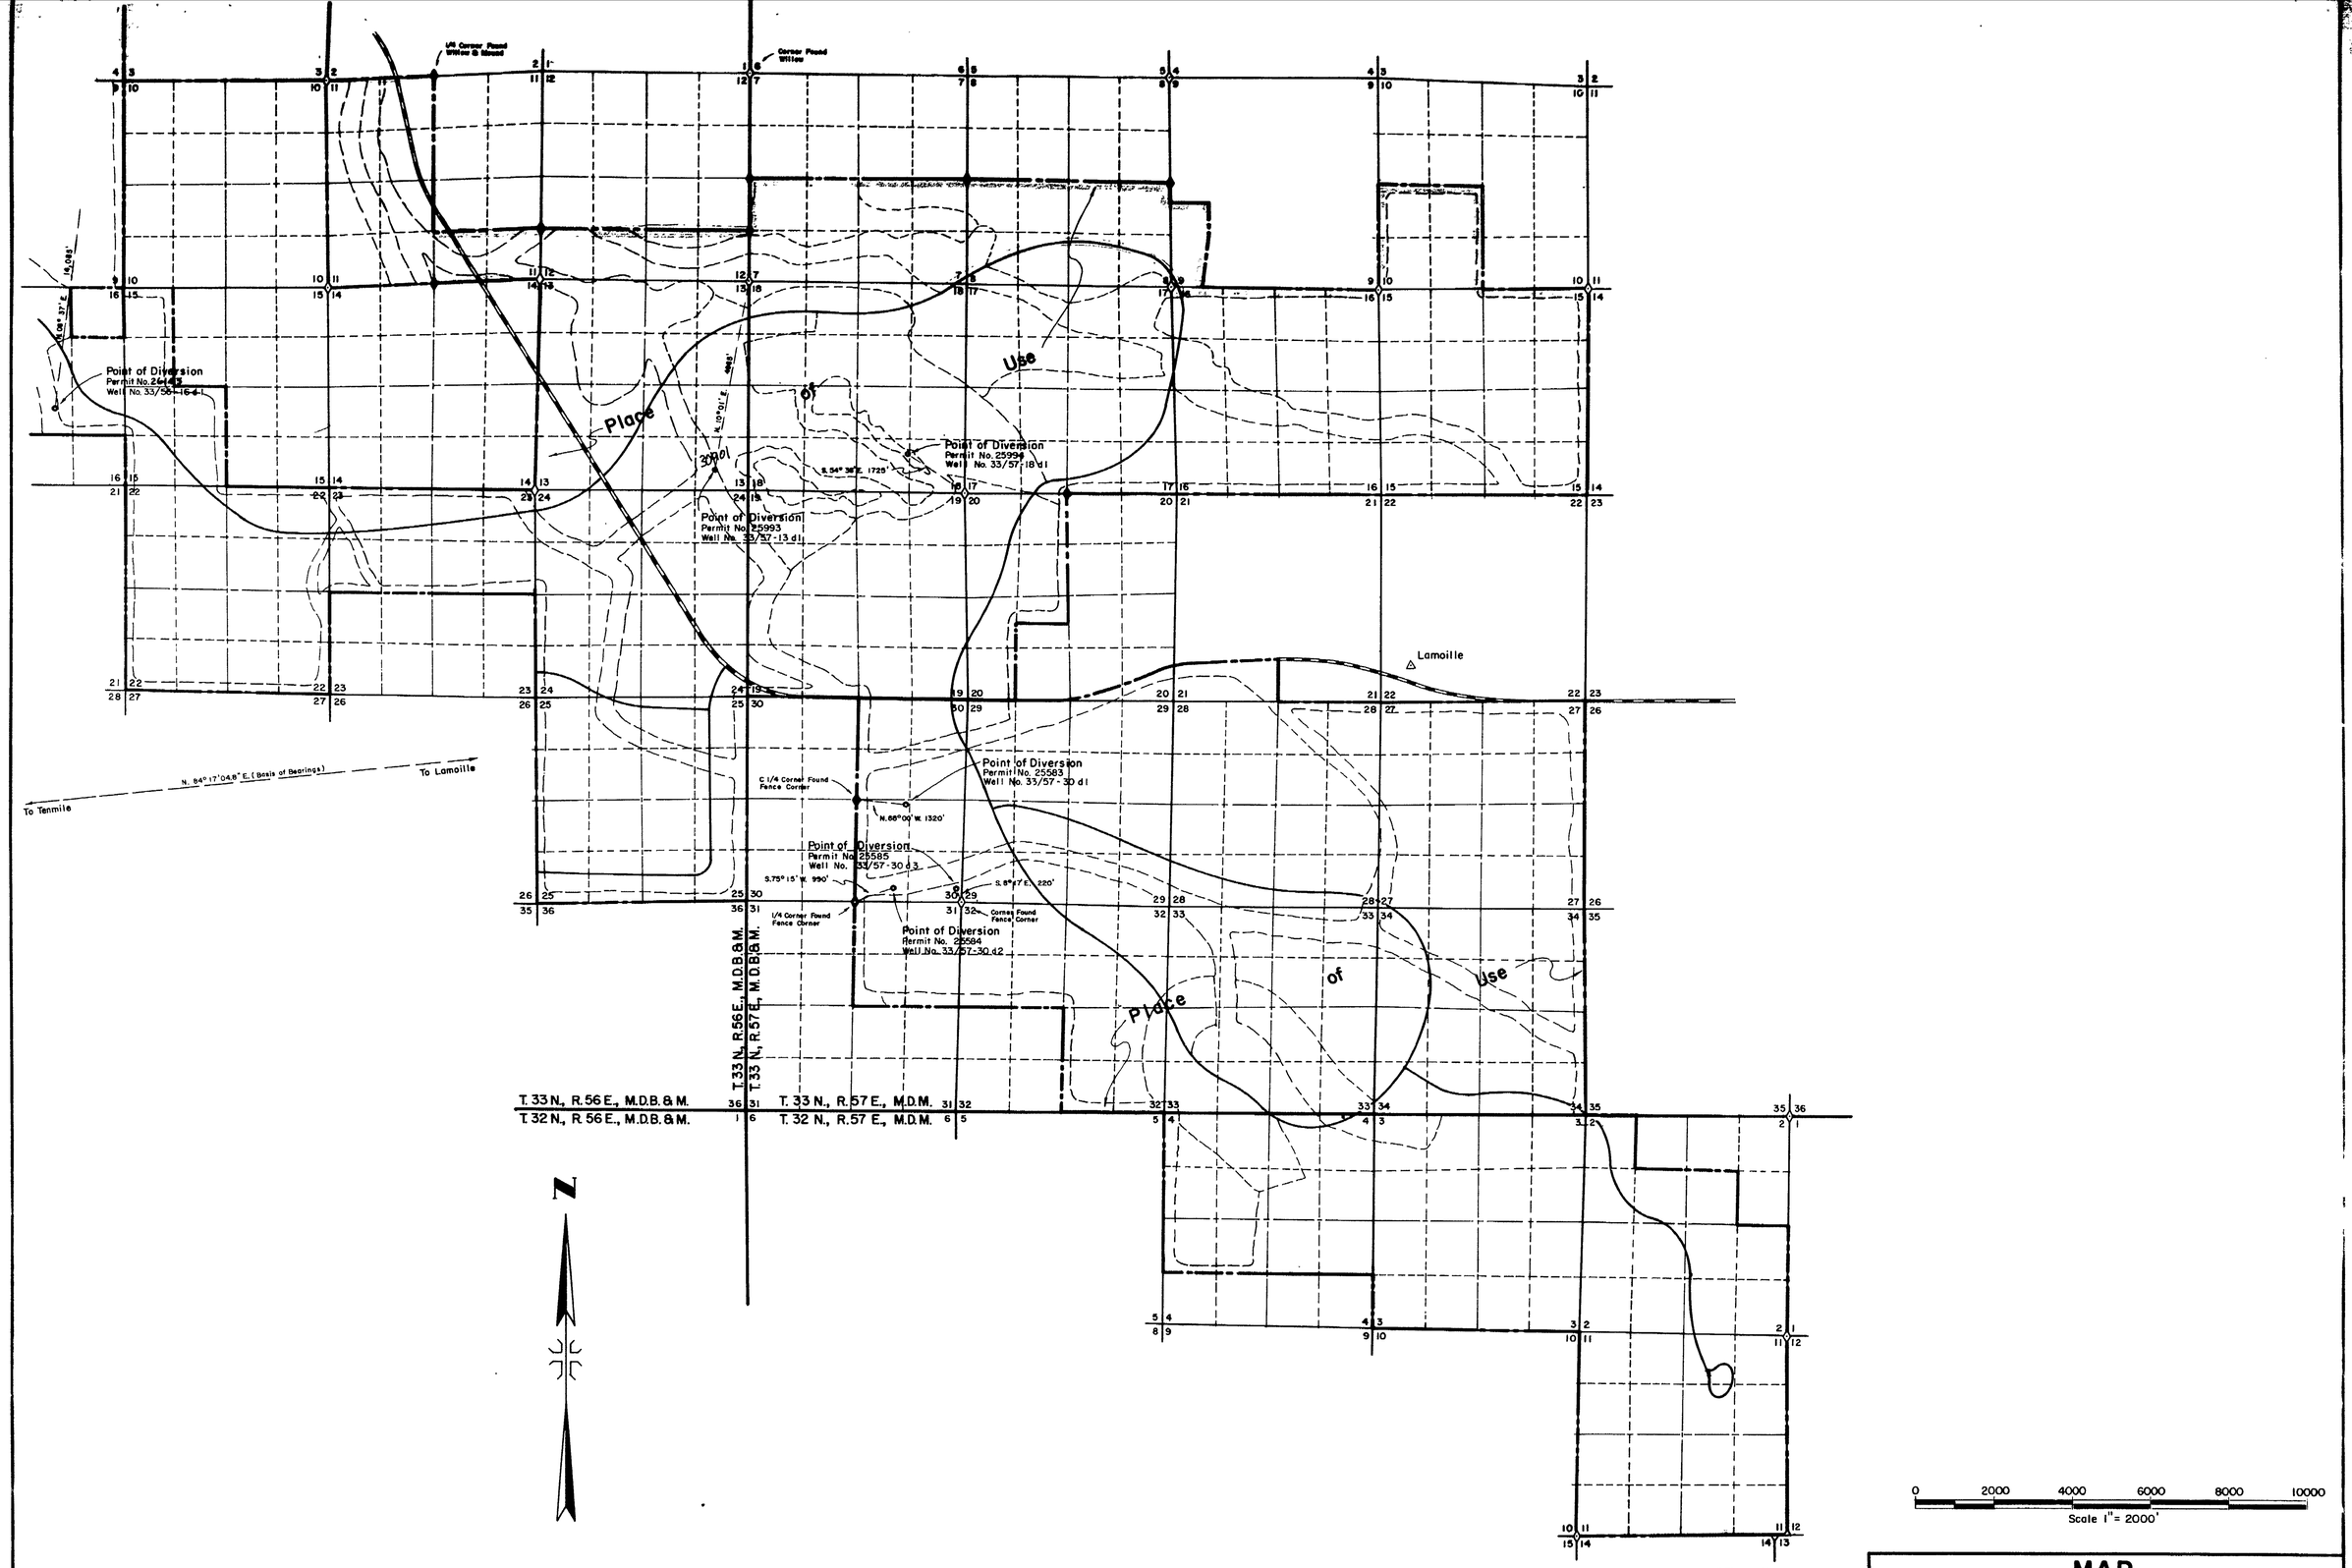

FILED
MAY 25 1971
STATE ENGINEER'S OFFICE

NO.	BY	DATE	DESCRIPTION	CHK'D	APP'D

REVISIONS

DRAWN BY D. L. J. | APPROVED BY M. C.
JOB NO. 647-5 | DATE APRIL, 1971

26145
26141

MAP

TO ACCOMPANY APPLICATION TO APPROPRIATE WATER MUNICIPAL PURPOSES

FOR SPRING CREEK UTILITIES CORP.

BY

FROM AN UNDERGROUND SOURCE

CHILTON ENGINEERING
421 COURT STREET ELKO, NEVADA

W71008 | 0

30906 30902 30901 26145 26144 25994 25993 25992

File Under

Sheet No. 2 of 2