TO ACCOMPANY APPLICATION TO APPROPRIATE WATER FOR IRRIGATION PURPOSES

STATE OF NEVADA
COUNTY OF CHURCHILL } SS

I JOSEPH W. WHITTLE, BEING FIRST DULY SWORN DEPOSE AND SAY THAT THIS MAP, CONSISTING OF ONE SHEET NUMBERED FROM 1 TO 1 INCLUSIVE HAS BEEN CORRECTLY DRAWN TO THE DESIGNATED SCALE FROM FIELD NOTES OF A SURVEY MADE BY ME BETWEEN THE 25TH DAY OF MARCH, AND THE 26TH DAY OF MARCH 1972; THAT IT TRULY AND CORRECTLY REPRESENTS THE PROPOSED LOCATION AND EXTENT OF THE WORKS USED TO DIVERT WATER FROM THE PROPOSED WELL SITE, IN THE COUNTY OF CHURCHILL, BY

SHELDON W. LAMB

FOR IRRIGATION PURPOSES. THAT THE PROPOSED POINT OF DIVERSION, THE APPROXIMATE LOCATION AND SIZE OF THE DIVERTING CHANNEL OR OTHER CONDUIT THE PLACE AND MANNER OF USE AND THE LOCATION AND NAMES OF ALL OTHER WORKS OR STREAMS WHICH ARE CROSSED BY OR CONNECTED WITH THE SAID WORKS ARE FULLY AND CORRECTLY DESIGNATED HEREON.

JOSEPH E. WHITTLE S.W.R.S. 388

SUBSCRIBED AND SWORN TO BEFORE ME THIS 10 DAY OF October, 1972.
NOTARY PUBLIC IN AND FOR CHURCHILL COUNTY, NEVADA.

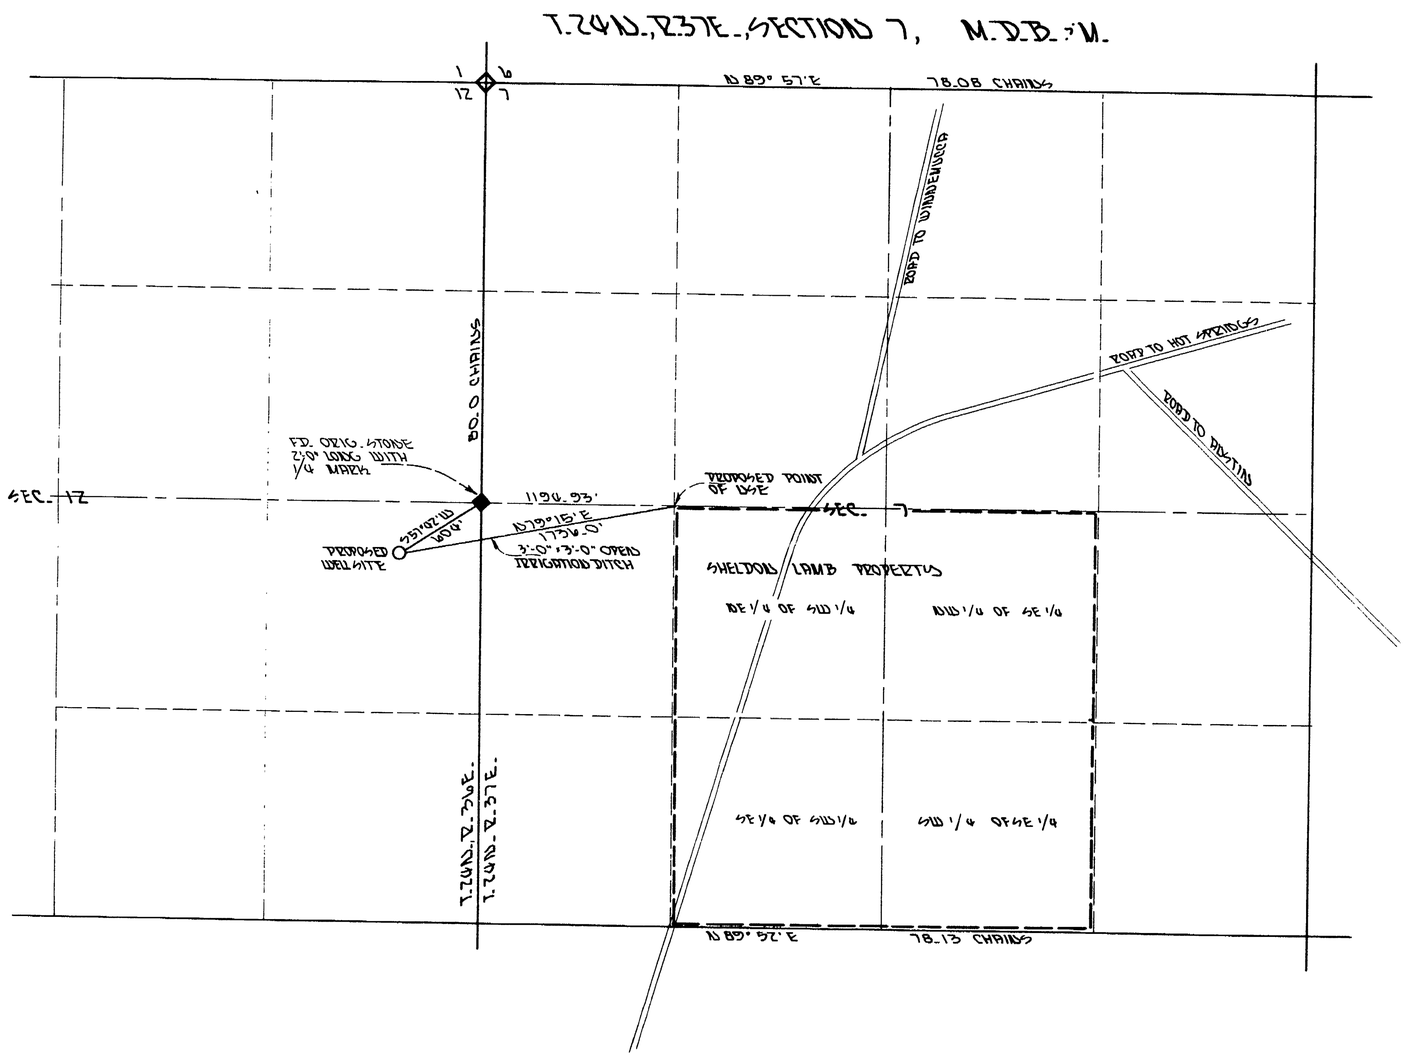

SCALE 1" = 500 FT.

0 330' 660' 1320' 2640'

TO ACCOMPANY APPLICATION TO APPROPRIATE WATER FOR IRRIGATION PURPOSES

BY SHELDON W. LAMB FROM PROPOSED WELL SITE

JOSEPH E. WHITTLE S.W.R.S. 388

DRAWN BY: D.A. MELLO OCT. 09 1972

FILED
JAN 18 1973
STATE ENGINEER'S OFFICE

NEVA-CAL-IDA
Engrs & Surveyors

27247