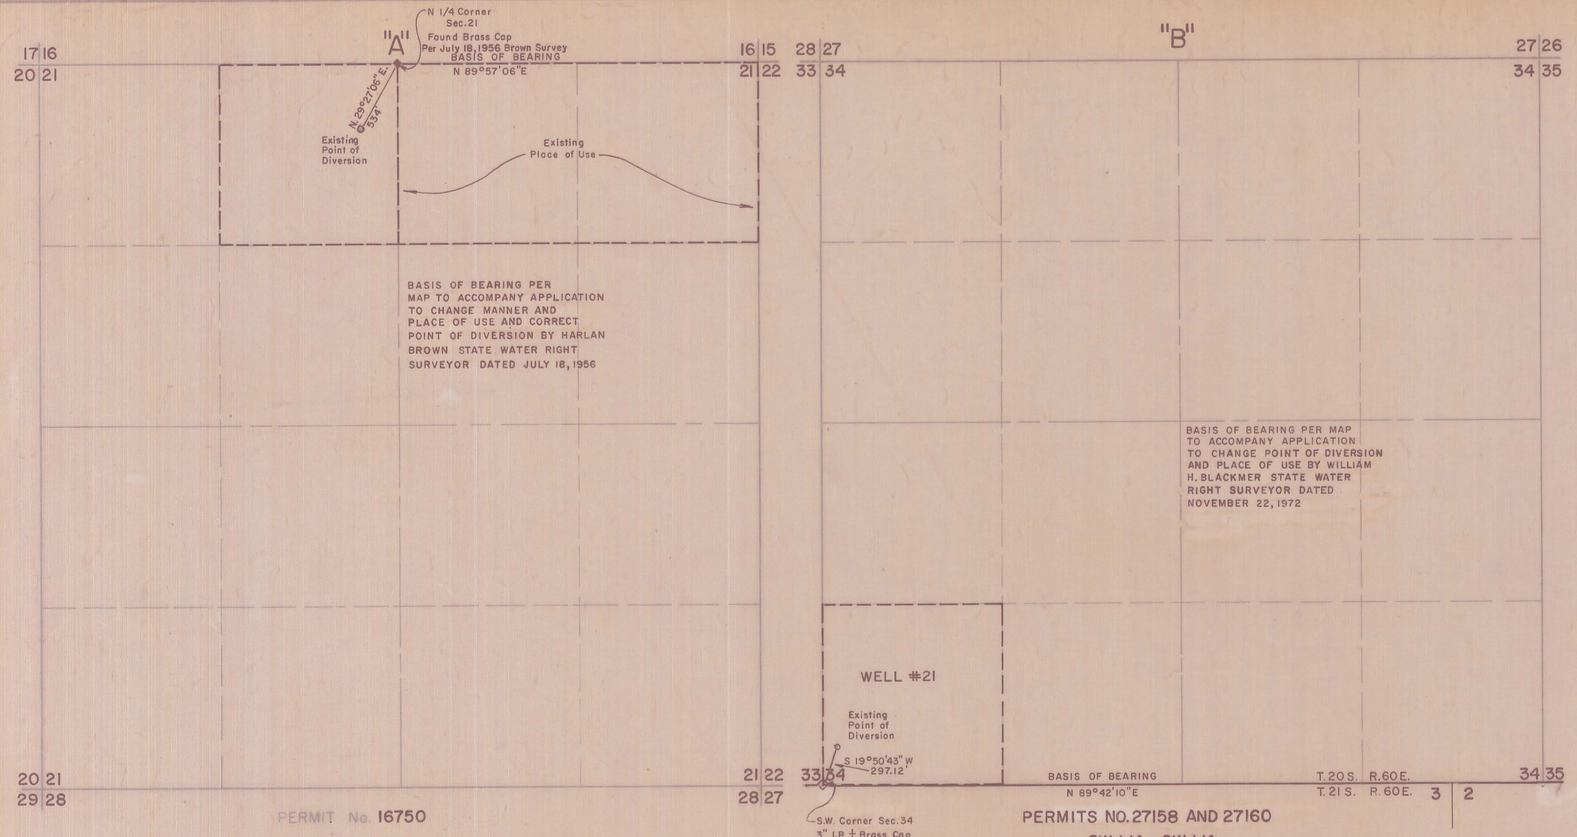

PERMIT No. 16750
NE 1/4, NW 1/4
SECTION 21, T. 20 S., R. 62 E.
M.D.B+M., CLARK COUNTY, NEVADA

PERMITS NO. 27158 AND 27160
SW 1/4, SW 1/4
SECTION 34, T. 20 S., R. 60 E.
M.D.B+M., CLARK COUNTY, NEVADA

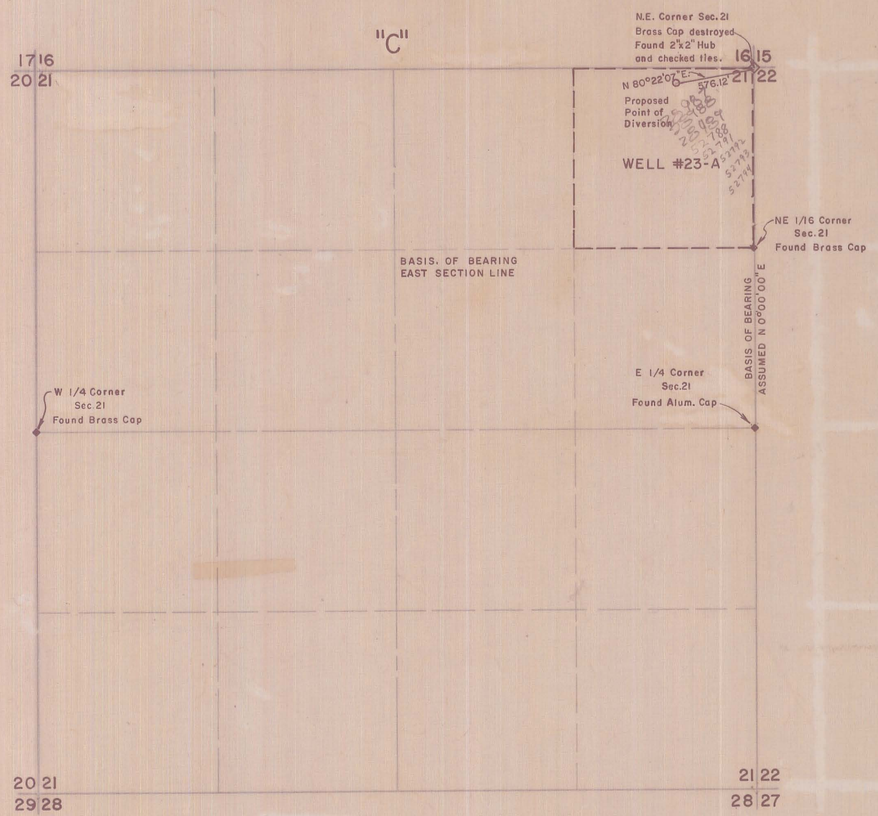

NE 1/4, NE 1/4
SECTION 21, T. 20 S., R. 60 E.
M.D.B+M., CLARK COUNTY, NEVADA

NOTE:
PERMIT NO. 16750 AT "A" AND PERMITS NO. 27158 & NO. 27160 AT "B" ARE BEING TRANSFERRED TO "C".

N

Scale: 1" = 600'

51103 CERTIFICATE No. 13162 ISSUED 12-3-91
52788 CERTIFICATE No. 13163 ISSUED 12-3-91
52791 CERTIFICATE No. 13166 ISSUED 12-3-91
52792 CERTIFICATE No. 13167 ISSUED 12-3-91
52793 CERTIFICATE No. 13168 ISSUED 12-3-91
52794 CERTIFICATE No. 13169 ISSUED 12-3-91
28987 CERTIFICATE No. 10039 ISSUED 6/25/82
28988 CERTIFICATE No. 10040 ISSUED 6/25/82
28989 CERTIFICATE No. 10041 ISSUED 6/25/82
46993 CERTIFICATE No. 11818 ISSUED 4/6/87

FILED
DEC 2 1974
STATE ENGINEER'S OFFICE

28987
28988
28989

46993

MAP TO ACCOMPANY APPLICATION TO CHANGE THE POINT OF DIVERSION, PLACE OF USE AND MANNER OF USE OF PERMIT NO. 16750 AND THE POINT OF DIVERSION AND MANNER OF USE OF PERMITS NO. ~~21758~~ AND NO. ~~21760~~

APPLICANT: Las Vegas Valley Water District
PLACE OF USE: Las Vegas Valley Water District
MANNER OF USE: Municipal Supply and Domestic Use

6724
2794 52793 52792 52791 52788 51103 46993 28989 28988 28987

ENGINEERS CERTIFICATE

STATE OF NEVADA } SS
COUNTY OF CLARK }

I, William H. Blackmer, being first duly sworn, depose and say that this map, consisting of two sheets, has been correctly drawn to the designated scale from maps to accompany application to change the point of diversion and place of use as indicated on these sheets and field notes of a survey made under my supervision and completed on the 8th day of November 1974, and that it correctly represents the proposed location and extent of works used to divert water from the Underground - Las Vegas Artesian Basin in Clark County Nevada, by the Las Vegas Valley Water District for Municipal Supply and Domestic Use

William H. Blackmer
STATE WATER RIGHT SURVEYOR #383

Subscribed and sworn to before me
this 22 day of November, 1974
Florence McNeil
Notary Public in and for said County and State
My commission expires Aug. 20, 1978

FLORENCE MCNEIL
Notary Public-State of Nevada
COUNTY OF CLARK
My Commission Expires Aug. 20, 1978

THE BOUNDARIES OF THE LAS VEGAS VALLEY WATER DISTRICT
Scale: 1" = 10,000'

OFFICE STATE ENGINEER
1974 DEC 2 PM 1 12

FILED
DEC 2 1974
STATE ENGINEER'S OFFICE

MAP TO ACCOMPANY APPLICATION TO CHANGE THE POINT OF DIVERSION, PLACE OF USE AND MANNER OF USE OF PERMIT NO. 16750, AND THE POINT OF DIVERSION AND MANNER OF USE OF PERMITS NO. ~~21758~~ AND NO. ~~21760~~

APPLICANT:	Las Vegas Valley Water District
PLACE OF USE:	Las Vegas Valley Water District
MANNER OF USE:	Municipal Supply and Domestic Use

52794 52793 52792 52791 52788 51103 46993 28989 28988 28987

ENGINEERS CERTIFICATE

STATE OF NEVADA } SS
COUNTY OF CLARK }

I, William H. Blackmer, being first duly sworn, depose and say that this map, consisting of two sheets, has been correctly drawn to the designated scale from maps to accompany application to change the point of diversion and place of use as indicated on these sheets and field notes of a survey made under my supervision and completed on the 8th day of November 1974, and that it correctly represents the proposed location and extent of works used to divert water from the Underground - Las Vegas Artesian Basin in Clark County Nevada, by the Las Vegas Valley Water District for Municipal Supply and Domestic Use

William H. Blackmer
STATE WATER RIGHT SURVEYOR #383

Subscribed and sworn to before me
this 22 day of November, 1974
Florence McNeil
Notary Public in and for said County and State
My commission expires Aug. 20, 1978

FLORENCE MCNEIL
Notary Public-State of Nevada
COUNTY OF CLARK
My Commission Expires Aug. 20, 1978

THE BOUNDARIES OF THE LAS VEGAS VALLEY WATER DISTRICT
Scale: 1" = 10,000'

OFFICE STATE ENGINEER
1974 DEC 2 PM 1 12

FILED
DEC 2 1974
STATE ENGINEER'S OFFICE

MAP TO ACCOMPANY APPLICATION TO CHANGE THE POINT OF DIVERSION, PLACE OF USE AND MANNER OF USE OF PERMIT NO. 16750, AND THE POINT OF DIVERSION AND MANNER OF USE OF PERMITS NO. ~~21758~~ AND NO. ~~21760~~

APPLICANT:	Las Vegas Valley Water District
PLACE OF USE:	Las Vegas Valley Water District
MANNER OF USE:	Municipal Supply and Domestic Use

52794 52793 52792 52791 52788 51103 46993 28989 28988 28987