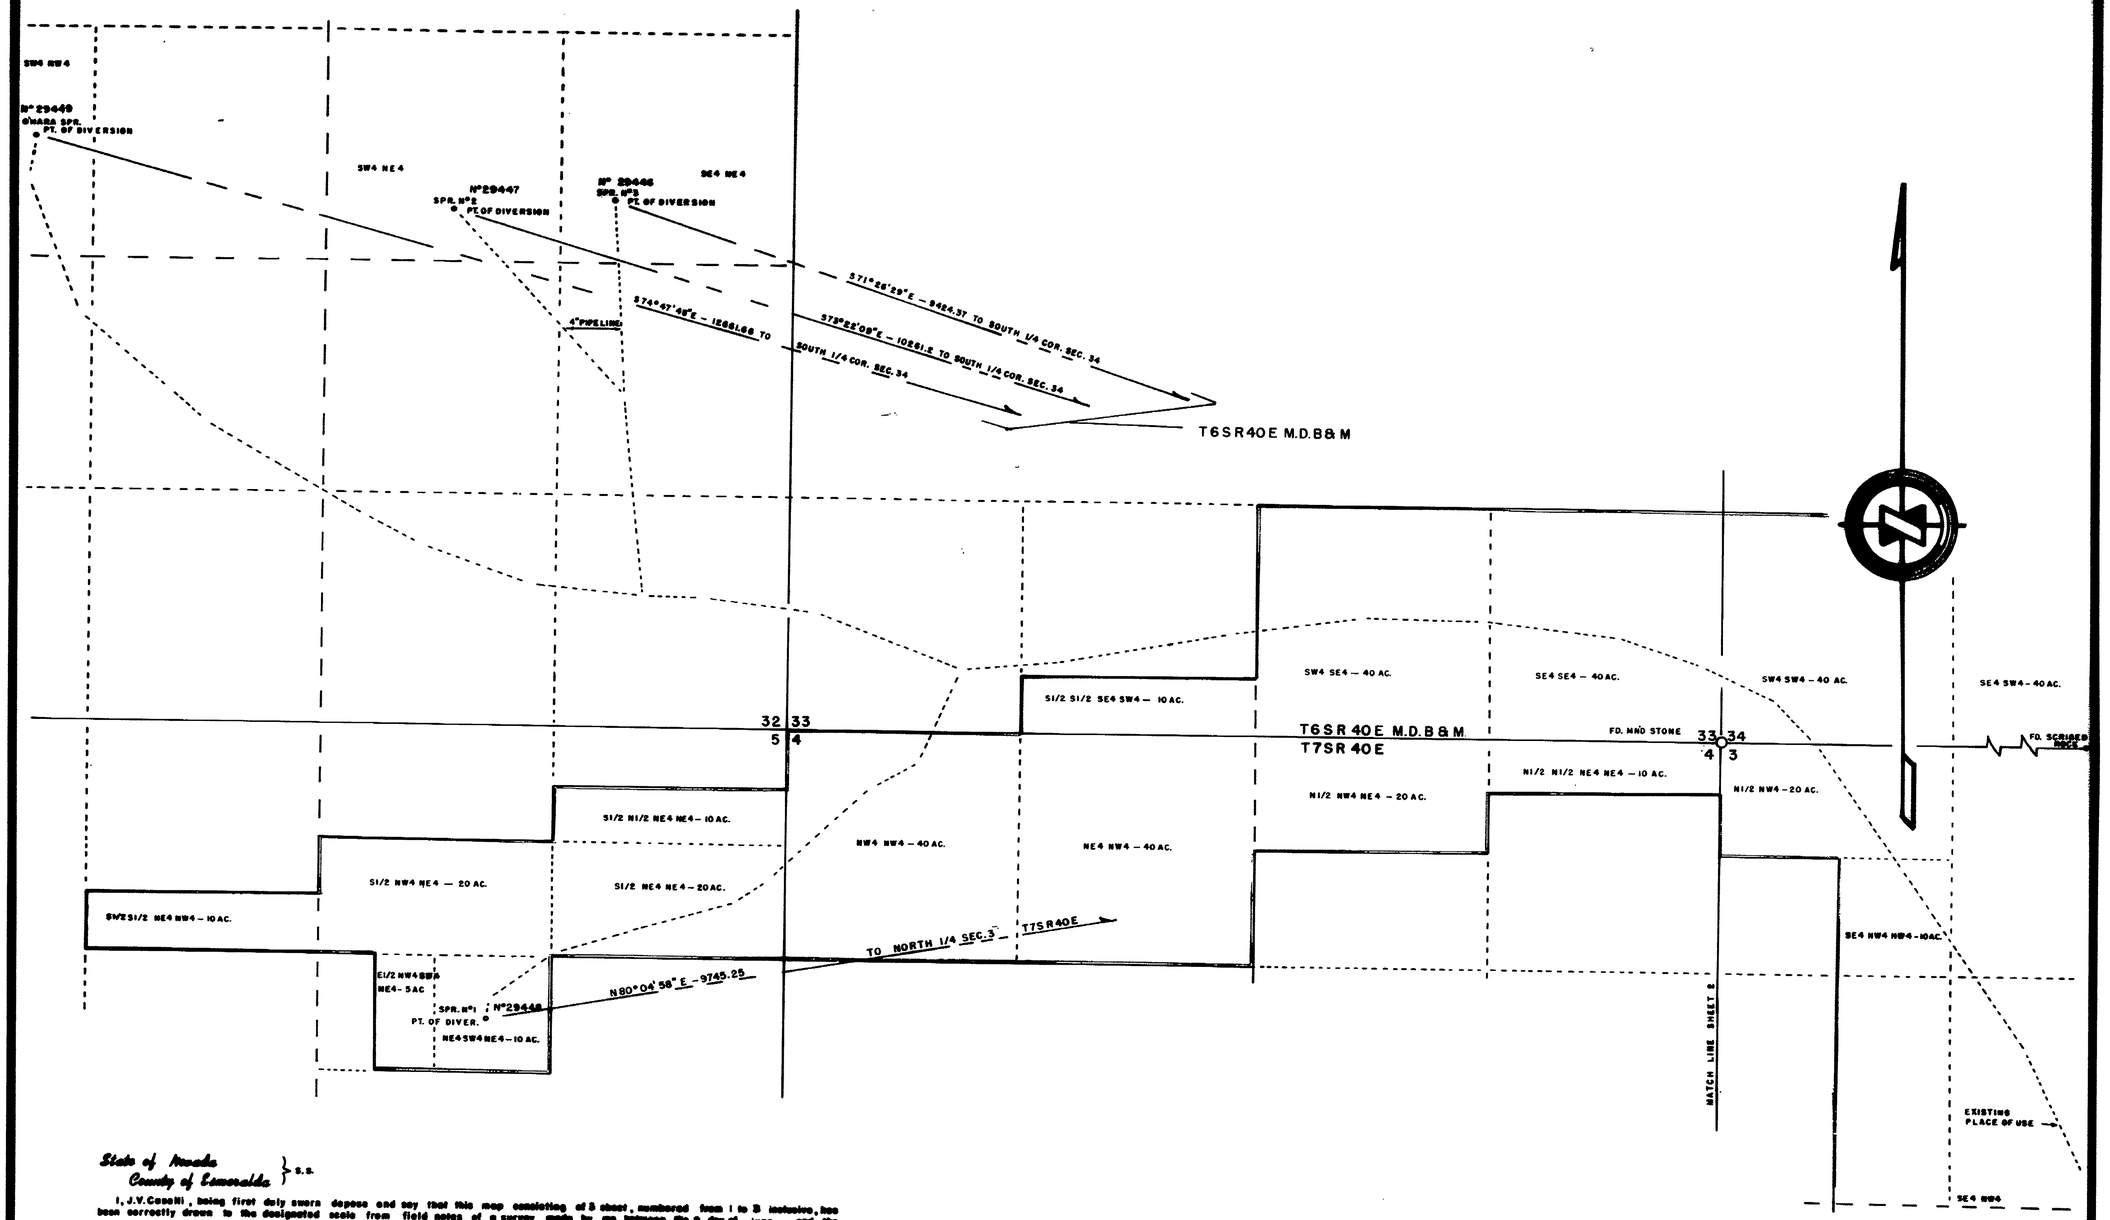

State of Nevada
County of Esmeralda } S.S.

I, J.V. Caselli, being first duly sworn deposes and say that this map consisting of 3 sheet, numbered from 1 to 3 inclusive, has been correctly drawn to the designated scale from field notes of a survey made by me between the 9 day of June and the 10 day of June, 1975, that it, truly and correctly represents the proposed location and extent of the works to divert water from Springs N°1, 2, 3 & O'Hara Spring, in ESMERALDA COUNTY by RAINBOW MILLING Co., for Milling purposes. That the proposed point of diversion, the approximate location of the mill, the approximate size and capacity of the diverting conduit, and the location and names of all other works or streams which are crossed by or connected with said works, are fully and correctly designated thereon.

J. V. Caselli
STATE WATER RIGHT SURVEYOR.

Subscribed and sworn to before me this 16th day of June, 1975

Gladys E. Anderson
Notary Public in and for Carson City, Nevada County, Nevada

GLADYS E. ANDERSON
Notary Public — State of Nevada
Carson City
My Commission Expires July 2, 1977

FILED
JUN 18 1975
STATE ENGINEER'S OFFICE

OFFICE
STATE ENGINEER
1975 JUN 18 AM 9 39

OFFICE
STATE ENGINEER
1975 JUN 16 AM 10 26

29446-48
29447

0 1000 2000

MAP TO ACCOMPANY
PERMISSION TO CHANGE PLACE OF USE
FOR
DOMESTIC & MILLING
FROM
Springs N°1, 2, 3 & O'HARA Spr.
BY
RAINBOW MILLING CO.

SCALE 1" = 400 FT.
SURVEYED BY — J.V. CASELLI

29449 29448 29447 29446

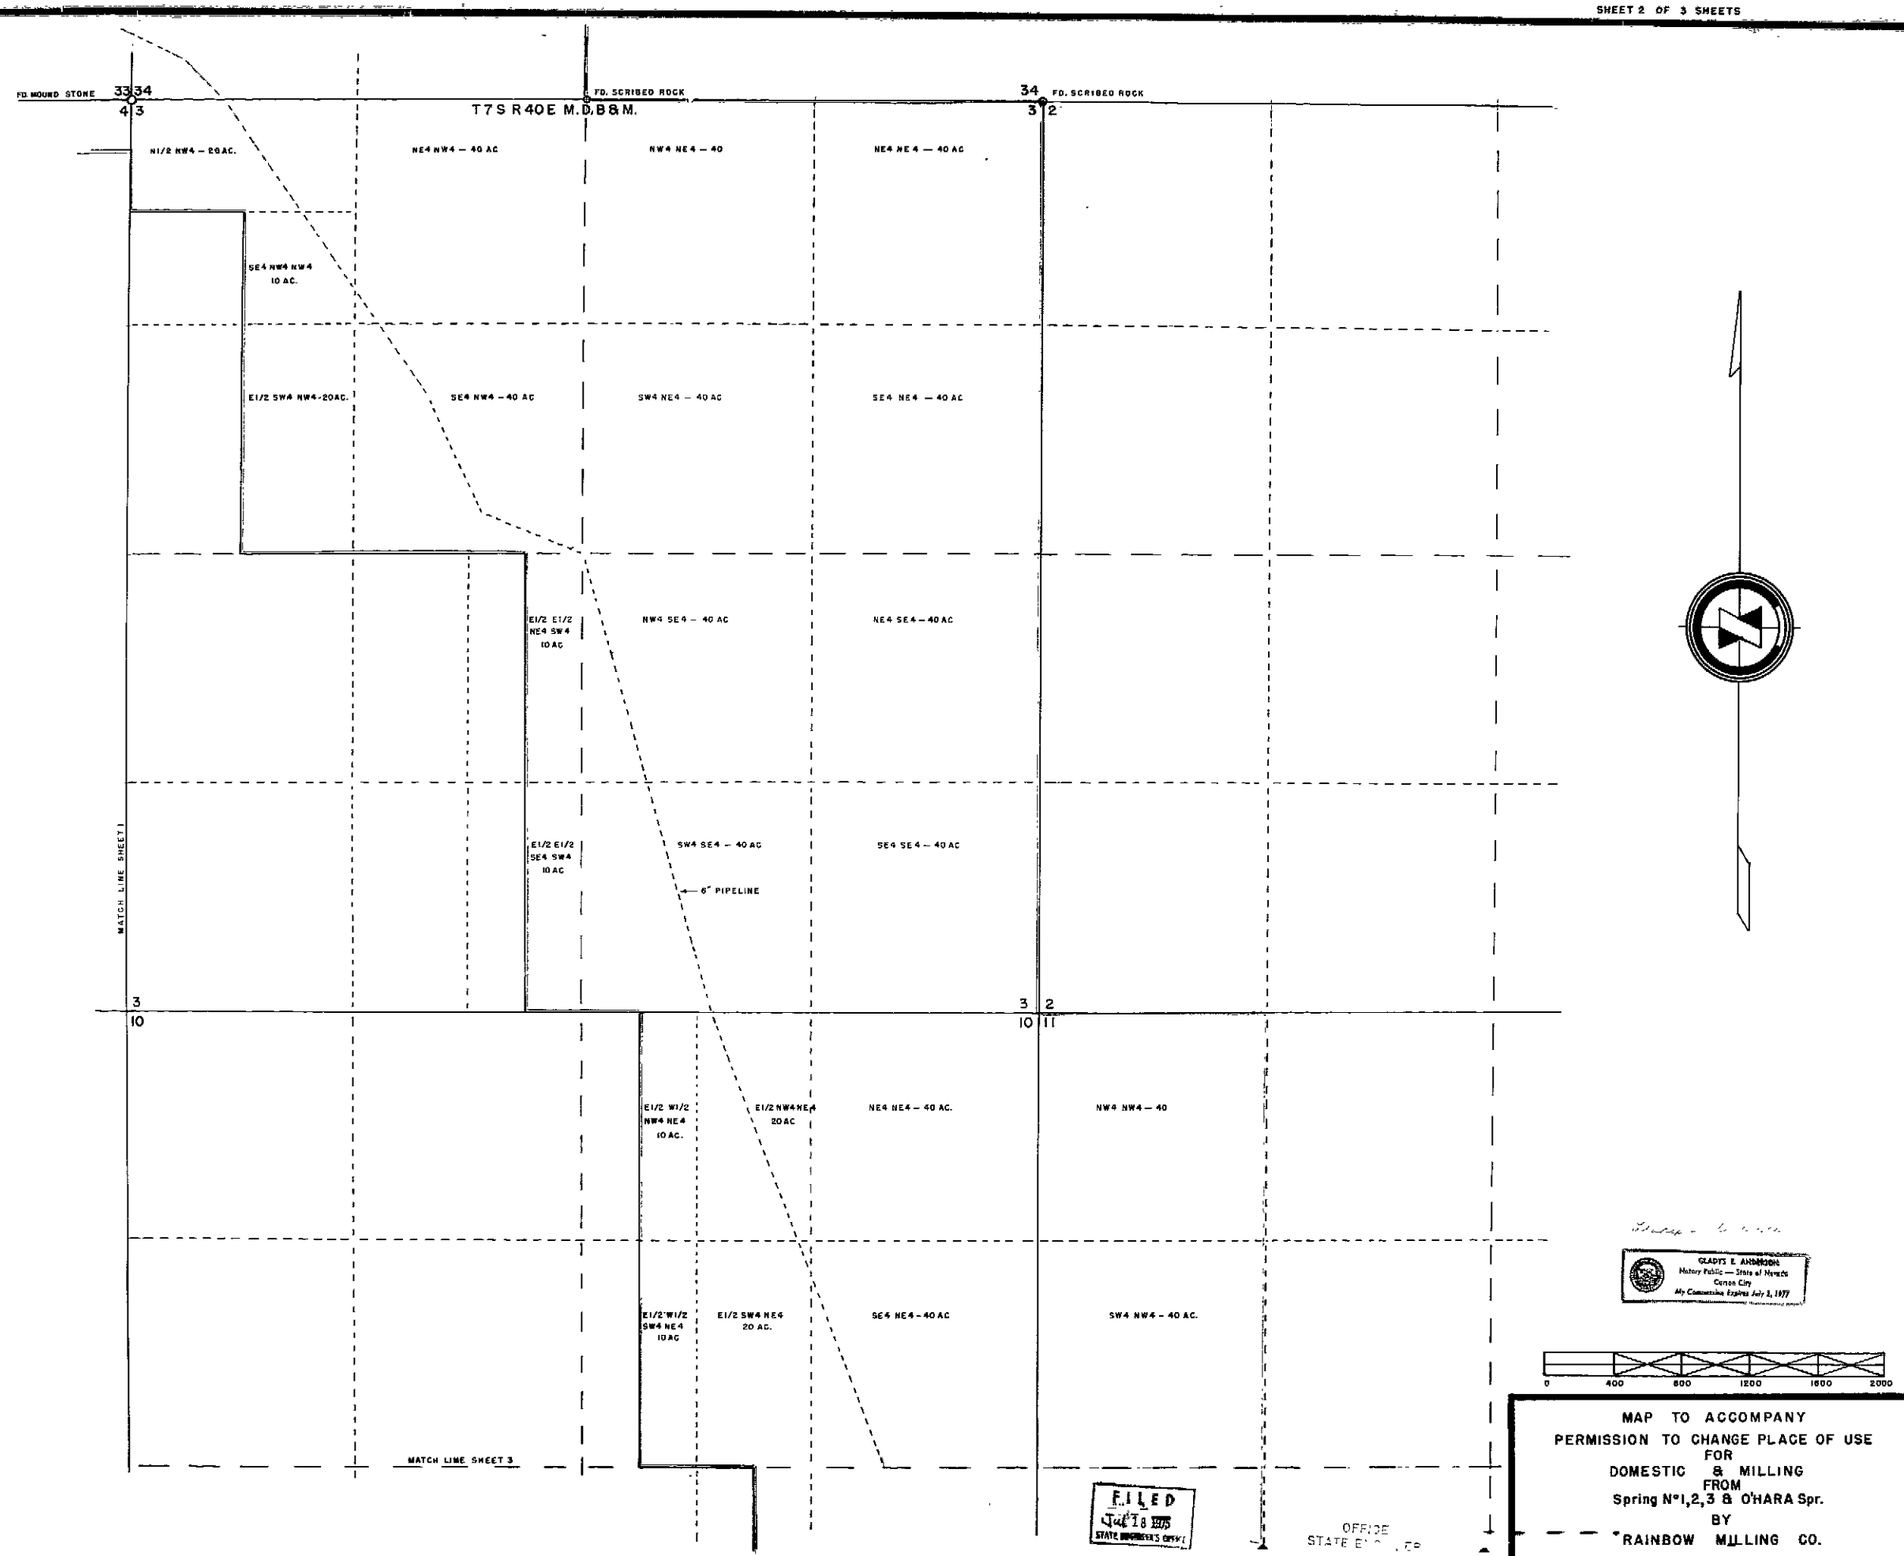

GLADYS E. ANDERSON
Notary Public — State of Nevada
Carson City
My Commission Expires July 3, 1977

MAP TO ACCOMPANY
PERMISSION TO CHANGE PLACE OF USE
FOR
DOMESTIC & MILLING
FROM
Spring N°1,2,3 & O'HARA Spr.
BY
RAINBOW MILLING CO.

FILED
Jul 18 1975
STATE ENGINEER'S OFFICE

OFFICE
STATE ENGINEER

1975 JUN 16 AM 10 25

29449 29448 29447 29446

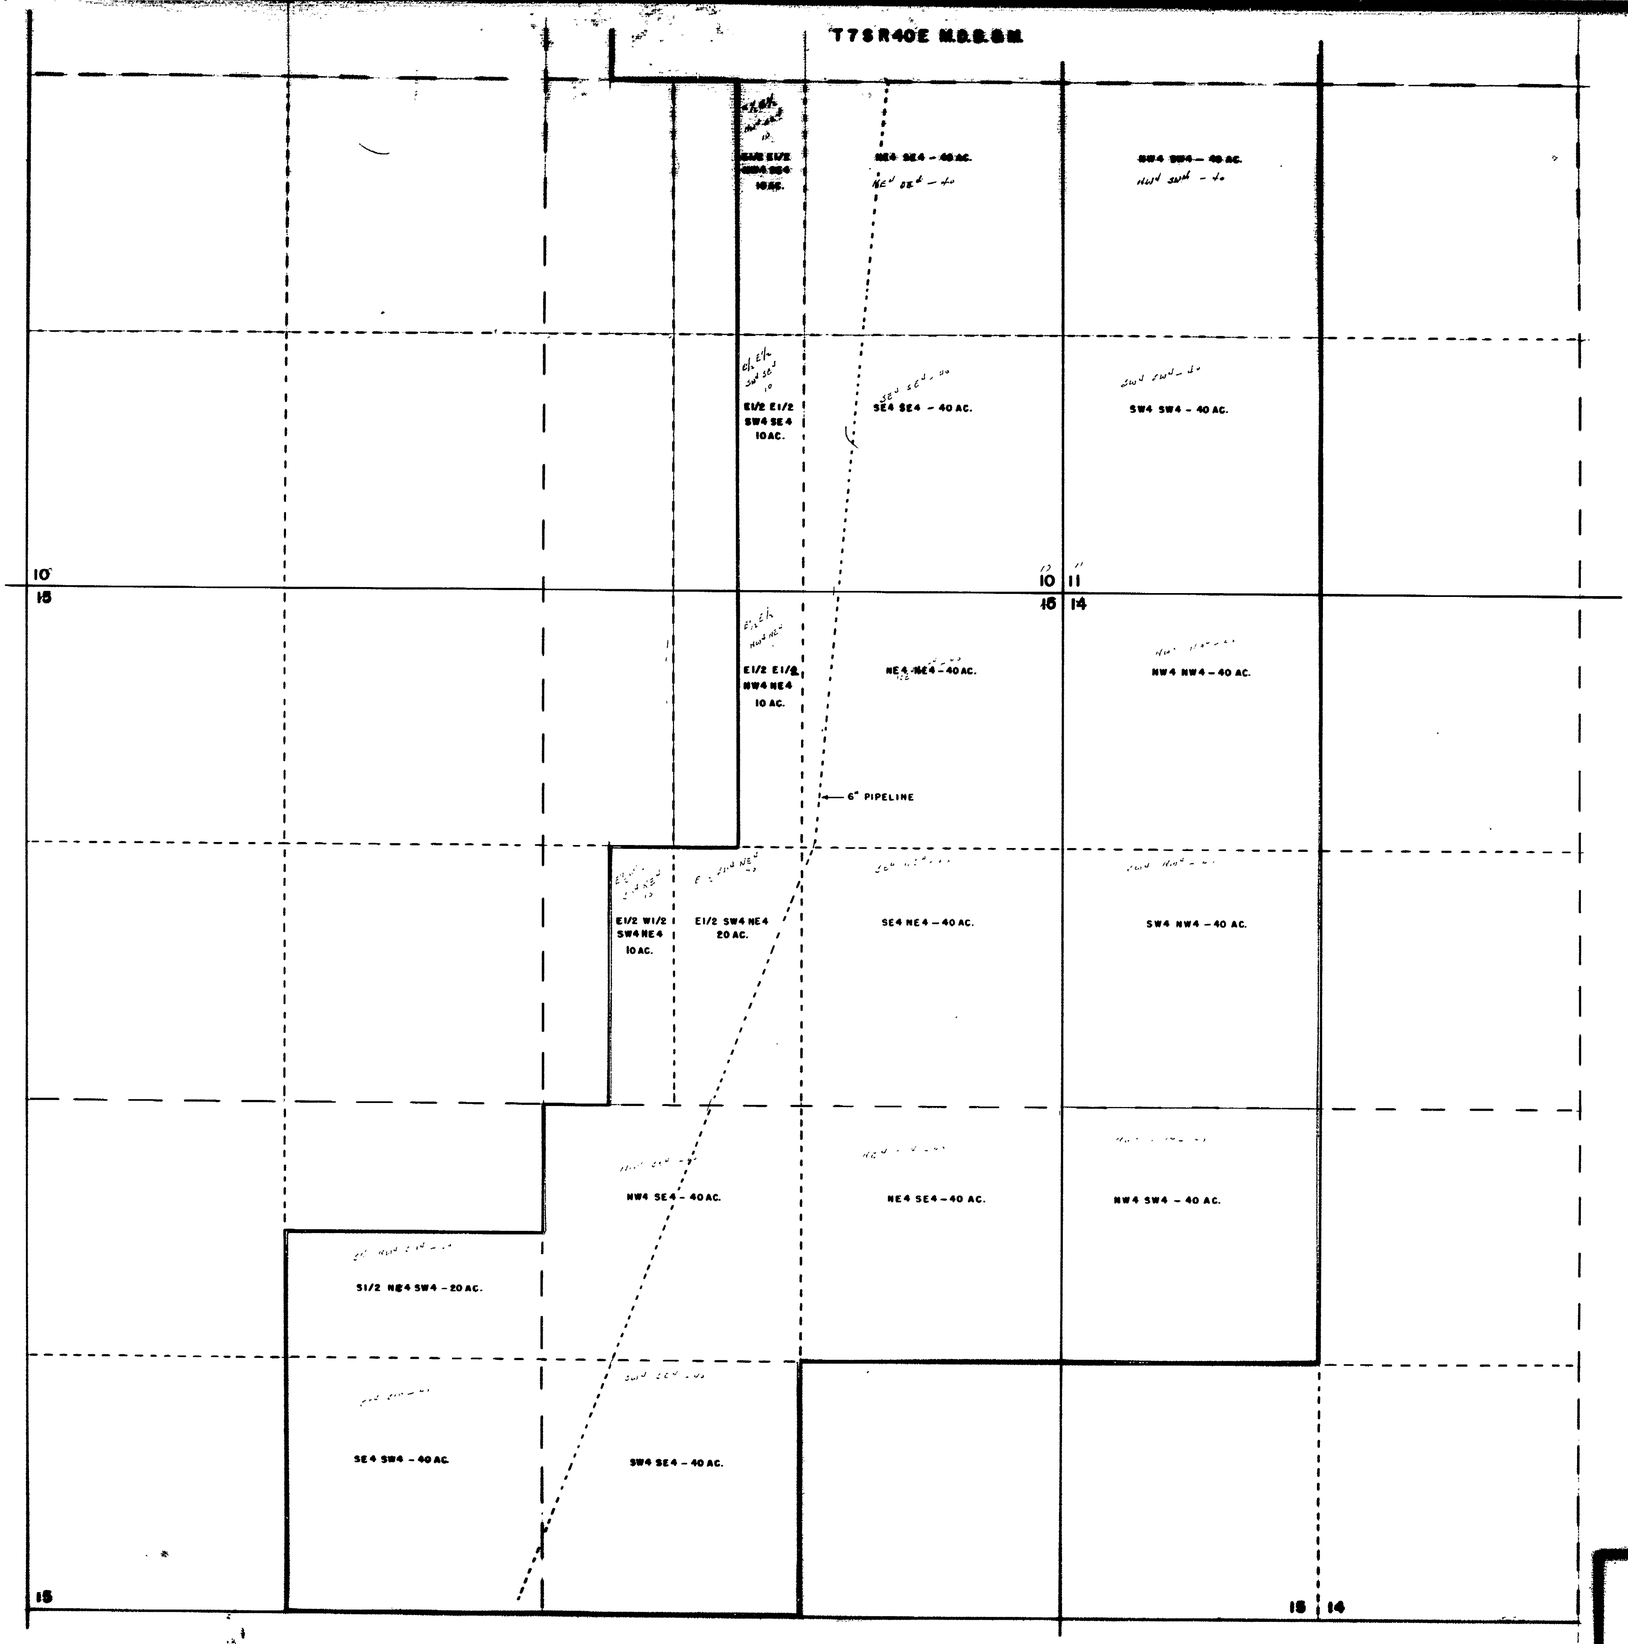

Gladys E. Anderson

GLADYS E. ANDERSON
Notary Public — State of Nevada
Carson City
My Commission Expires July 2, 1997

0 400 800 1200 1600 2000

MAP TO ACCOMPANY
PERMISSION TO CHANGE PLACE OF USE
FOR
DOMESTIC & MILLING
FROM
Spring N°1,2,3 & O'HARA Spr.
BY
RAINBOW MILLING CO.

FILED
STATE ENGINEER'S OFFICE

OFFICE
STATE ENGINEER

1975 JUN 26 AM 10 45