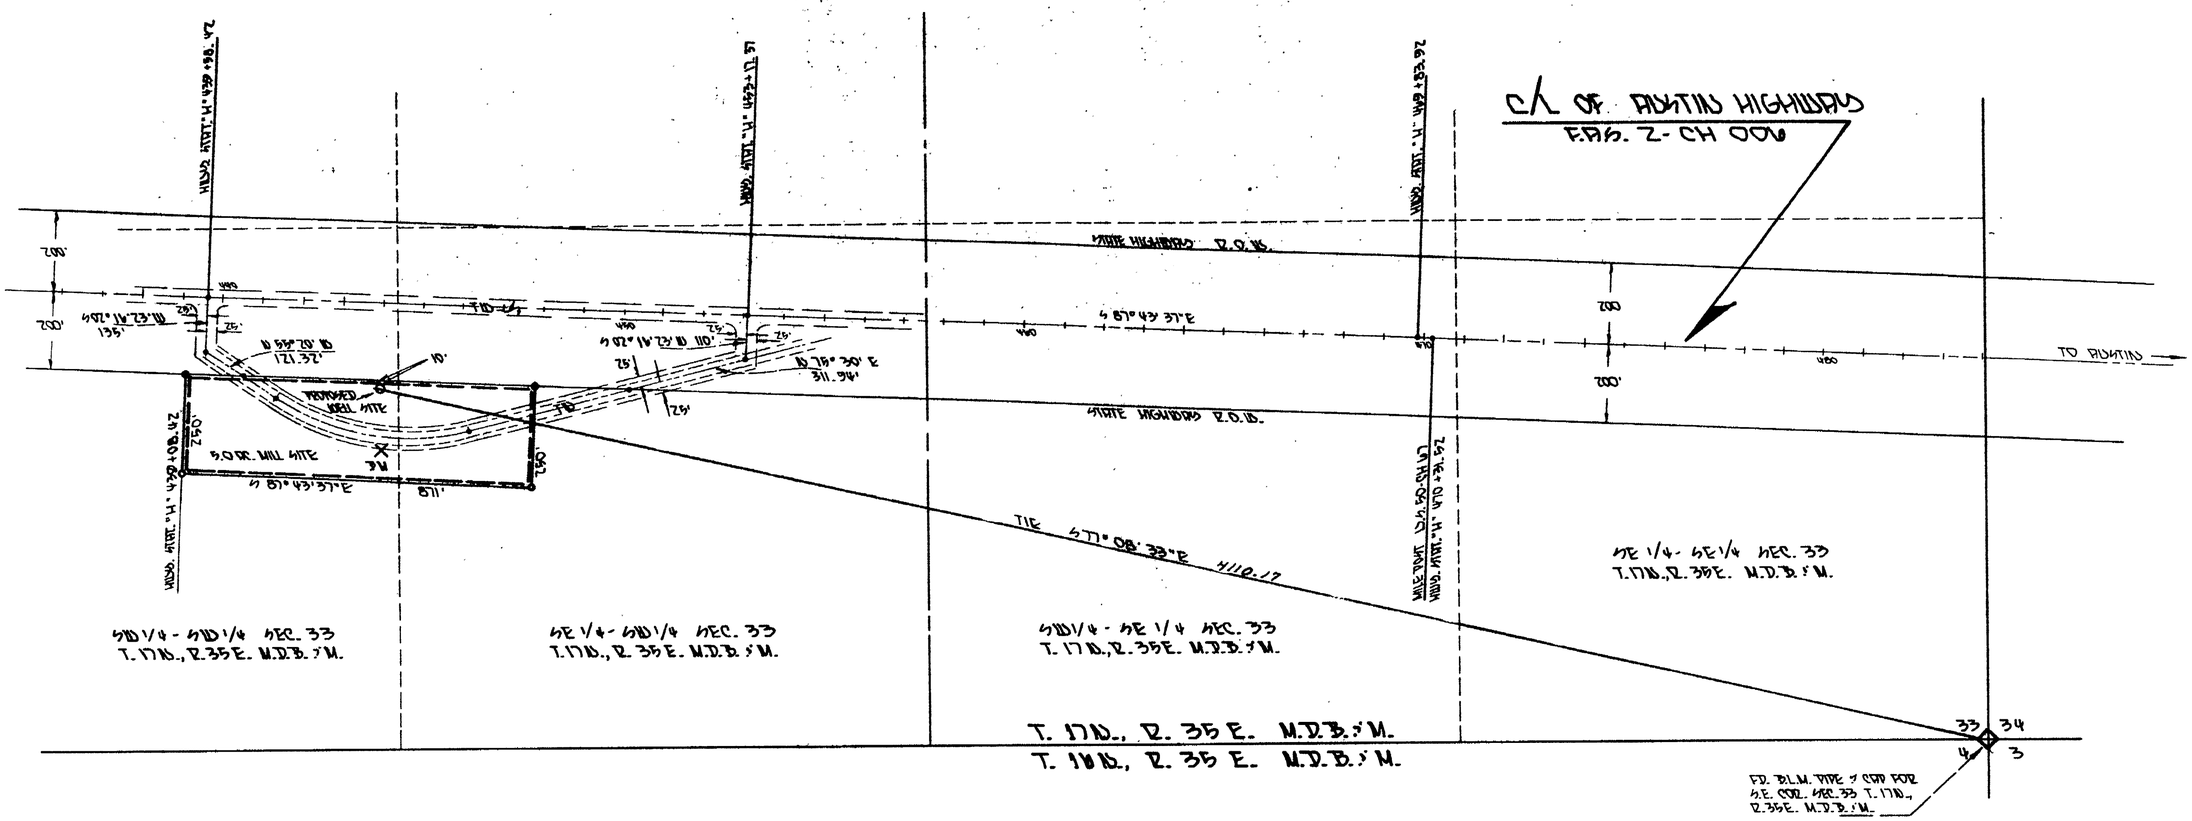

TO ACCOMPANY APPLICATION TO APPROPRIATE WATER FOR MILLING PURPOSES.

STATE OF NEVADA }
COUNTY OF CHURCHILL } ss

I, LOWELL D. EMERY, BEING FIRST DULY SWORN, DEPOSE AND SAY THAT THIS MAP CONSISTING OF ONE SHEET, NUMBERED FROM 1 TO 1, INCLUSIVE, HAS BEEN CORRECTLY DRAWN TO THE DESIGNATED SCALE FROM FIELD NOTES OF A SURVEY MADE BY ME, BETWEEN THE 2 DAY OF Nov. AND THE 22 DAY OF Dec. 1975; THAT IT TRULY AND CORRECTLY REPRESENTS THE PROPOSED LOCATION AND EXTENT OF THE WORKS USED TO DIVERT WATER FROM, THE PROPOSED WELL SITE IN THE COUNTY OF CHURCHILL COUNTY, BY

R. B. MONTGOMERY

FOR MILLING PURPOSES. THAT THE PROPOSED POINT OF DIVERSION AND RETURN, THE LOCATION OF THE MILLING, THE APPROXIMATE SIZE AND CAPACITY OF THE DIVERTING CONDUIT, AND THE LOCATION AND NAMES OF ALL OTHER WORKS OR STRUCTURE WHICH ARE COMMON BY OR CONNECTED WITH SAID WORKS, ARE FULLY AND CORRECTLY DESIGNATED HEREON.

Lowell D. Emery
LOWELL D. EMERY N.W.R.A. 330

SUBSCRIBED AND SWORN TO BEFORE ME THIS 22 DAY OF December, 1975 - NOTARY PUBLIC IN AND FOR Lyon COUNTY NEVADA.

Stormy Holden
NOTARY PUBLIC

STORMY HOLDEN
Notary Public — State of Nevada
Lyon County
My Commission Expires Oct. 13, 1977

FILED
JAN 8 1976
STATE ENGINEER'S OFFICE

OFFICE
STATE ENGINEER

OFFICE
STATE ENGINEER

1976 DEC 23 PM 3 57

NORTH

SCALE 1" = 200 FT.
Basis Of Bearing Highway S87°-43'-37"E

0 330' 660' 990 FT.

29869

TO ACCOMPANY APPLICATION TO APPROPRIATE WATER FOR MILLING PURPOSES.

BY R. B. MONTGOMERY FROM PROPOSED WELL SITE

SURVEYOR LOWELL D. EMERY R.L.S. 1791 - N.W.R.A. 330
P.O. BOX 84
FALLON, NEVADA 89406

DRAWN BY D.A. MELLO DEC. 20, 1975

29869