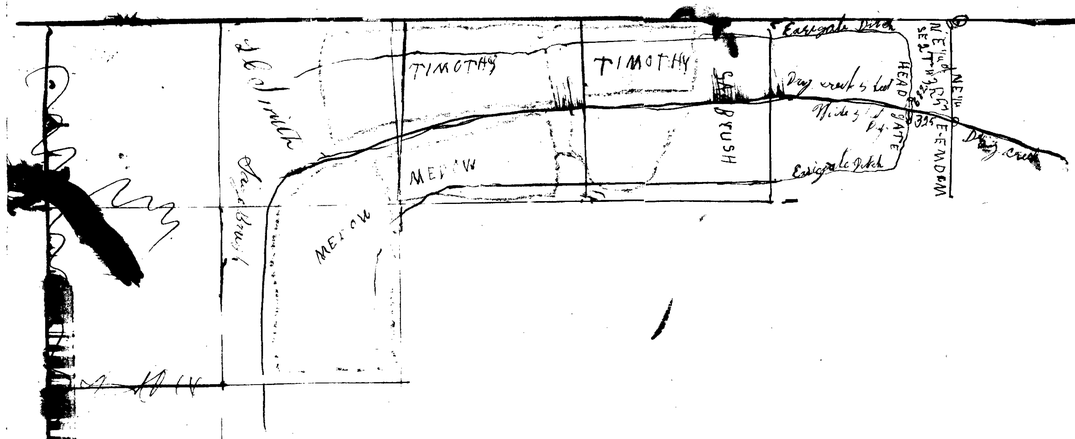

FILED
DEC 9 1918
STATE ENGINEER'S OFFICE

N

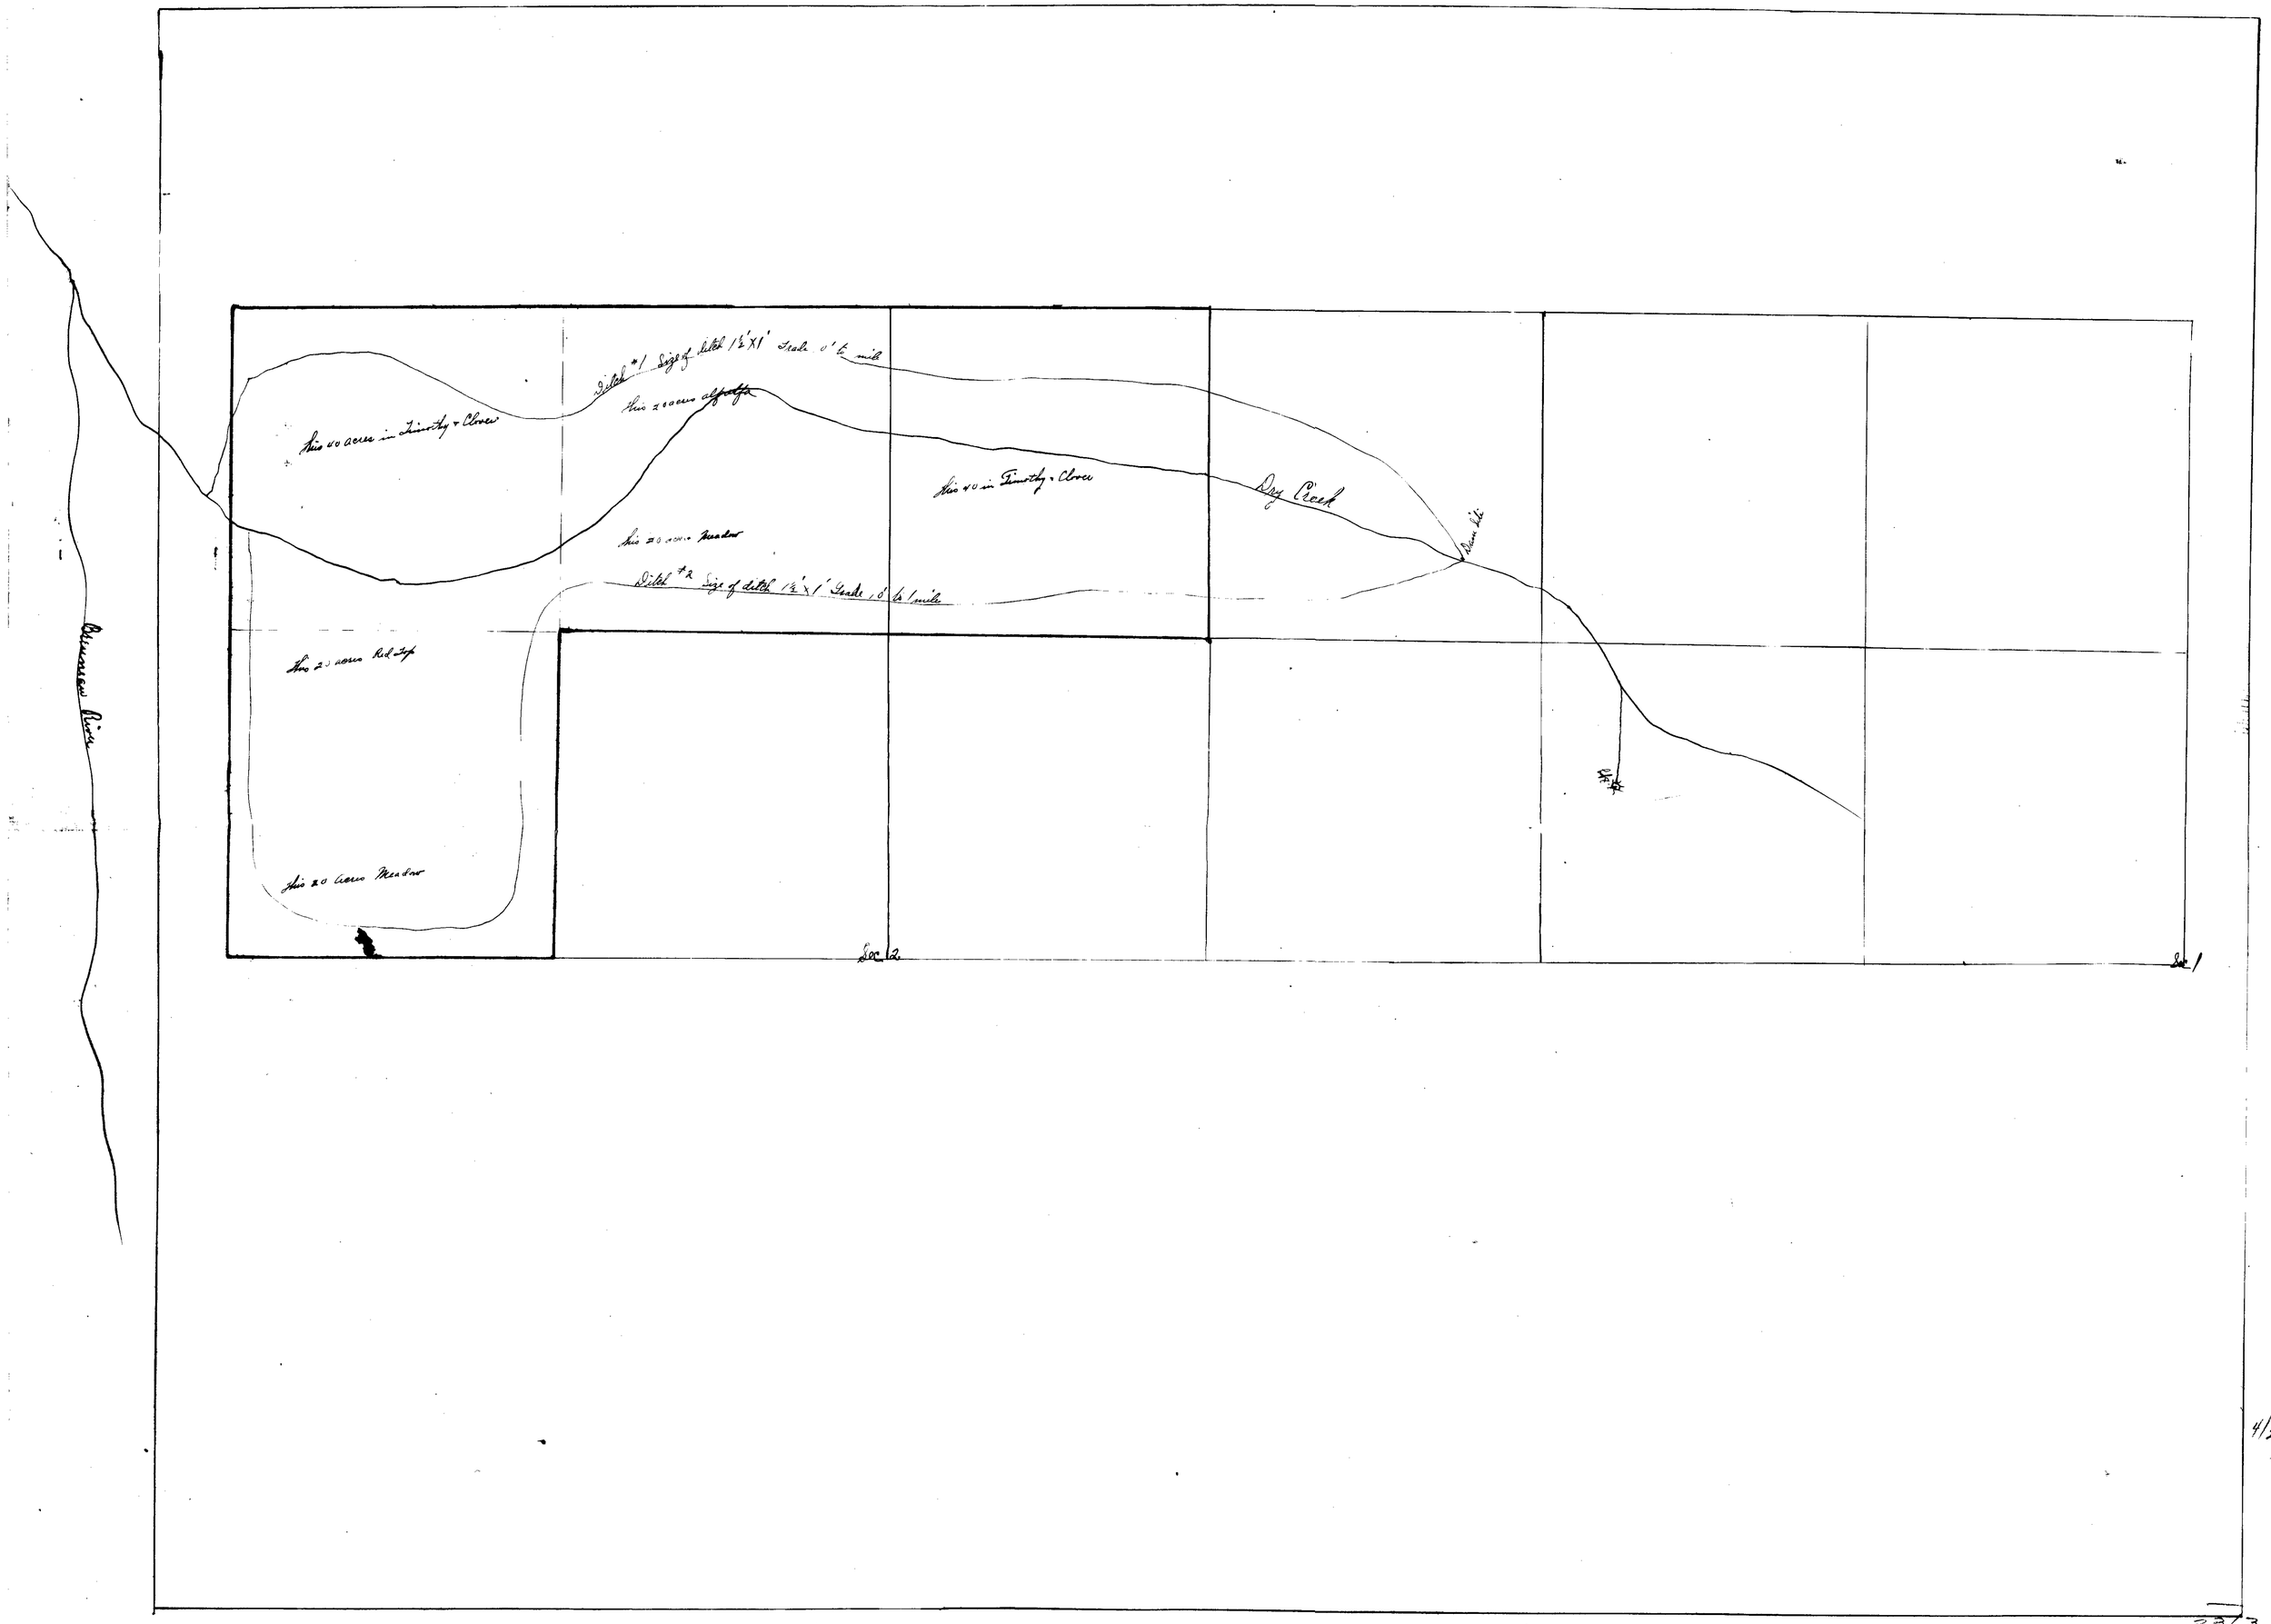

4/26/15

3263

J. C. Smith
Charleston