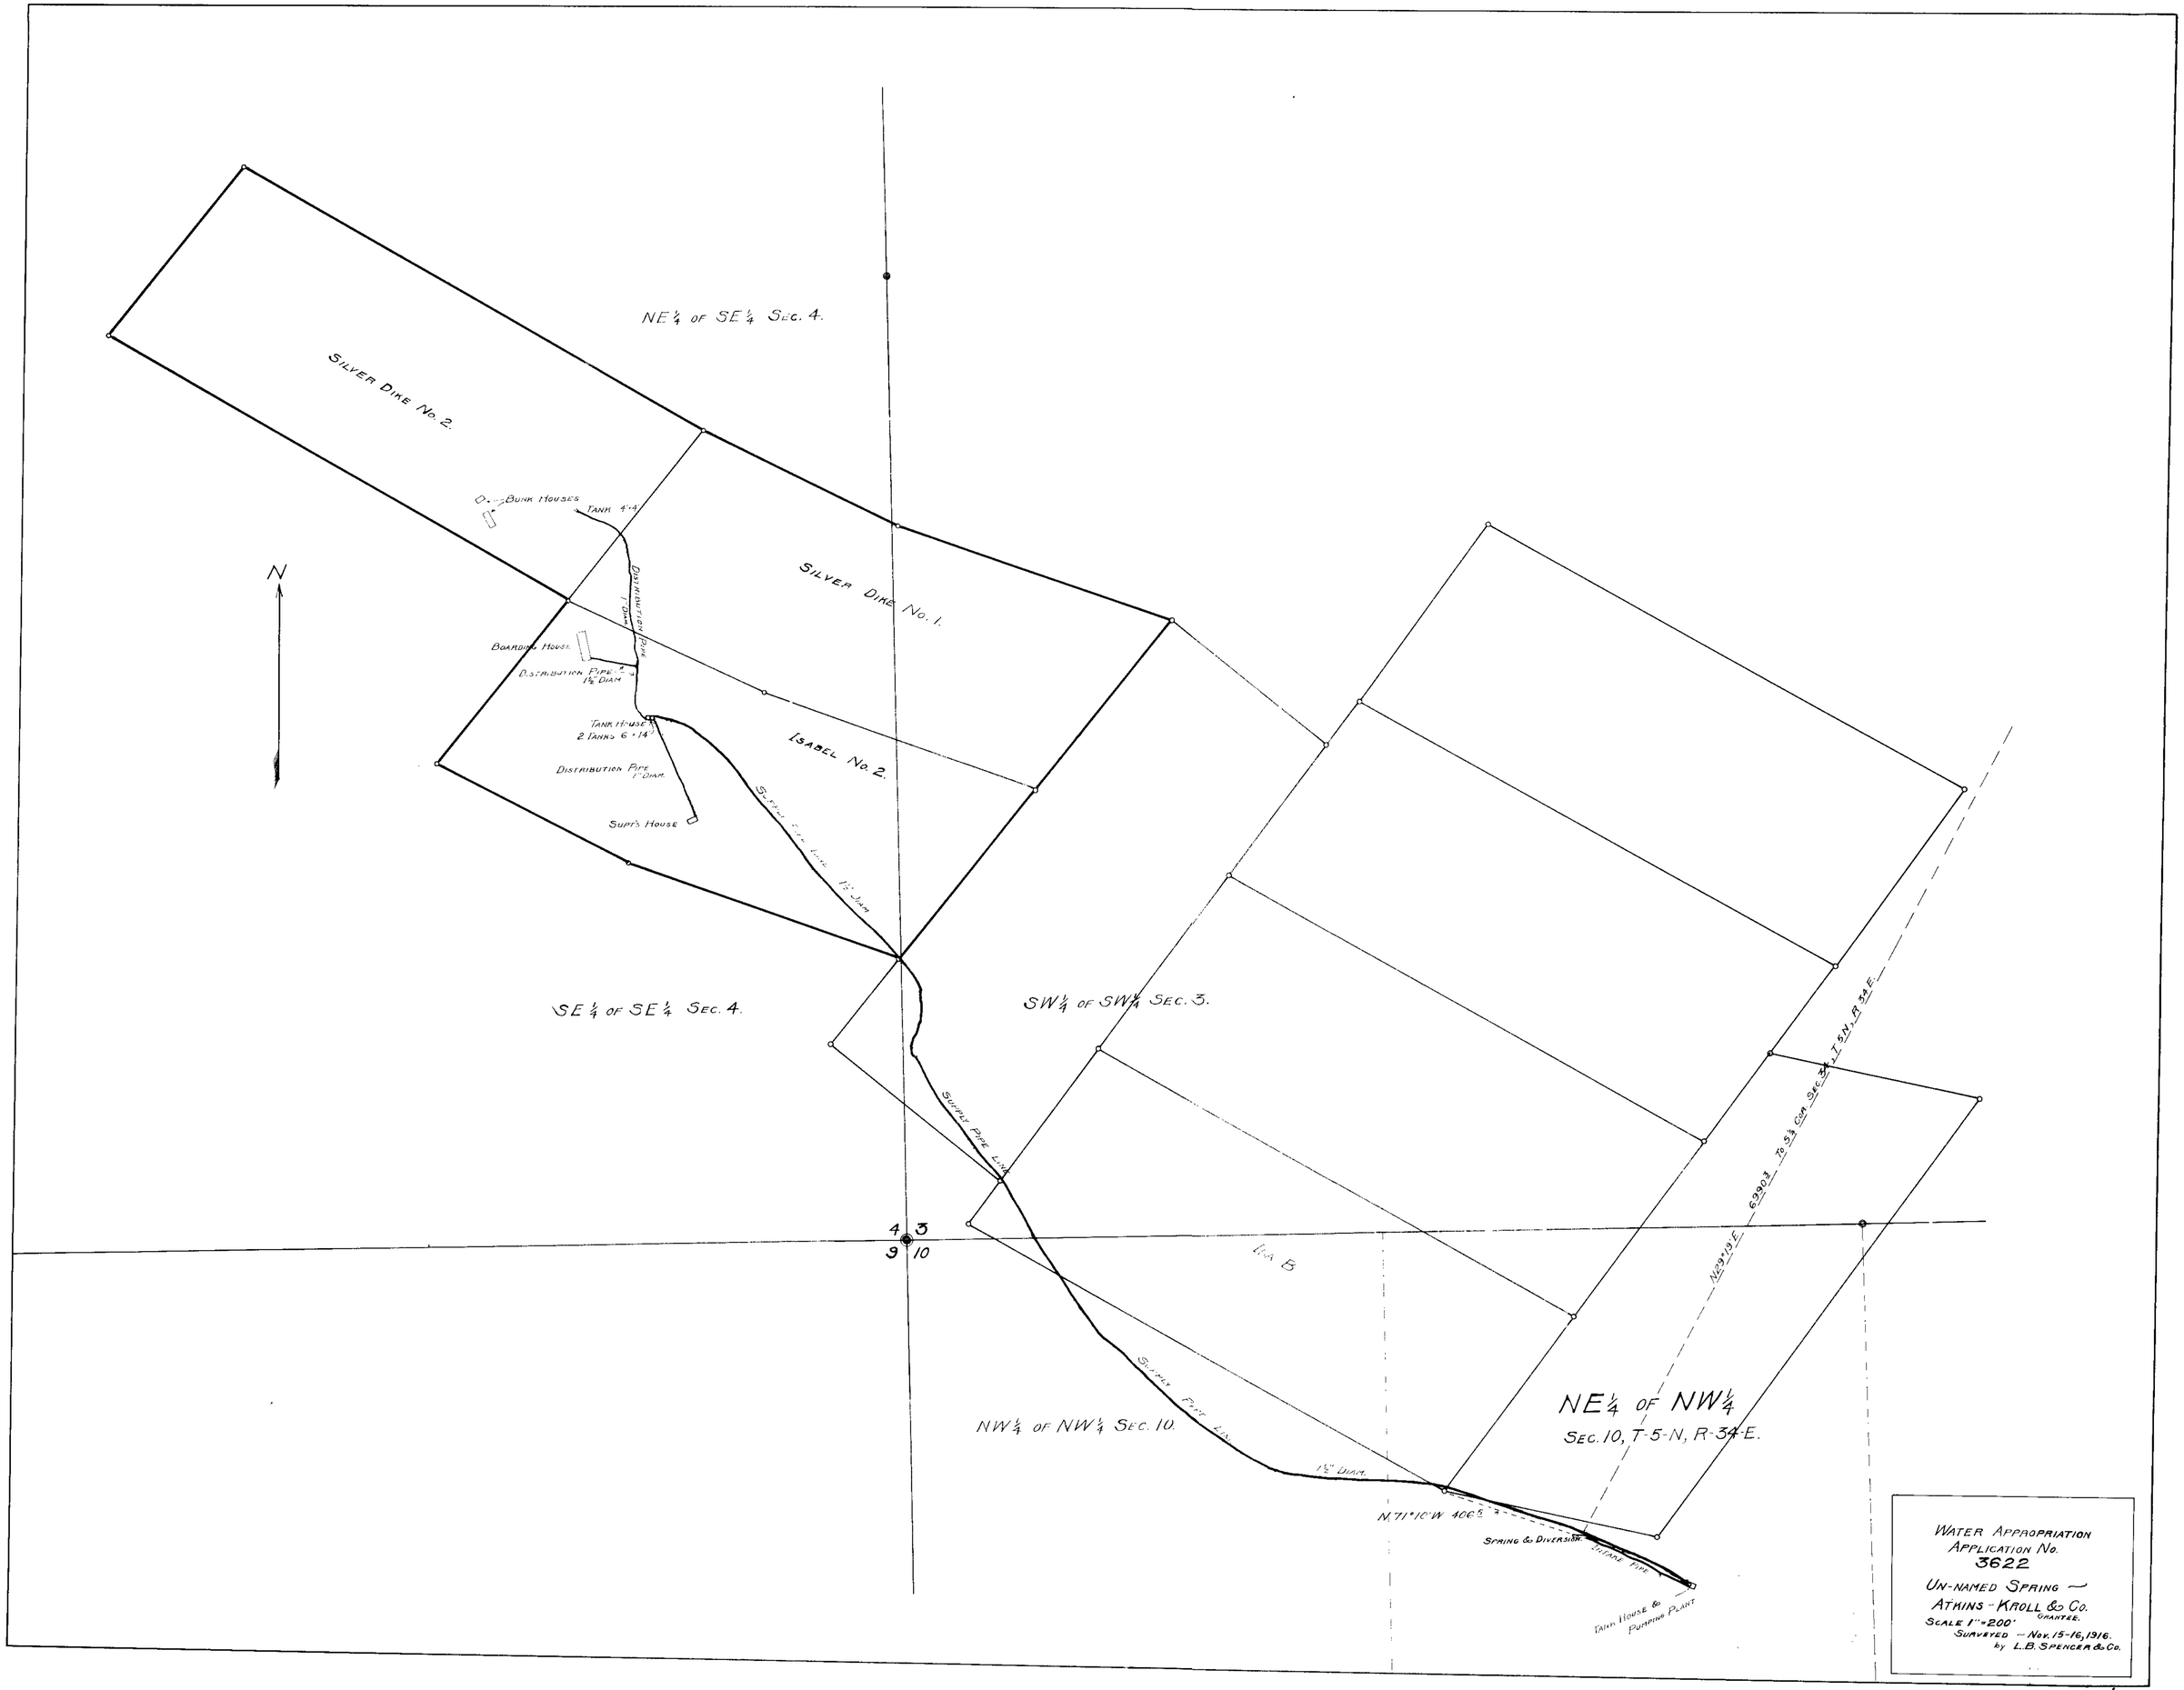
NE¼ OF SE¼ SEC. 4.
SILVER DIKE No. 2.
SILVER DIKE No. 1.
ISABEL No. 2.
BUNK HOUSES
TANK 4'-4'
DISTRIBUTION PIPE 1" DIAM.
BOARDING HOUSE
DISTRIBUTION PIPE 1½" DIAM.
TANK HOUSE 2 TANKS 6'-14'
DISTRIBUTION PIPE 1" DIAM.
SUPT'S HOUSE
SUPPLY PIPE LINE 1½" DIAM.
SE¼ OF SE¼ SEC. 4.
SW¼ OF SW¼ SEC. 3.
SUPPLY PIPE LINE
4 3
9 10
LINE B
SUPPLY PIPE LINE
NW¼ OF NW¼ SEC. 10.
1½" DIAM.
N.71°10'W 406.5
SPRING & DIVERSION
INTAKE PIPE
TANK HOUSE & PUMPING PLANT
N29°19'E 6990.3 TO S¼ COR. SEC. 34, T 5 N, R 34 E.
NE¼ OF NW¼
SEC. 10, T-5-N, R-34-E.
N
WATER APPROPRIATION
APPLICATION No.
3622
UN-NAMED SPRING ~
ATKINS - KROLL & CO.
GRANTEE.
SCALE 1" = 200'
SURVEYED ~ NOV. 15-16, 1916.
by L.B. SPENCER & CO.

3622