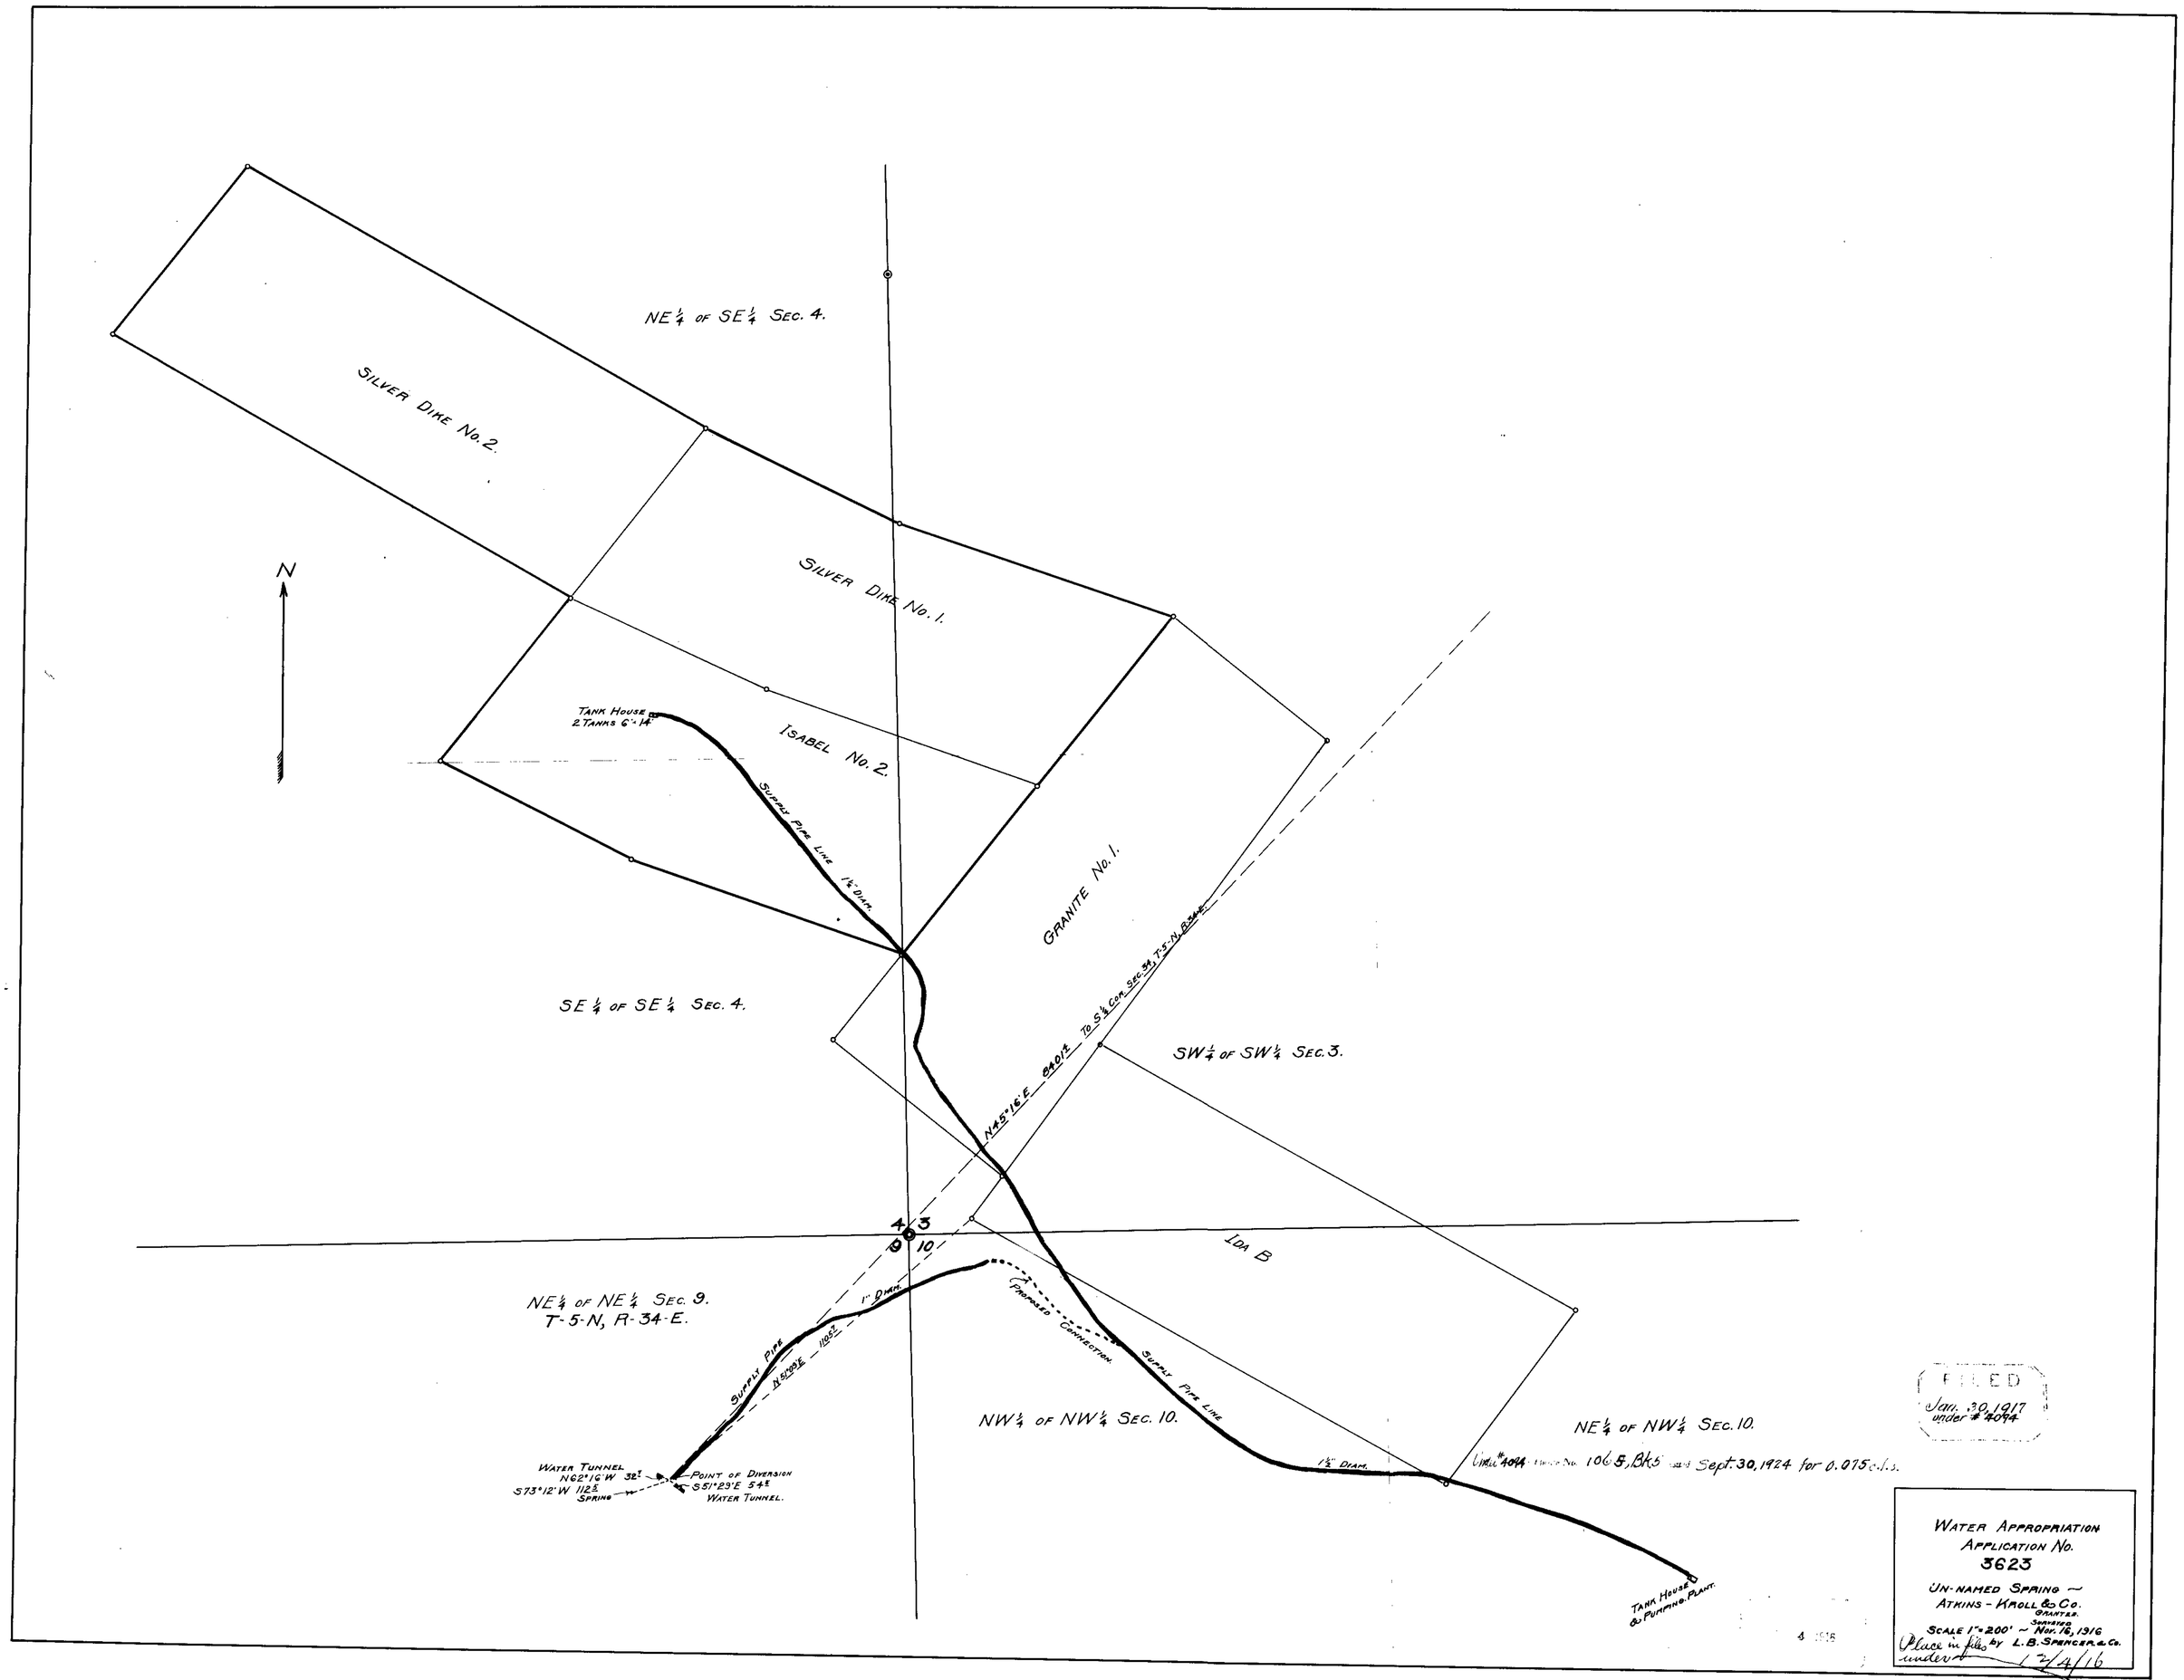

NE¼ OF SE¼ SEC. 4.
SILVER DIKE No. 2.
SILVER DIKE No. 1.
N
TANK HOUSE 2 TANKS 6"×14'
ISABEL No. 2.
SUPPLY PIPE LINE 1½" DIAM.
GRANITE No. 1.
SE¼ OF SE¼ SEC. 4.
N45°16'E 8401± TO S¼ COR. SEC. 34, T-5-N, R-34-E.
SW¼ OF SW¼ SEC. 3.
4 3
9 10
IDA B
NE¼ OF NE¼ SEC. 9.
T-5-N, R-34-E.
1" DIAM.
SUPPLY PIPE
N51°09'E 1105±
PROPOSED CONNECTION.
SUPPLY PIPE LINE
NW¼ OF NW¼ SEC. 10.
NE¼ OF NW¼ SEC. 10.
1½" DIAM.
WATER TUNNEL
N62°16'W 32±
S73°12'W 112±
SPRING
POINT OF DIVERSION
S51°29'E 54±
WATER TUNNEL.
TANK HOUSE & PUMPING PLANT.
FILED
Jan. 30, 1917
under # 4094
Order #4094 Order No. 1065, Bk5 Sept. 30, 1924 for 0.075 c.f.s.
WATER APPROPRIATION
APPLICATION No.
3623
UN-NAMED SPRING ~
ATKINS - KROLL & CO.
GRANTEE.
SURVEYED
SCALE 1"=200' ~ Nov. 16, 1916
Place in files by L. B. SPENCER & CO.
under 12/4/16
4094 - 3623