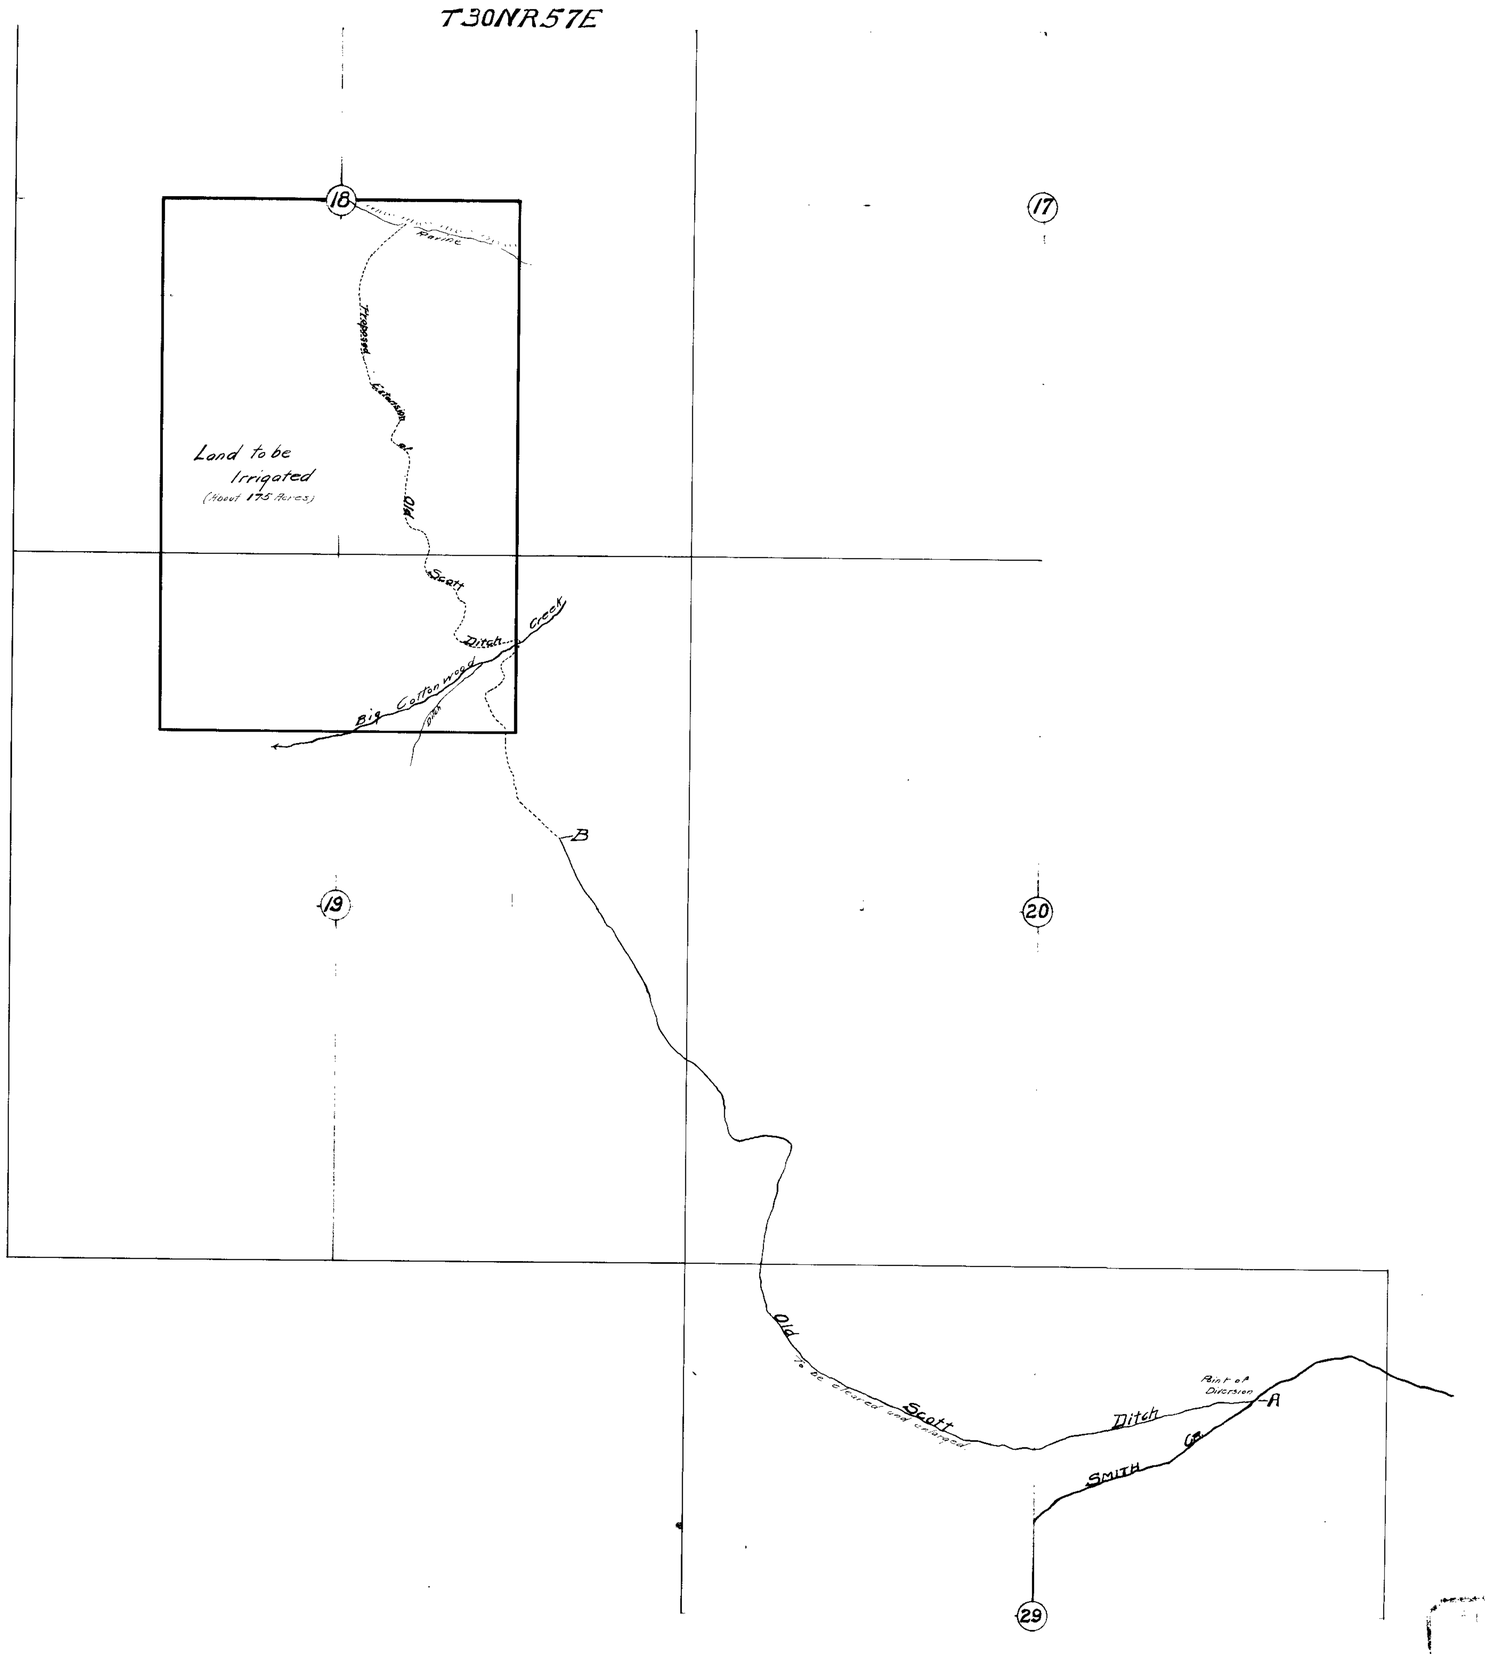

C.F. De Armond
Irrigation
June 17
Ella Adams
application 3791
, the ditch from A to B being shown as mapped on Cultural Map No. 00387, of Frederick C. Schiodtz.
June 1917

Ella Adams
the field notes
completed on the 14th
survey was made at the instance
the
Chas. F. De Armond,
29th
E.P. Carville

MAP
OF
PROPOSED IRRIGATION WORKS
OF
ELLA ADAMS
TO BE CONSTRUCTED UNDER
APPLICATION No. 3791
SOURCE—SMITH CREEK ELKO COUNTY NEVADA
SURVEYED BY C.F. De Armond
MAPPED BY J.D. Hutson
Scale 1"=600'

3791